




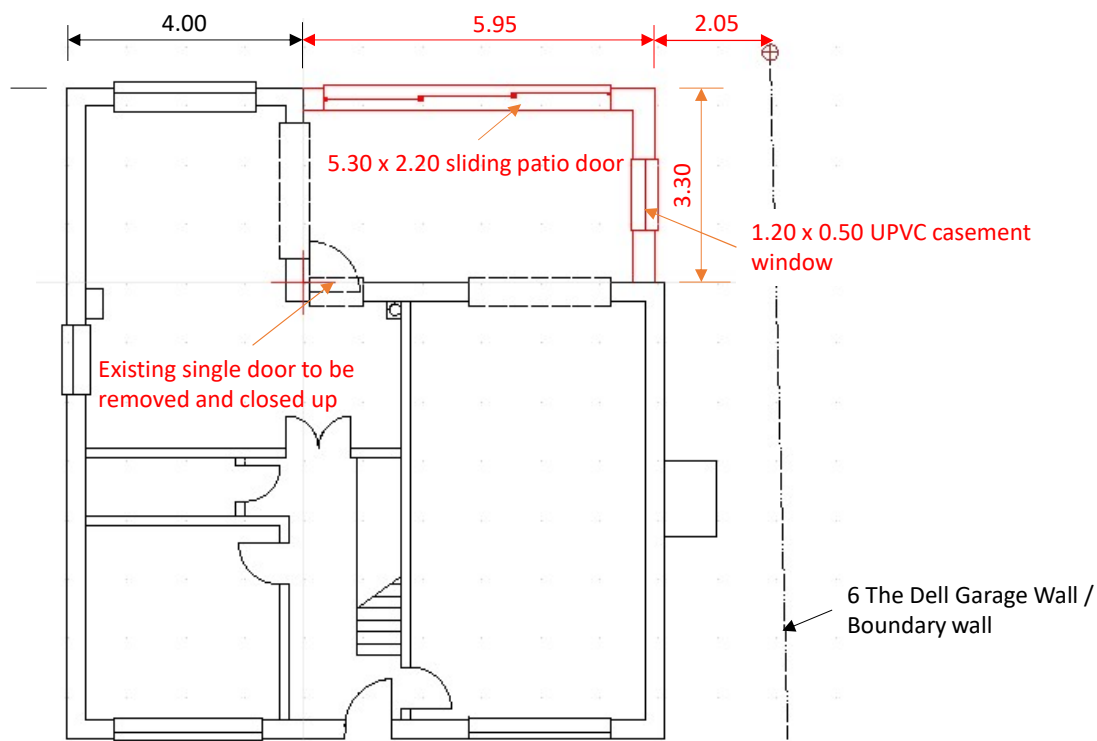

Ground Floor

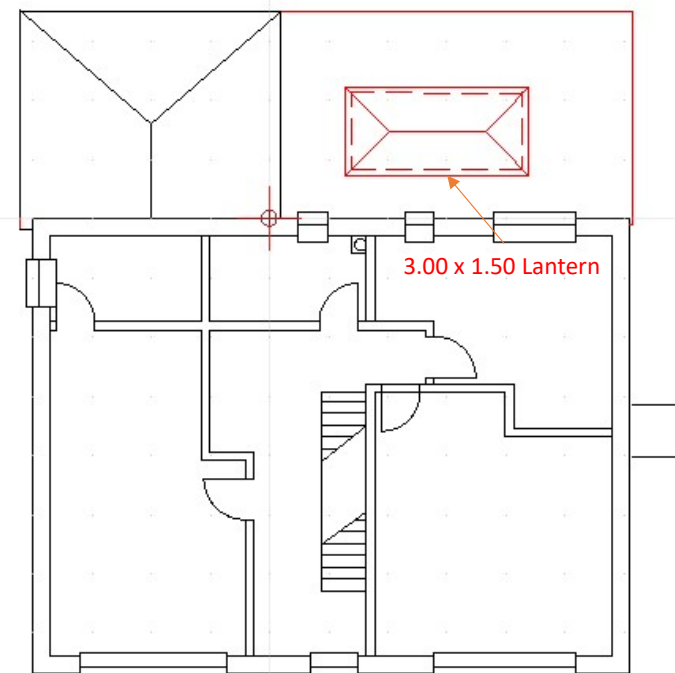

First Floor

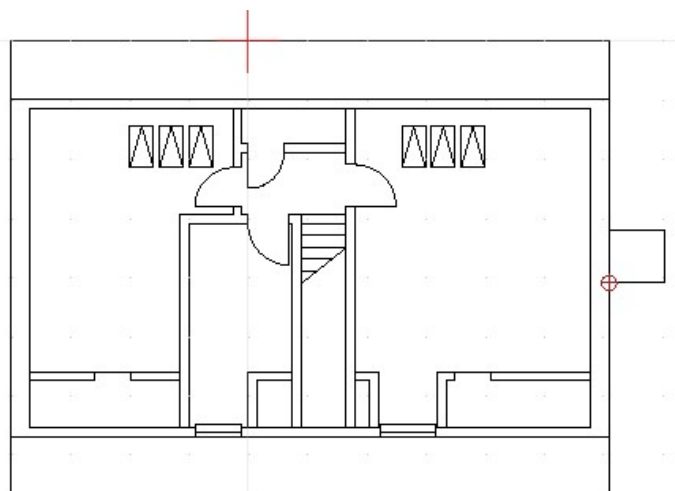

Second Floor

Proposed Extension

5.95m x 3.30m, 3.90m (max) height to top of glass lantern
 Flat roof with 3.00 x 1.50 glass lantern
 Brickwork external walls to match existing
 UPVC casement window, 1.70m above floor level with clear glass
 Sliding aluminium patio door 5.30 x 2.20
 Existing single rear door to be removed and closed up
 Existing rear patio doors to be removed

Application No PP-13995074

Scale: 1:100 at A3

Proposed Floor Plan

Rear Extension

5 The Dell

Cuckfield, RH17 5AD

Drg No TD/003

04/05/25