




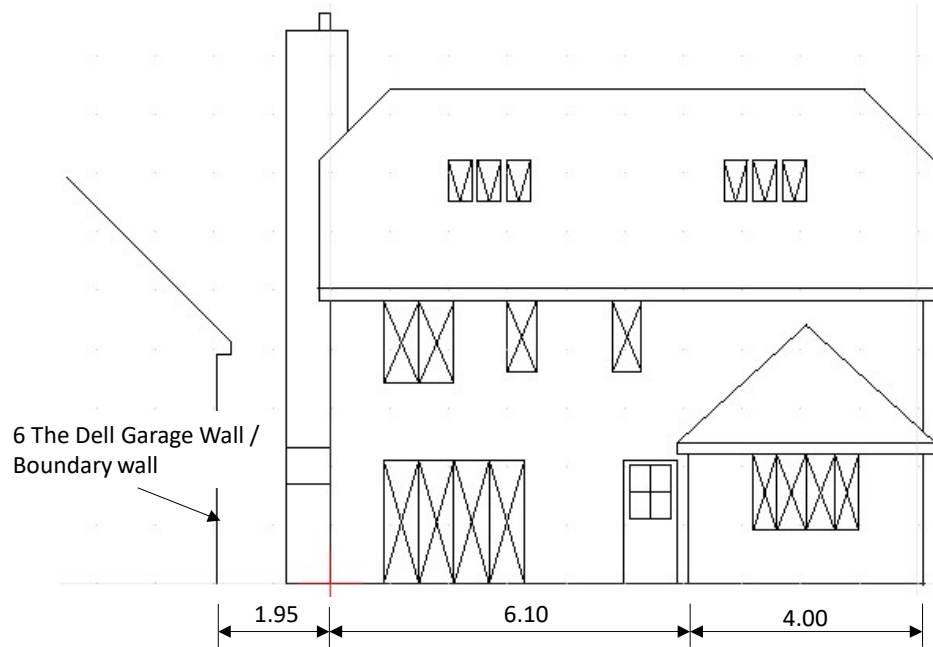


Existing Rear Elevation

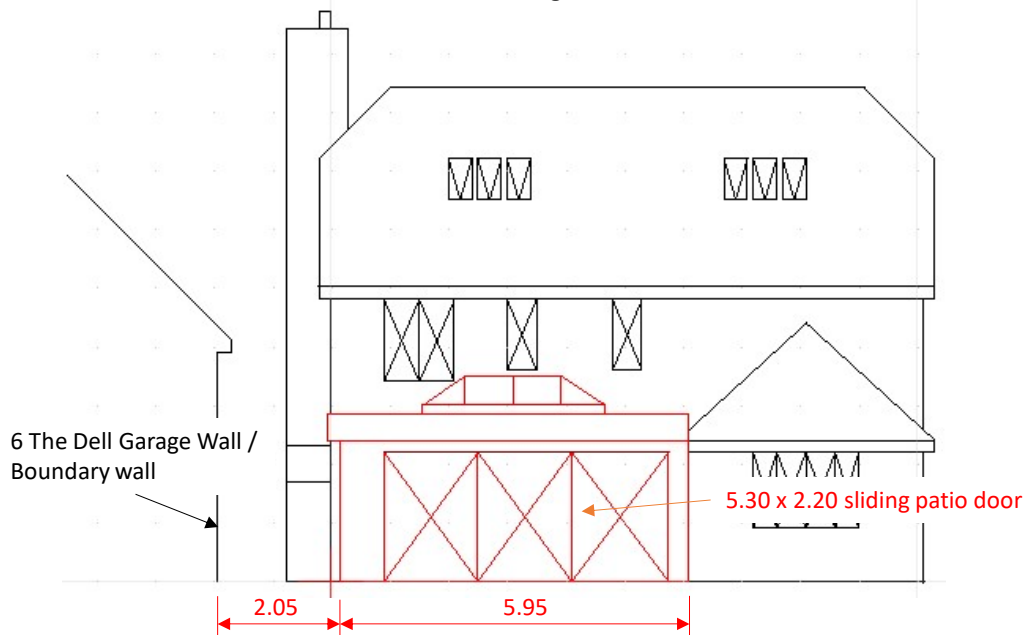

Proposed Rear Elevation

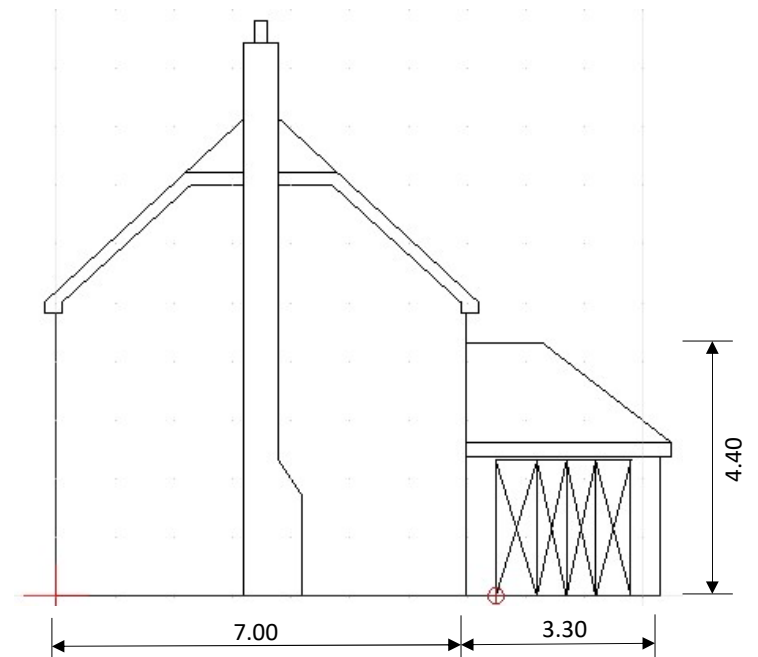

Existing West Elevation

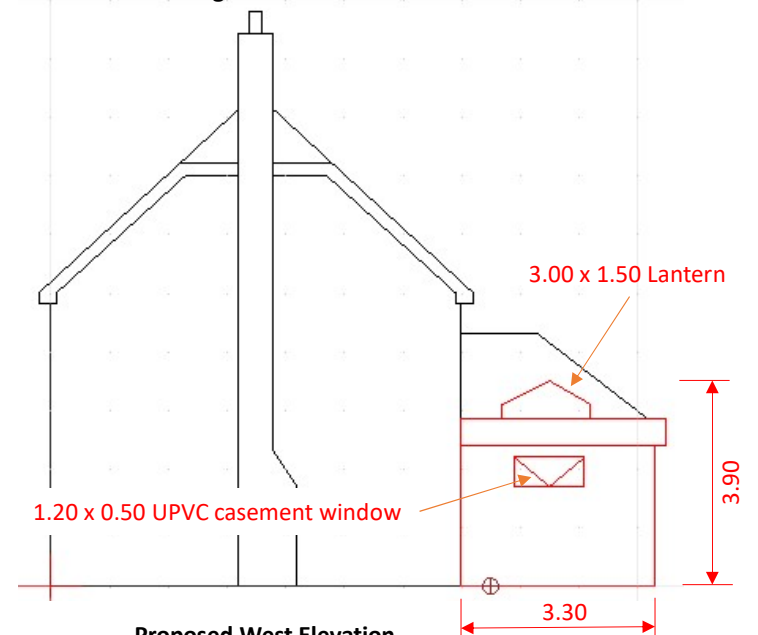

Proposed West Elevation

Application No PP-13995074

Scale: 1:100 at A3

Elevations Existing & Proposed

Rear Extension

5 The Dell

Cuckfield, RH17 5AD

Drg No TD/004

04/05/25