




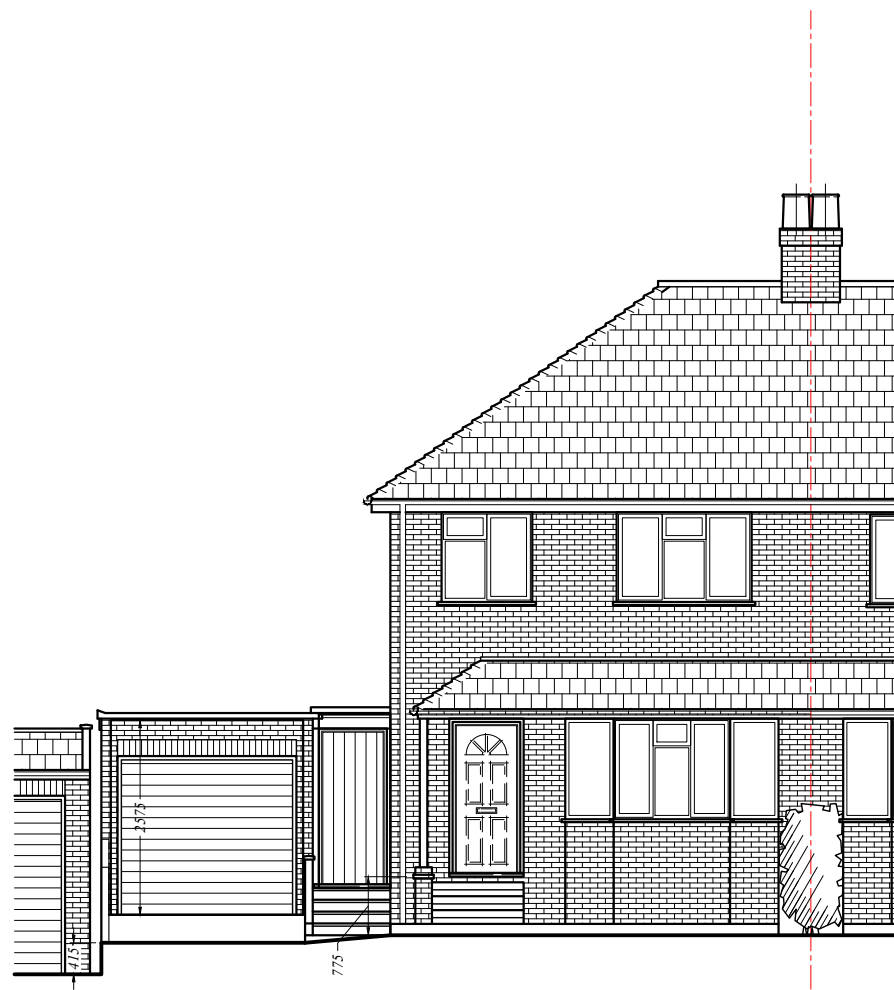


Front Elevation

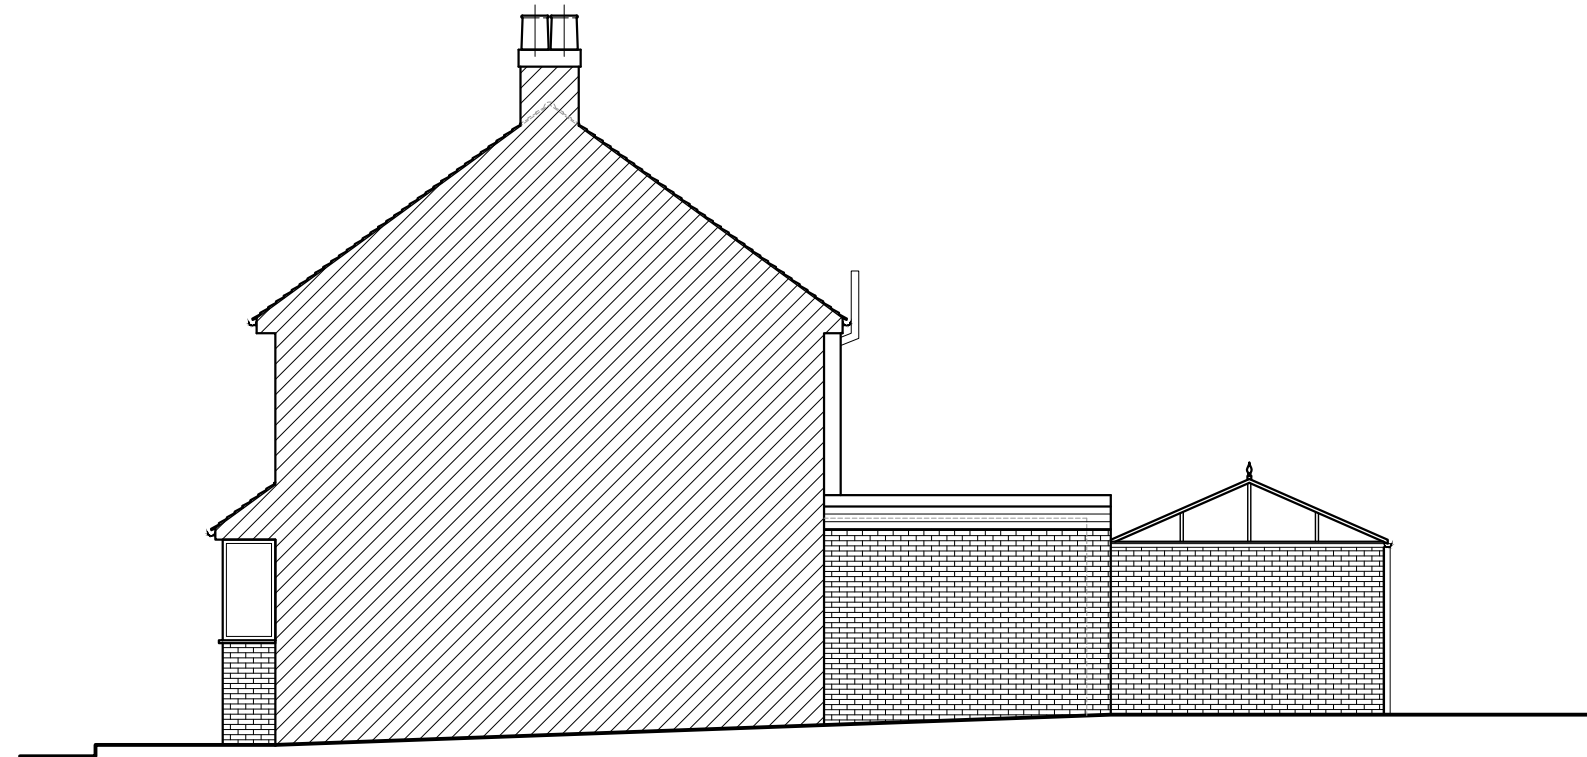


Side Elevation

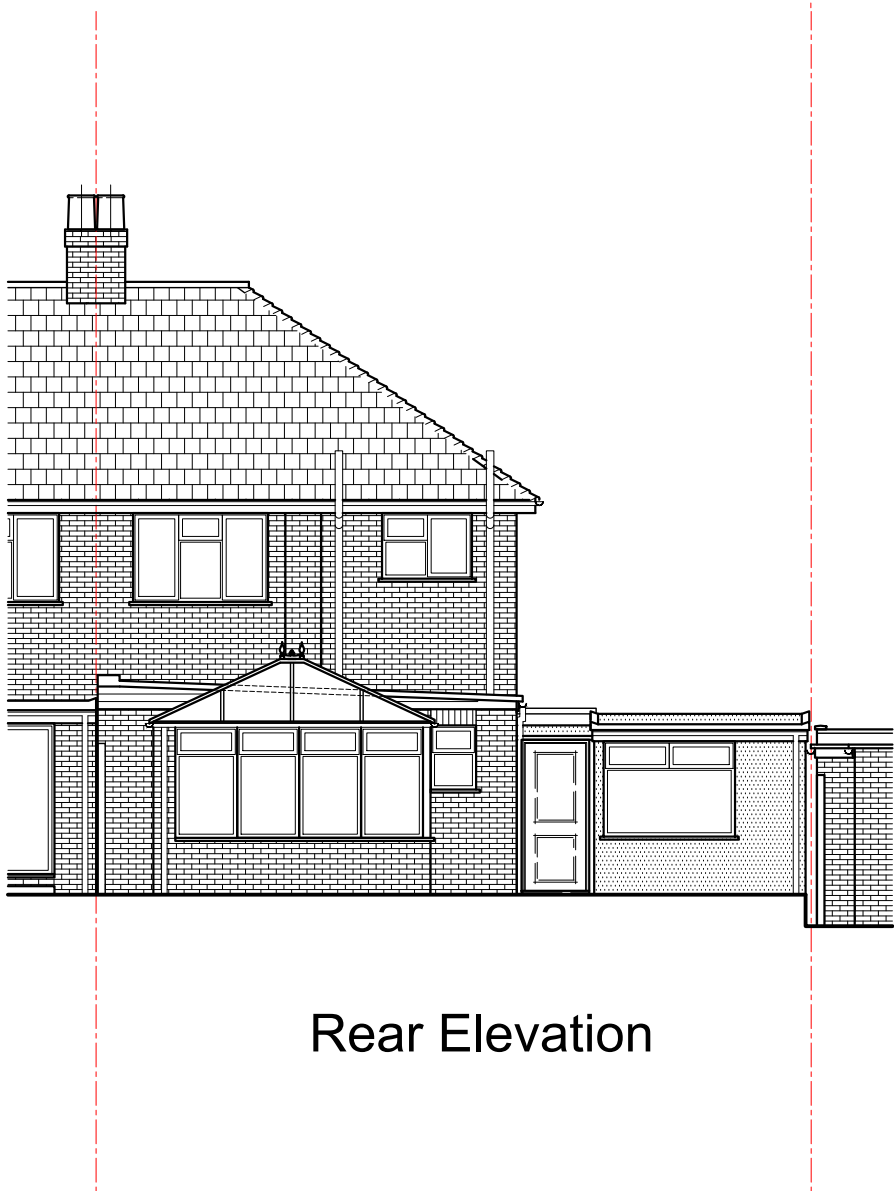

Rear Elevation

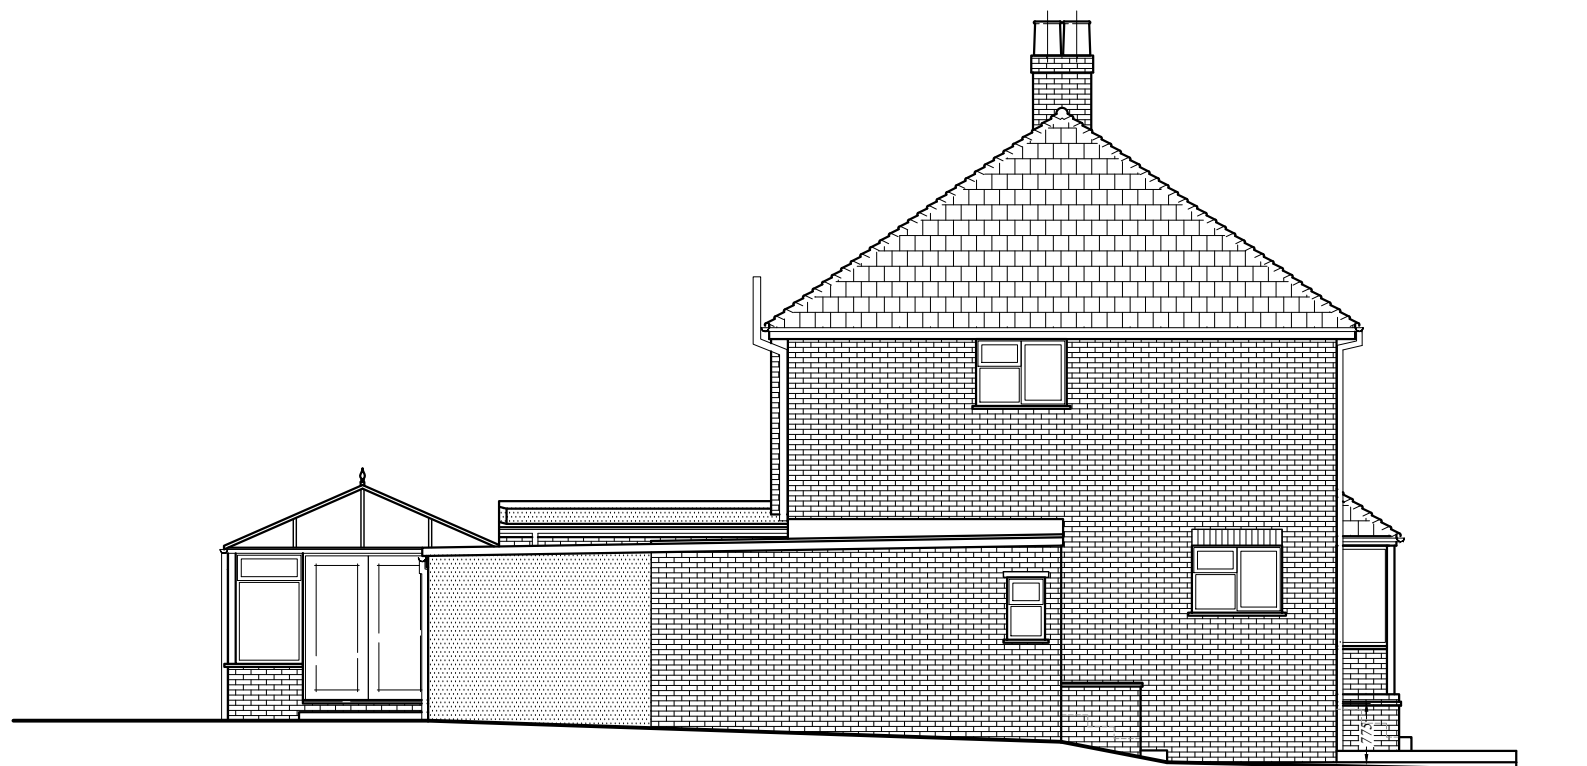

Side Elevation

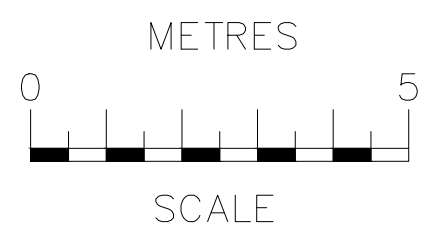

rev	date	description	
RB Design Corner Cottage, The Limes, Felbridge, East Grinstead, RH19 2QY Tel: 01342 523 766 Mob 07988 998 928 e-mail: info@rossbenditchdesign.co.uk			
project 13 Mill Close, EAST GRINSTEAD, RH19 4DE	drawing WORKS	date 16.04.25 scale @ 1:100	job no drawing no PLN 03
client Ms. Clare Newman	ELEVATIONS EXISTING		