

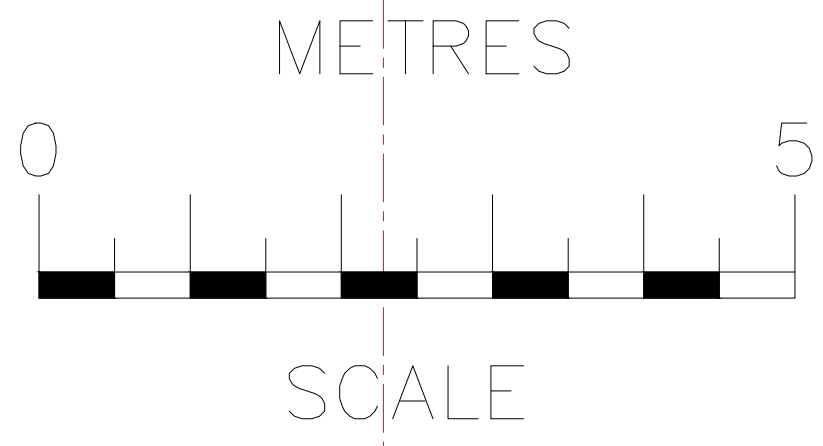


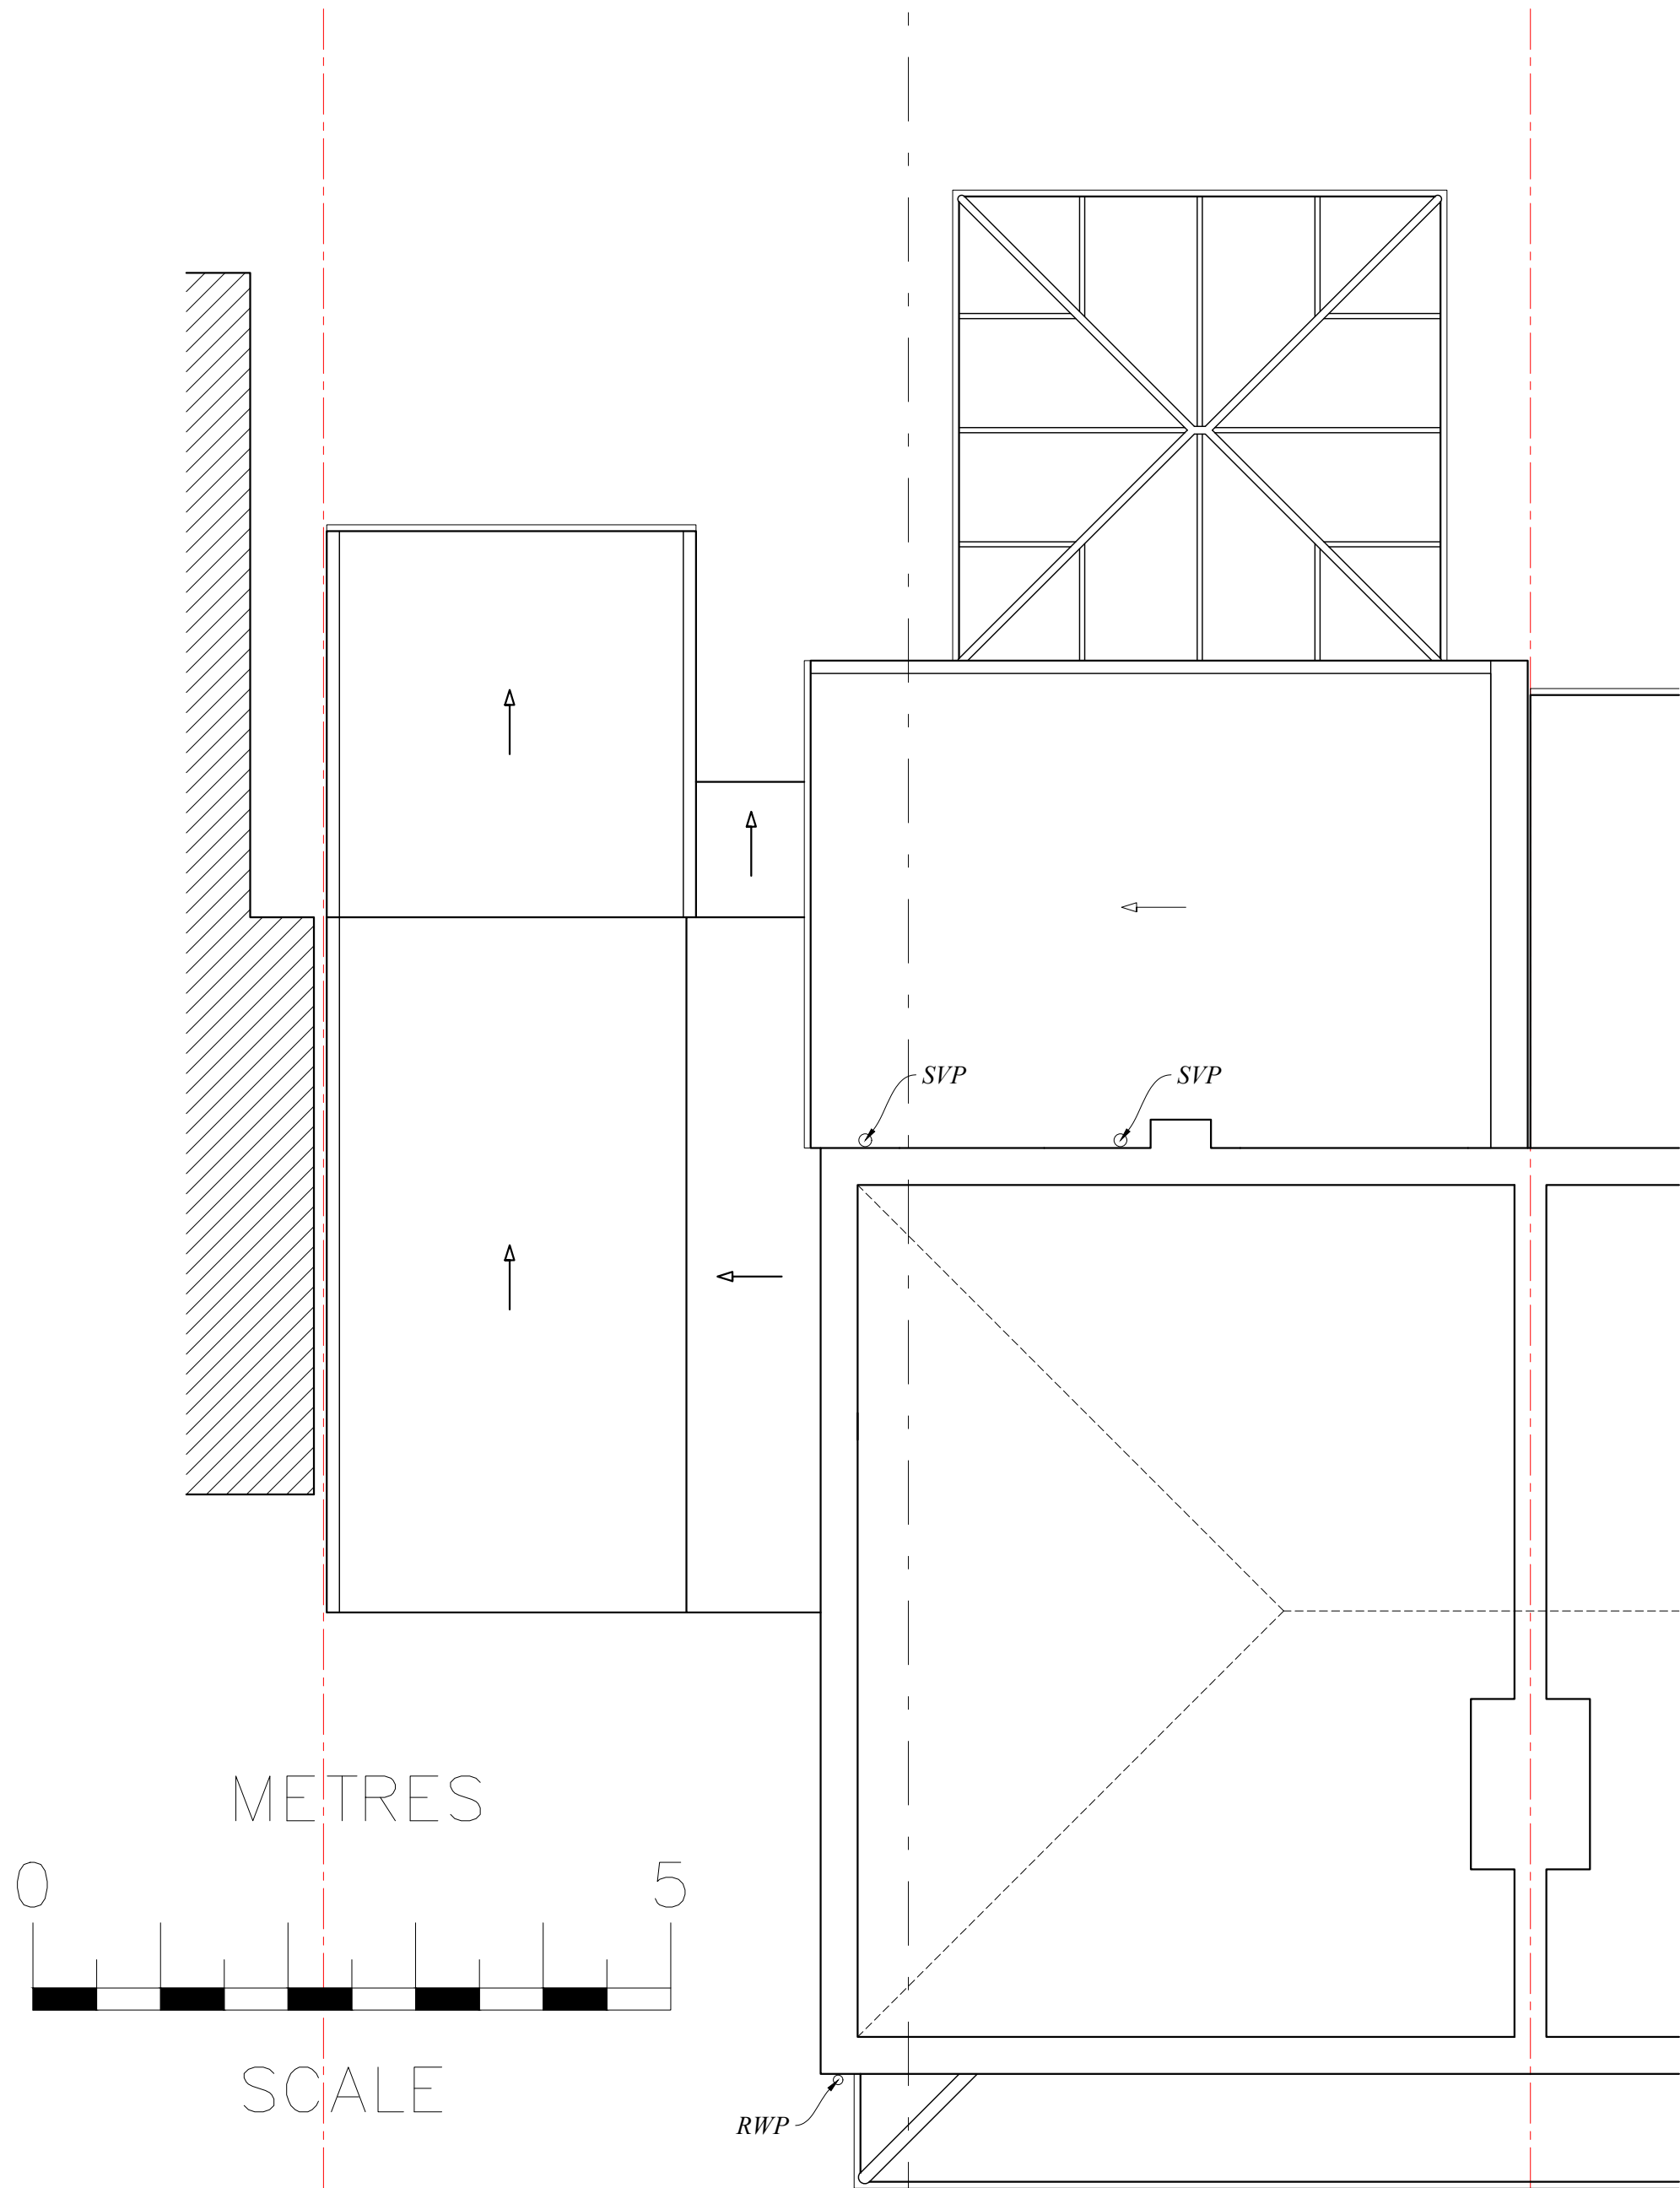

Loft notes:

- * 36° Pitch
- * F to B joists
- * 2315 approx. ridge

Loft Plan

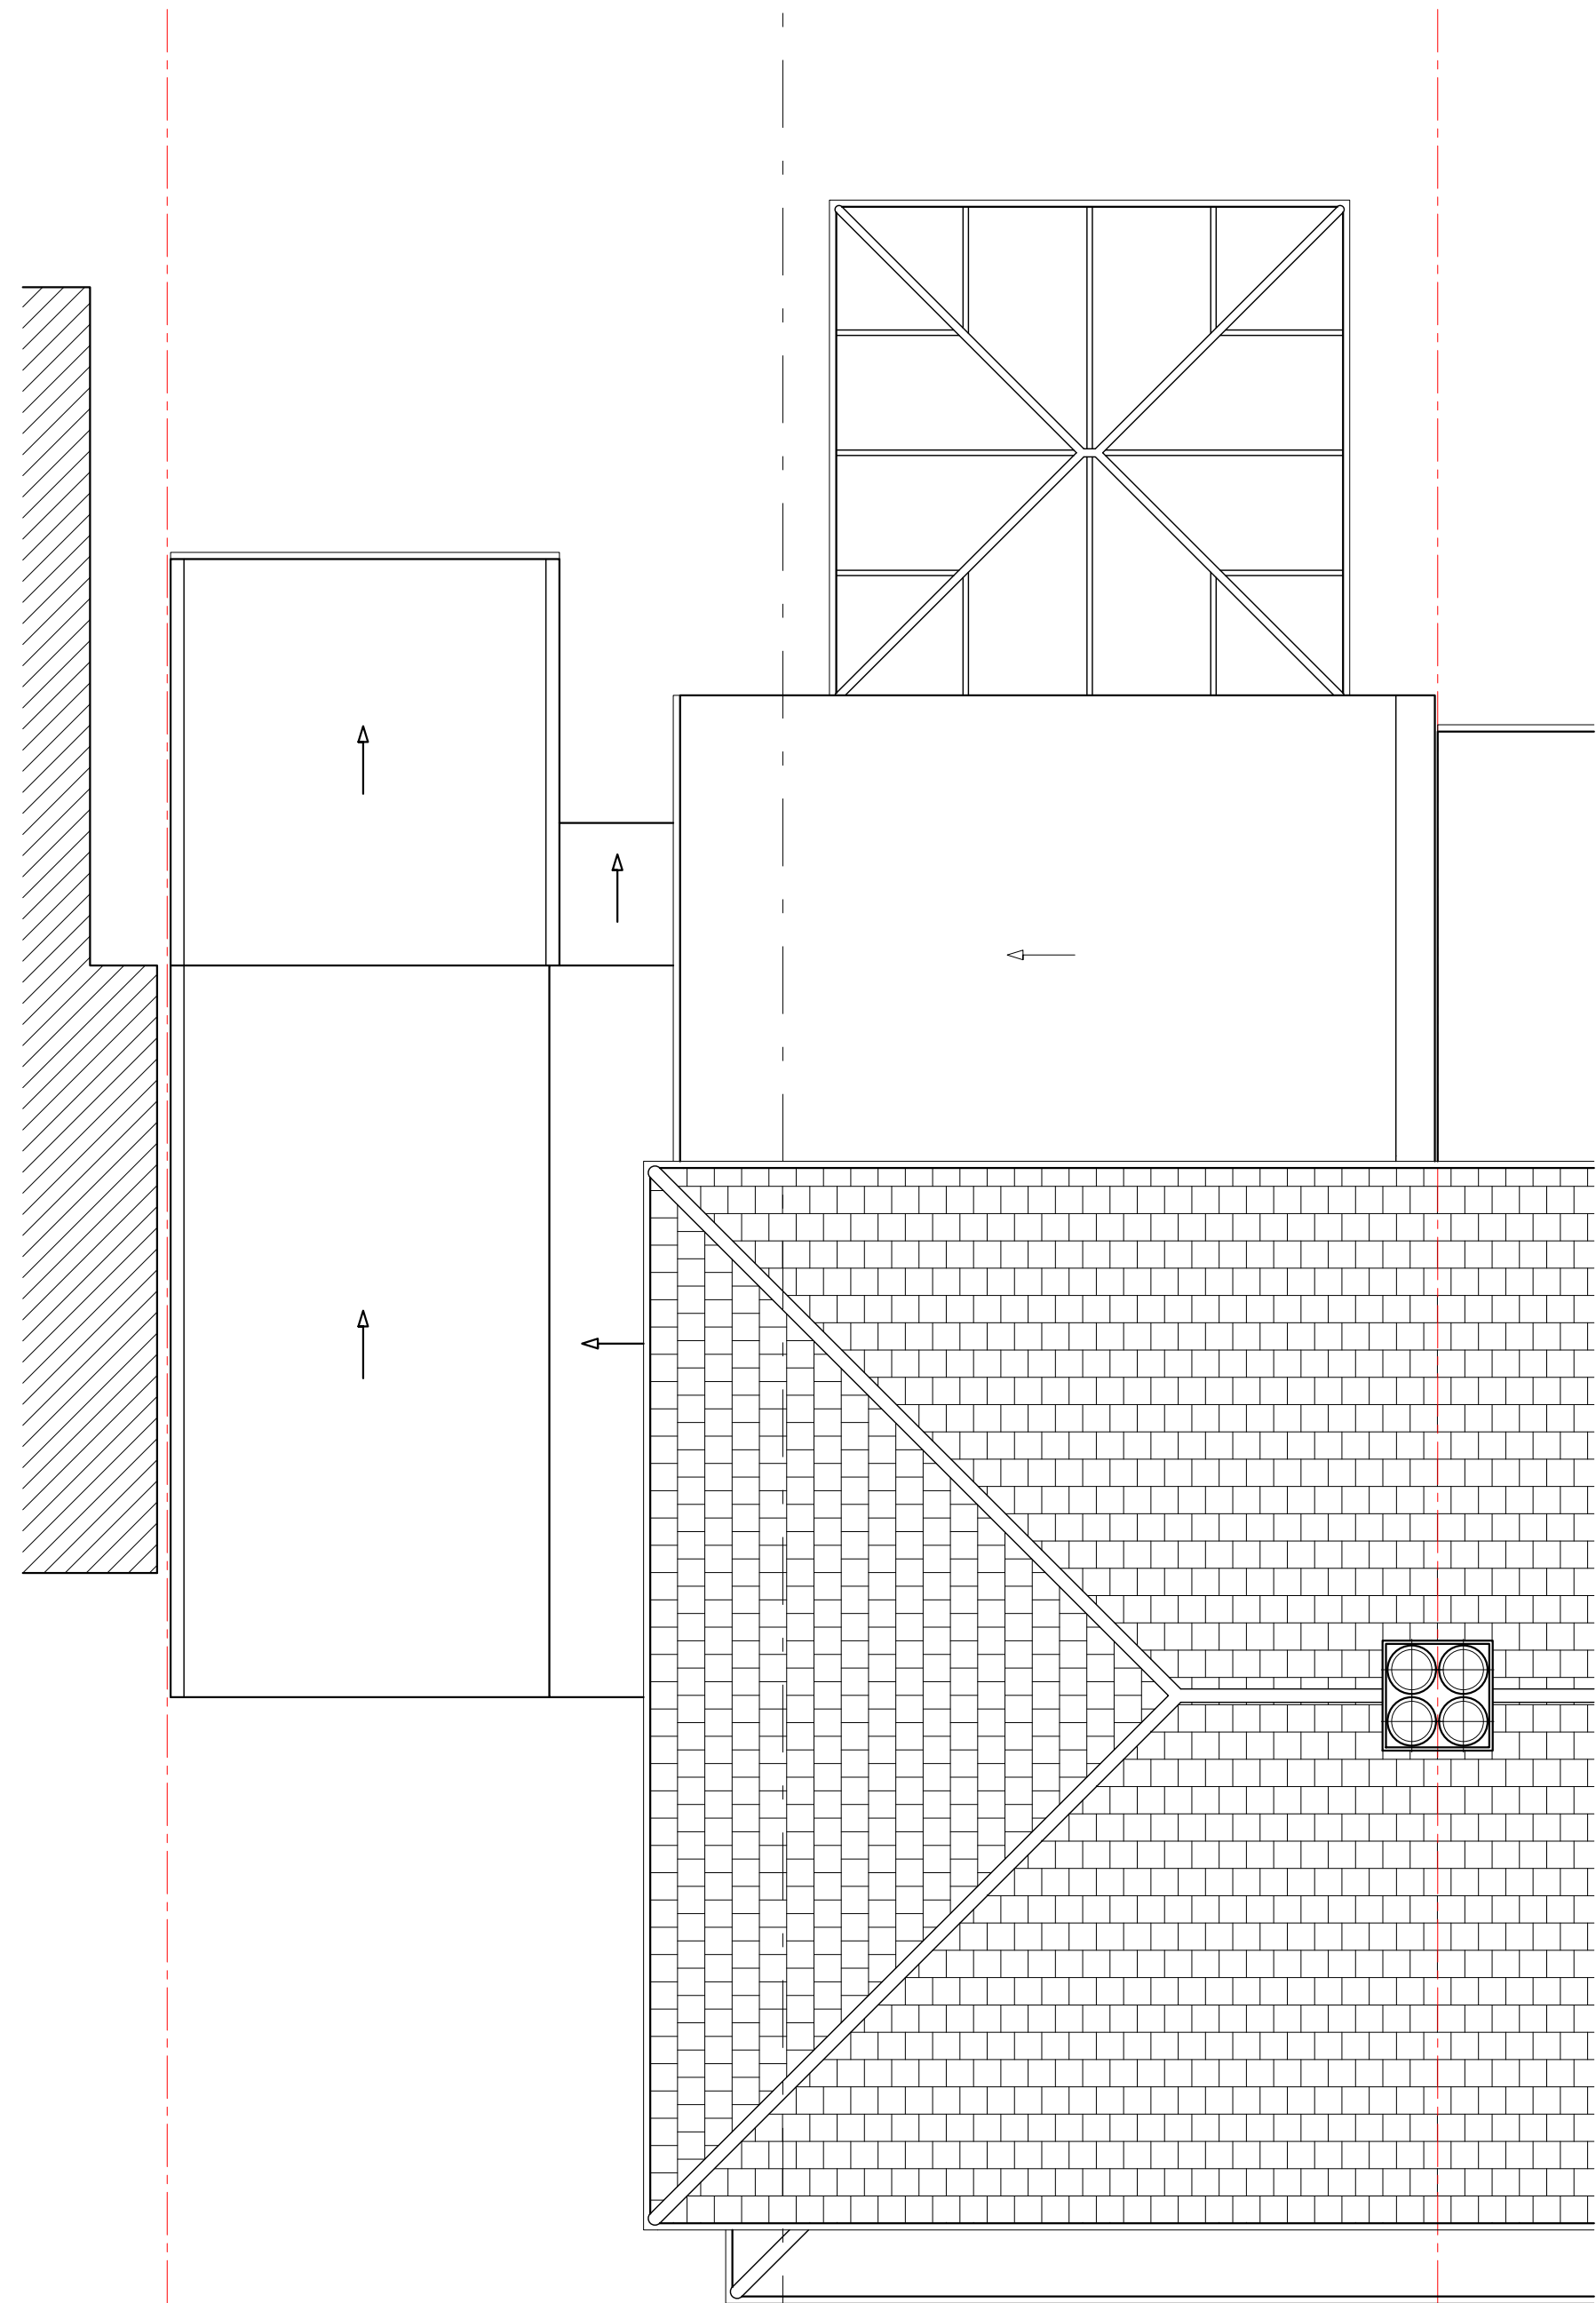

Roof Plan



no		date	description	
RB Design Corner Cottage, The Limes, Felbridge, East Grinstead, RH19 2QY Tel: 01342 523 766 Mob 07988 998 928 e-mail: info@rossbridgedesign.co.uk				
project 13 Mill Close, EAST GRINSTEAD, RH19 4DE	drawing WORKS	date 16.04.25	job no	
client Ms. Clare Newman	PLANS EXISTING	scale 1:50	draw no PLN 02	