




EXISTING FRONT ELEVATION Facing West




EXISTING SIDE ELEVATION Facing North



EXISTING REAR ELEVATION Facing East

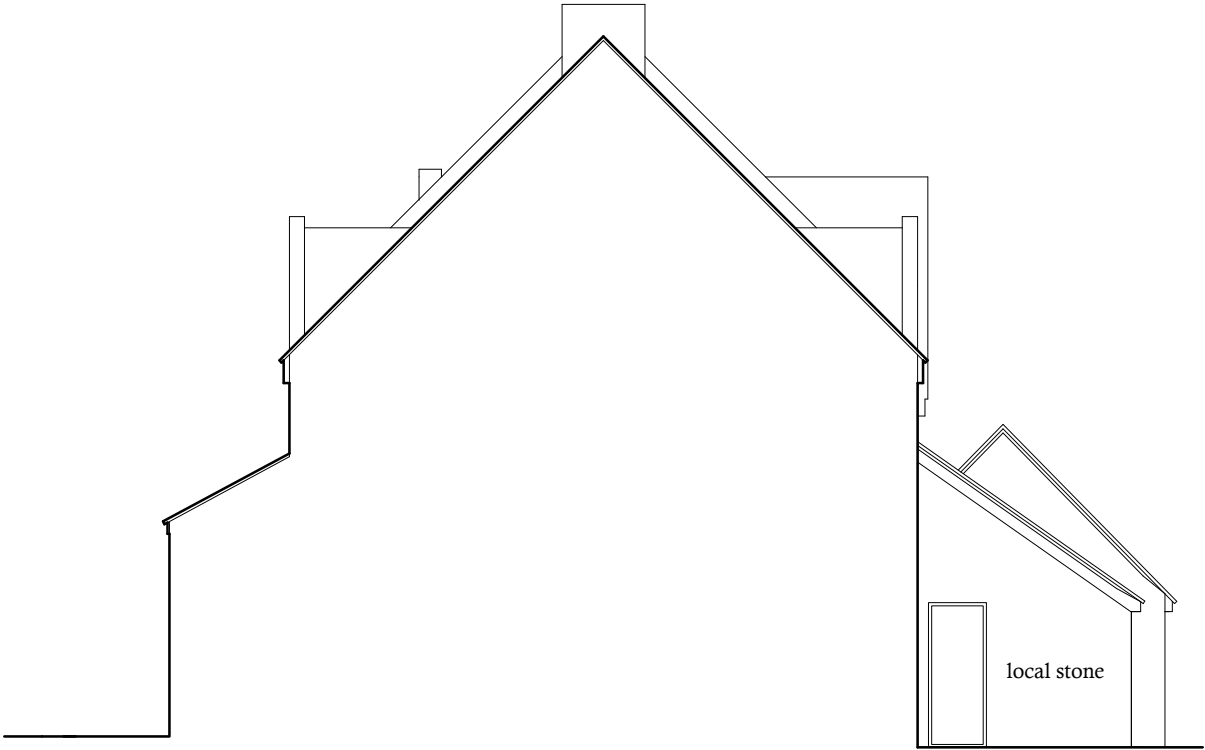

EXISTING SIDE ELEVATION Facing South

 

Proposal: PROPOSED REPLACEMENT SIDE EXTENSION			
	Drawing Description. EXISTING ELEVATIONS		
	Location. 5A St. Hill Green, East Grinstead. RH19 4NG		
	Tel: 07917858987 Email: stevebulldesign@gmail.com		
Scale : 1:100		For: Mr Jurgen Epple	Date : Jan 2026
Drawing No: 2026-04-01		rev.	