




PROPOSED FRONT ELEVATION Facing West




PROPOSED SIDE ELEVATION Facing North



PROPOSED REAR ELEVATION Facing East

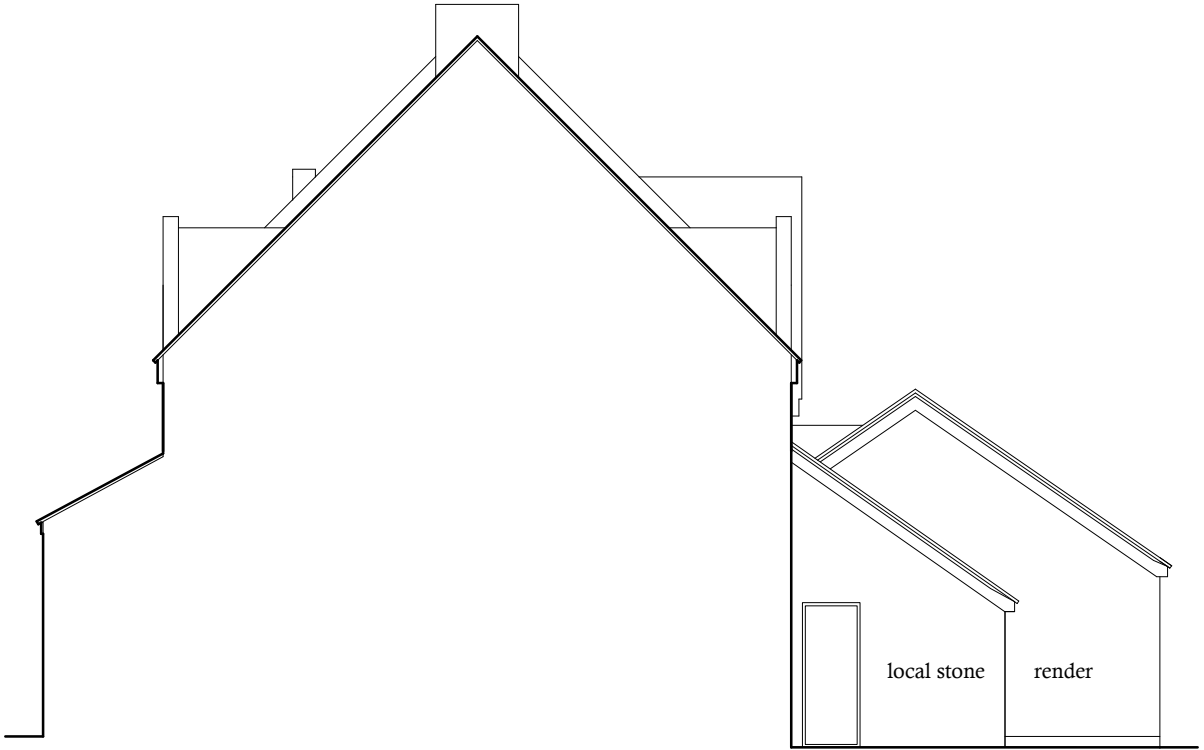

PROPOSED SIDE ELEVATION Facing South

 

Proposal: PROPOSED REPLACEMENT SIDE EXTENSION			
	Drawing Description. PROPOSED ELEVATIONS		
	Location. 5A St. Hill Green, East Grinstead. RH19 4NG		
Tel: 07917858987 Email: stevebulldesign@gmail.com		For: Mr Jurgen Eppe	Date : Jan 2026
Scale : 1:100		Drawing No: 2026-04-02	rev.