


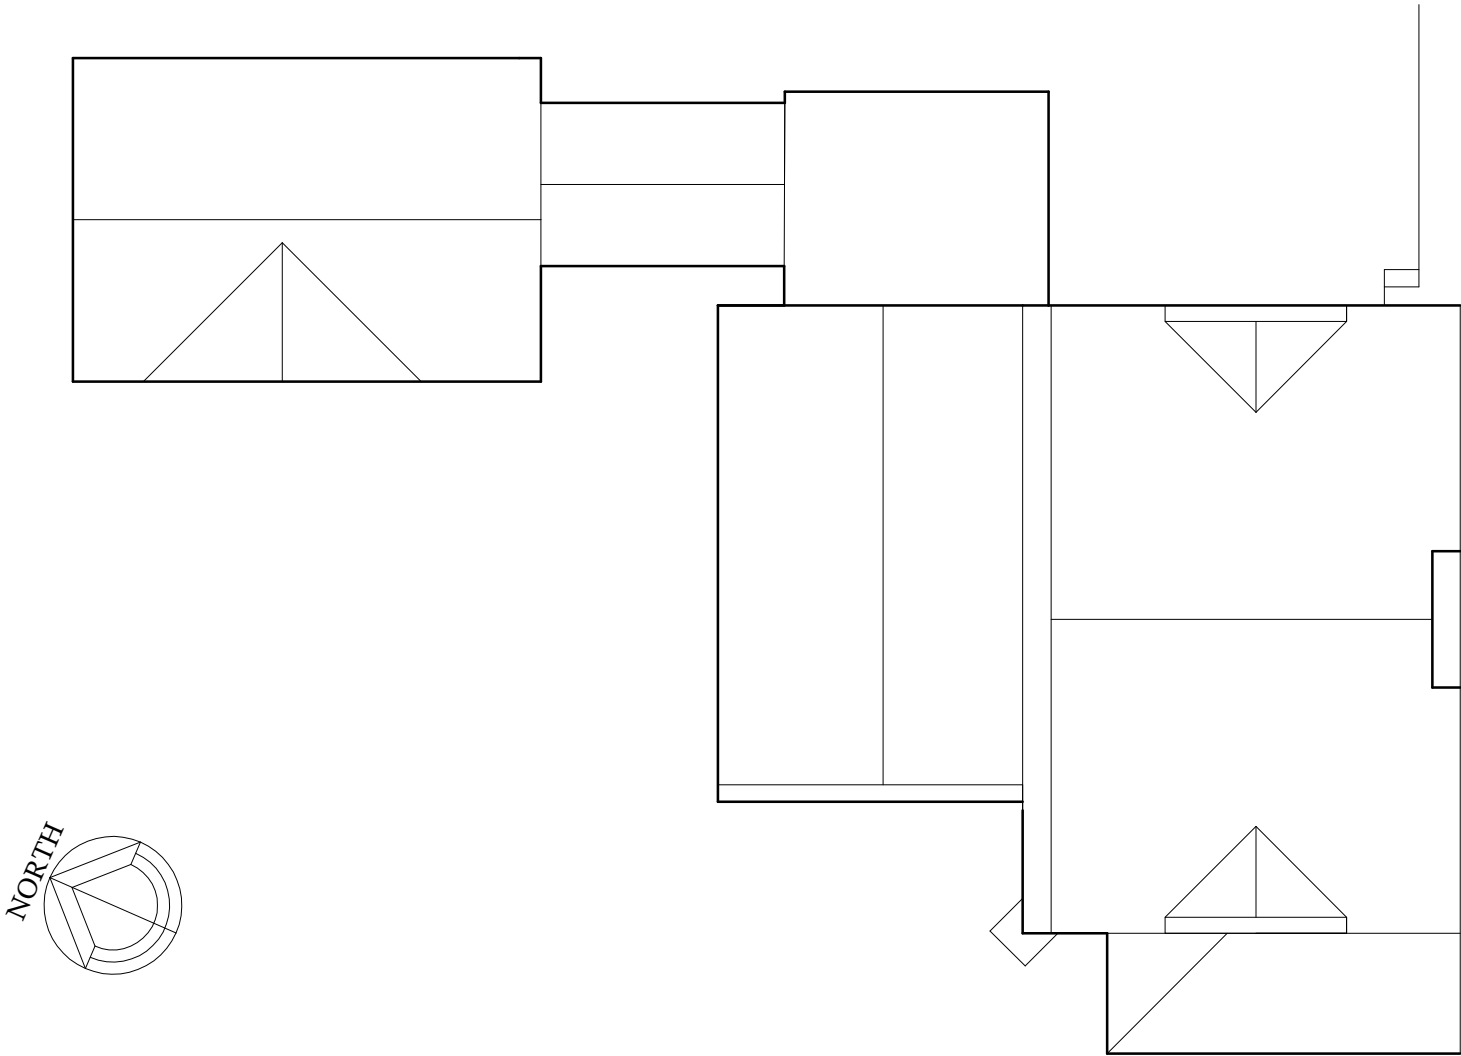


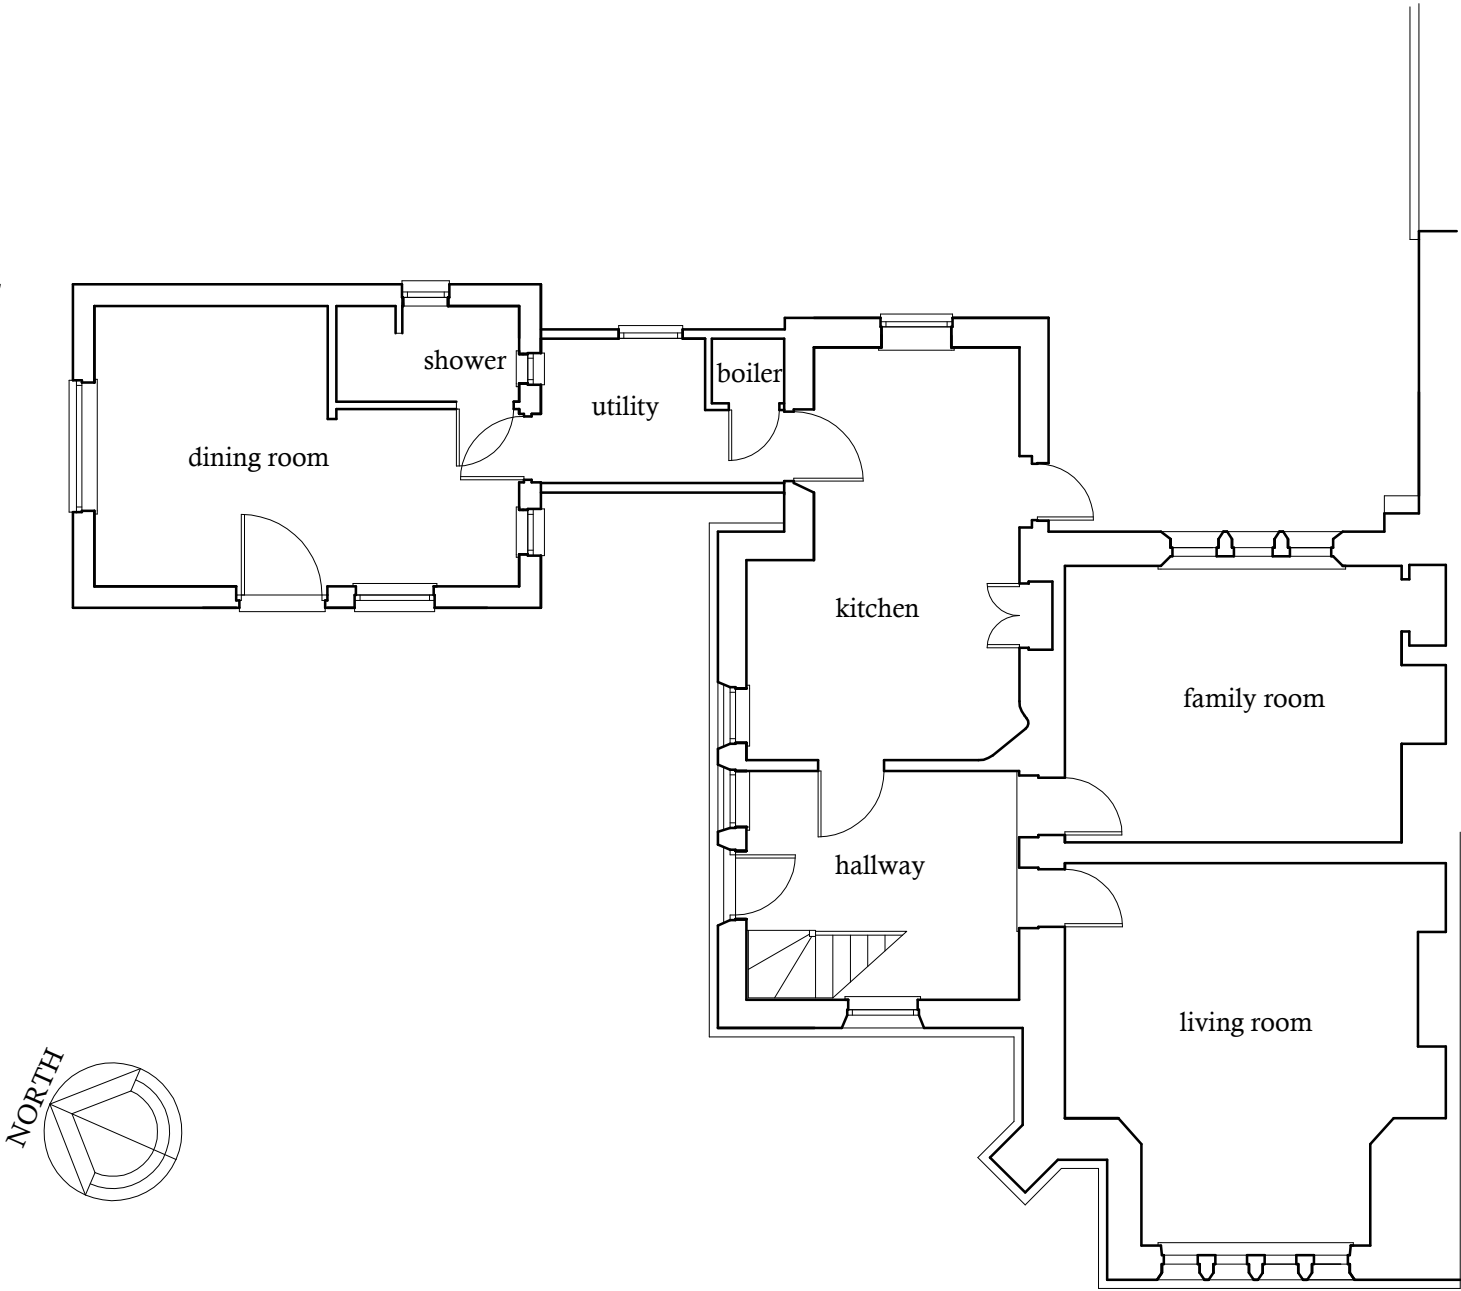

EXISTING ROOF PLAN

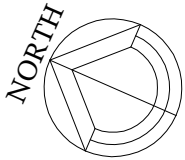

EXISTING GROUND FLOOR PLAN

 

Proposal: PROPOSED REPLACEMENT SIDE EXTENSION	
 Tel: 07917858987 Email: stevebulldesign@gmail.com	Drawing Description. EXISTING FLOOR & ROOF PLANS
	Location. 5A St. Hill Green, East Grinstead. RH19 4NG
For: Mr Juergen Epple	
Date : Jan 2026	
Scale : 1:100	Drawing No: 2026-04-03 rev.