

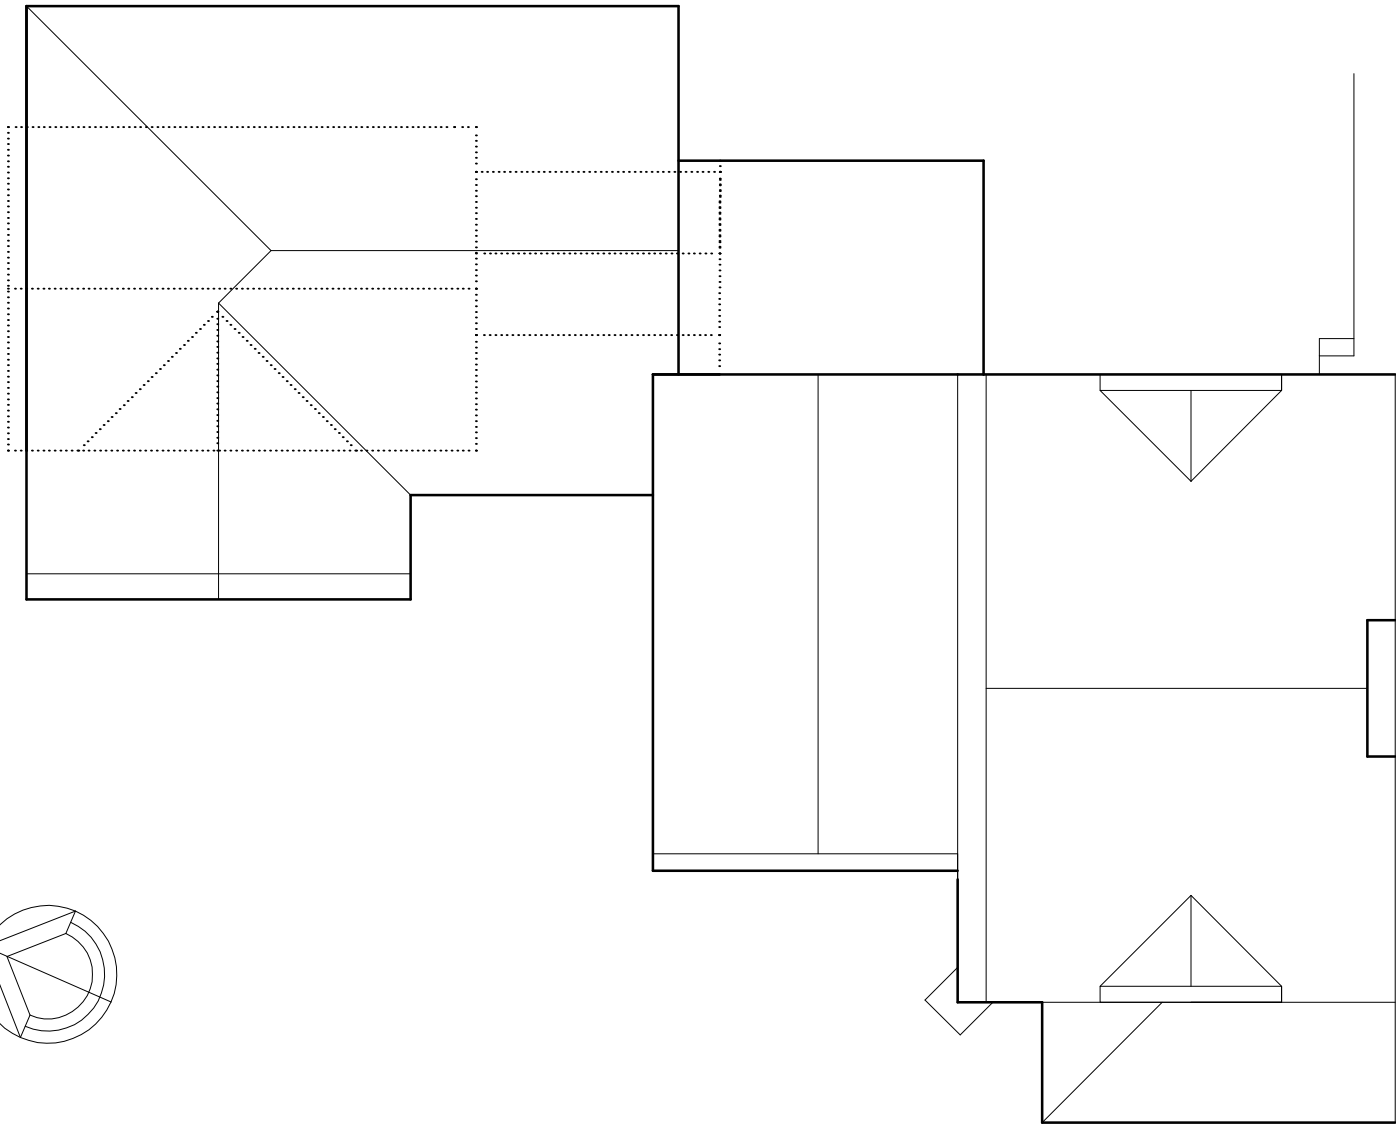
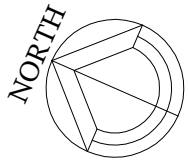


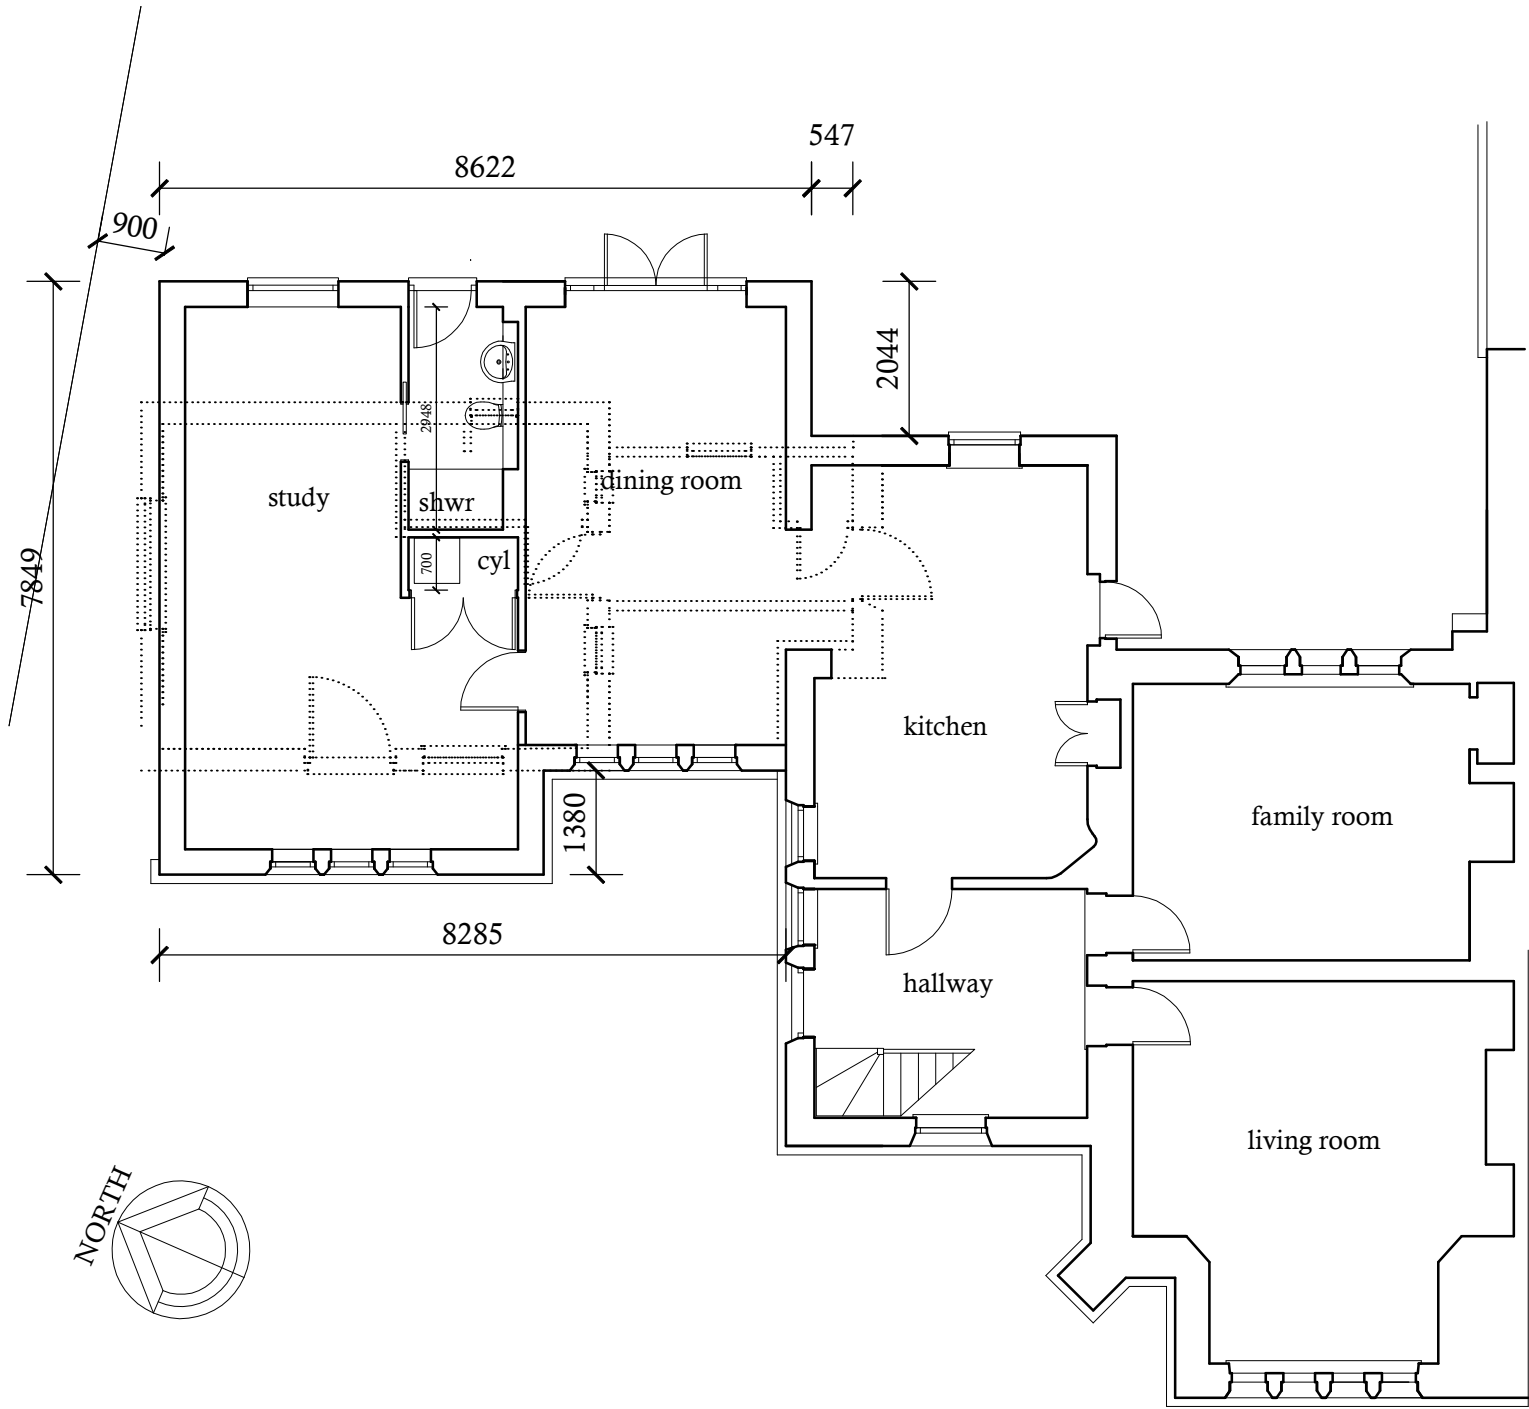

PROPOSED ROOF PLAN

 

PROPOSED GROUND FLOOR PLAN

Proposal: PROPOSED REPLACEMENT SIDE EXTENSION	
 Tel: 07917858987 Email: stevebulldesign@gmail.com	Drawing Description: EXISTING FLOOR & ROOF PLANS Location: 5A St. Hill Green, East Grinstead. RH19 4NG For: Mr Jurgen Epple
Scale : 1:100	Date : Jan 2026
	rev.
Drawing No: 2026-04-04	