





EXISTING FRONT ELEVATION Southeast facing

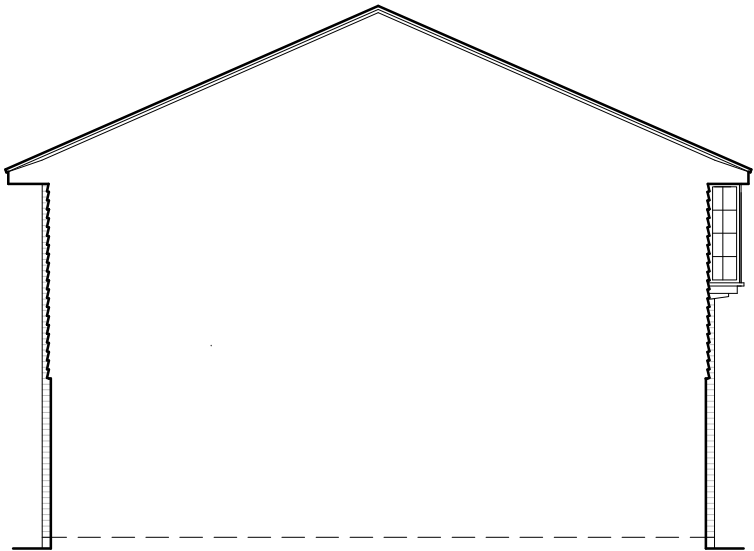


EXISTING SIDE ELEVATION Southwest facing




EXISTING REAR ELEVATION Northwest facing

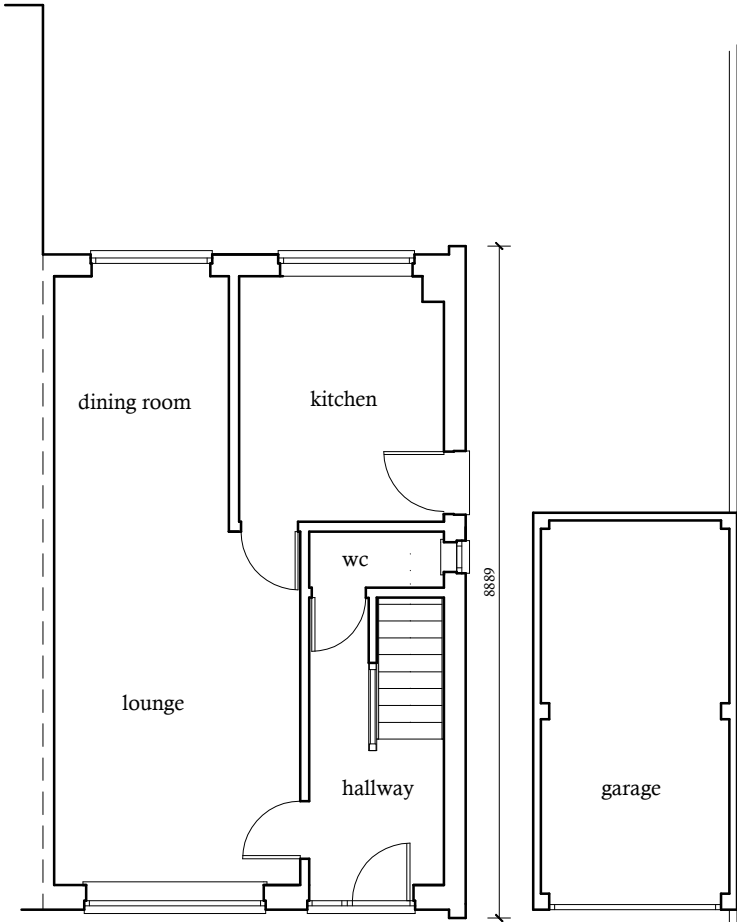

EXISTING GROUND FLOOR PLAN

 

EXISTING ROOF PLAN

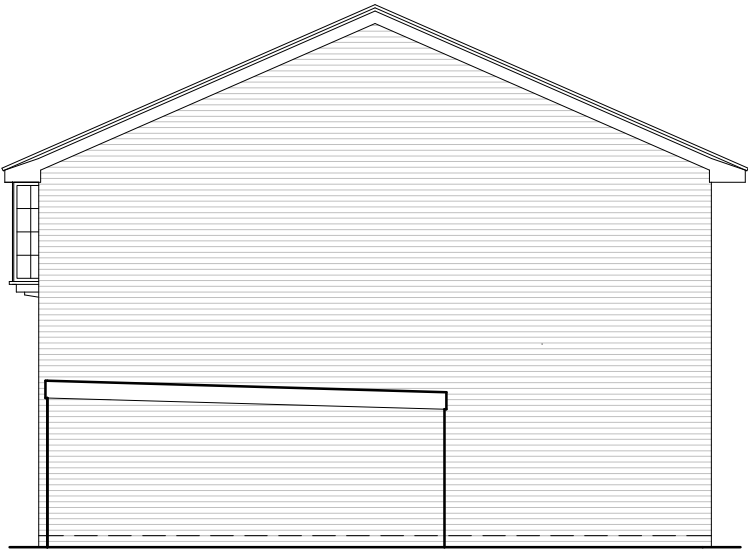

EXISTING SIDE ELEVATION Northeast facing



Proposal: PROPOSED SINGLE STOREY FRONT, SIDE & REAR EXTENSIONS			
 SAB ARCHITECTURAL DESIGN CONSULTANTS	Drawing Description. EXISTING ELEVS, FLOOR & ROOF PLANS		
	Location. 66 Meadow Drive Lindfield HAYWARDS HEATH RH16 2RR		
	Tel: 07917858987 Email: stevebulldesign@gmail.com		
Scale : 1:100		For: Mrs Tracey Herriven-kemp	Date : Jan 2026
Drawing No: 2026-03-01		rev.	