





PROPOSED FRONT ELEVATION Southeast facing

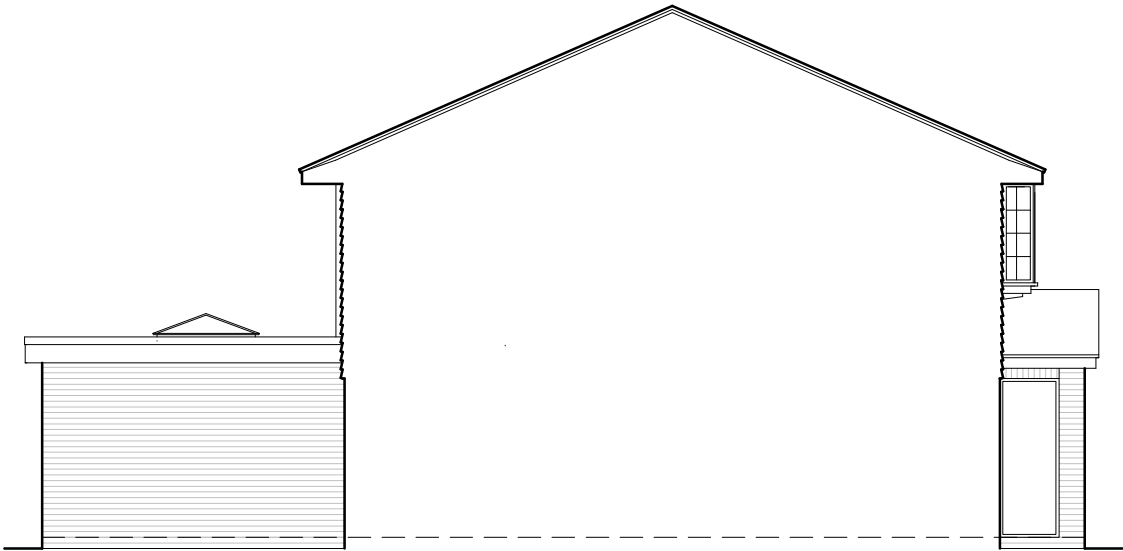


PROPOSED SIDE ELEVATION Southwest facing



PROPOSED REAR ELEVATION Northwest facing

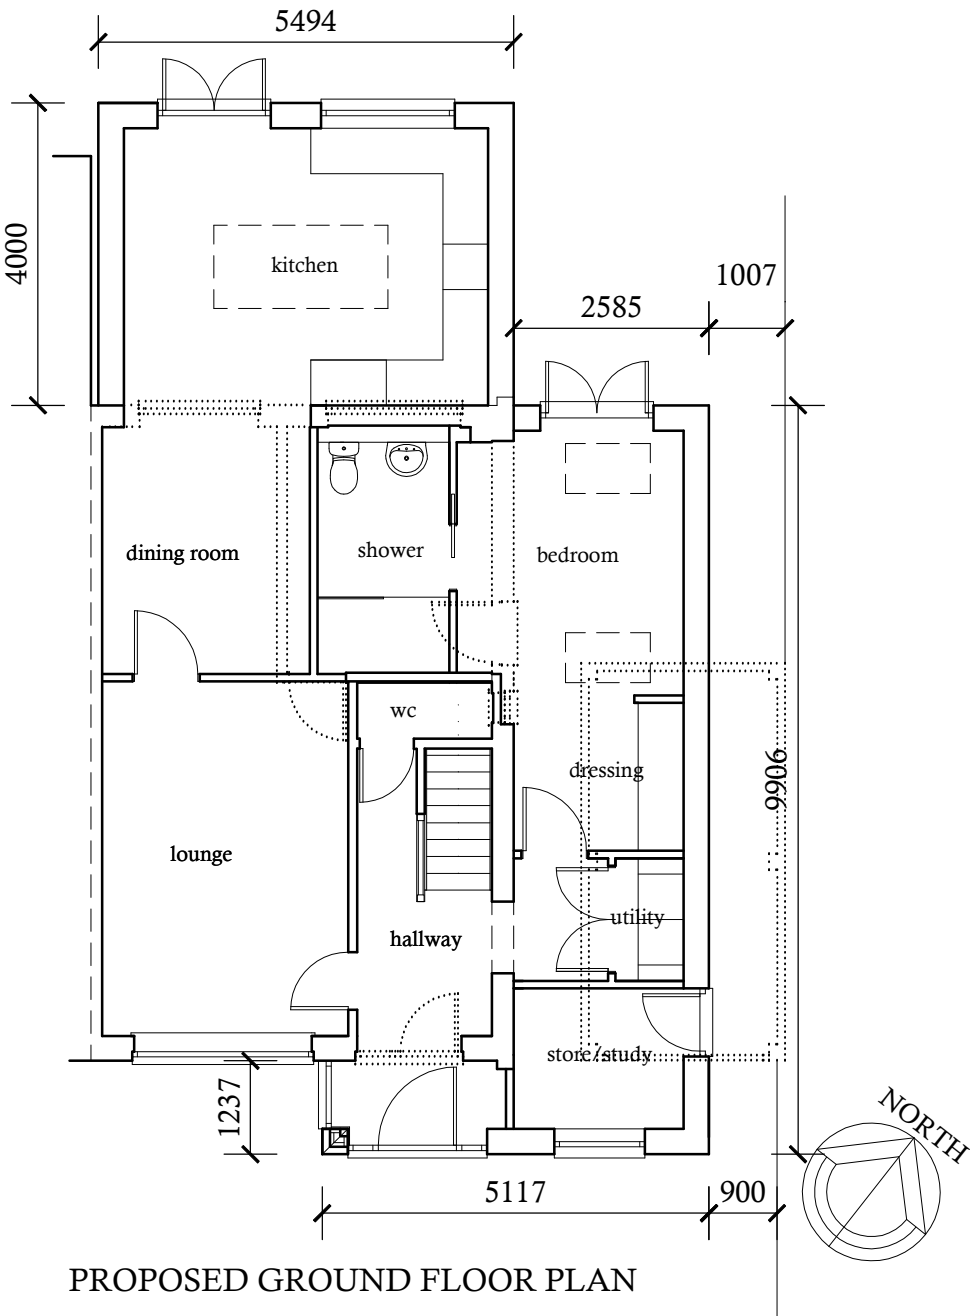

PROPOSED GROUND FLOOR PLAN

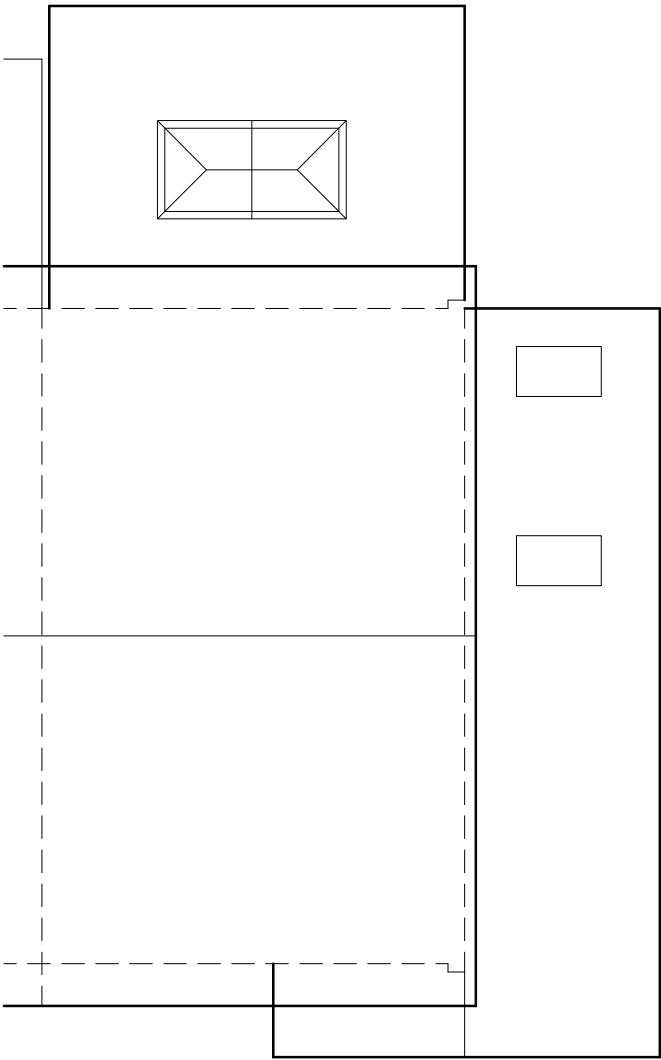

PROPOSED ROOF PLAN



PROPOSED SIDE ELEVATION Northeast facing



Proposal: PROPOSED SINGLE STOREY FRONT, SIDE & REAR EXTENSIONS			
		Drawing Description. PROPOSED ELEVS, FLOOR & ROOF PLANS	
		Location. 66 Meadow Drive Lindfield HAYWARDS HEATH RH16 2RR	
Tel: 07917858987 Email: stevebulldesign@gmail.com		For: Mrs Tracey Herriven-kemp	Date : Jan 2026
Scale : 1:100		Drawing No: 2026-03-02	rev.