


# 1 Bracken Close, Copthorne, Proposed Site Plan

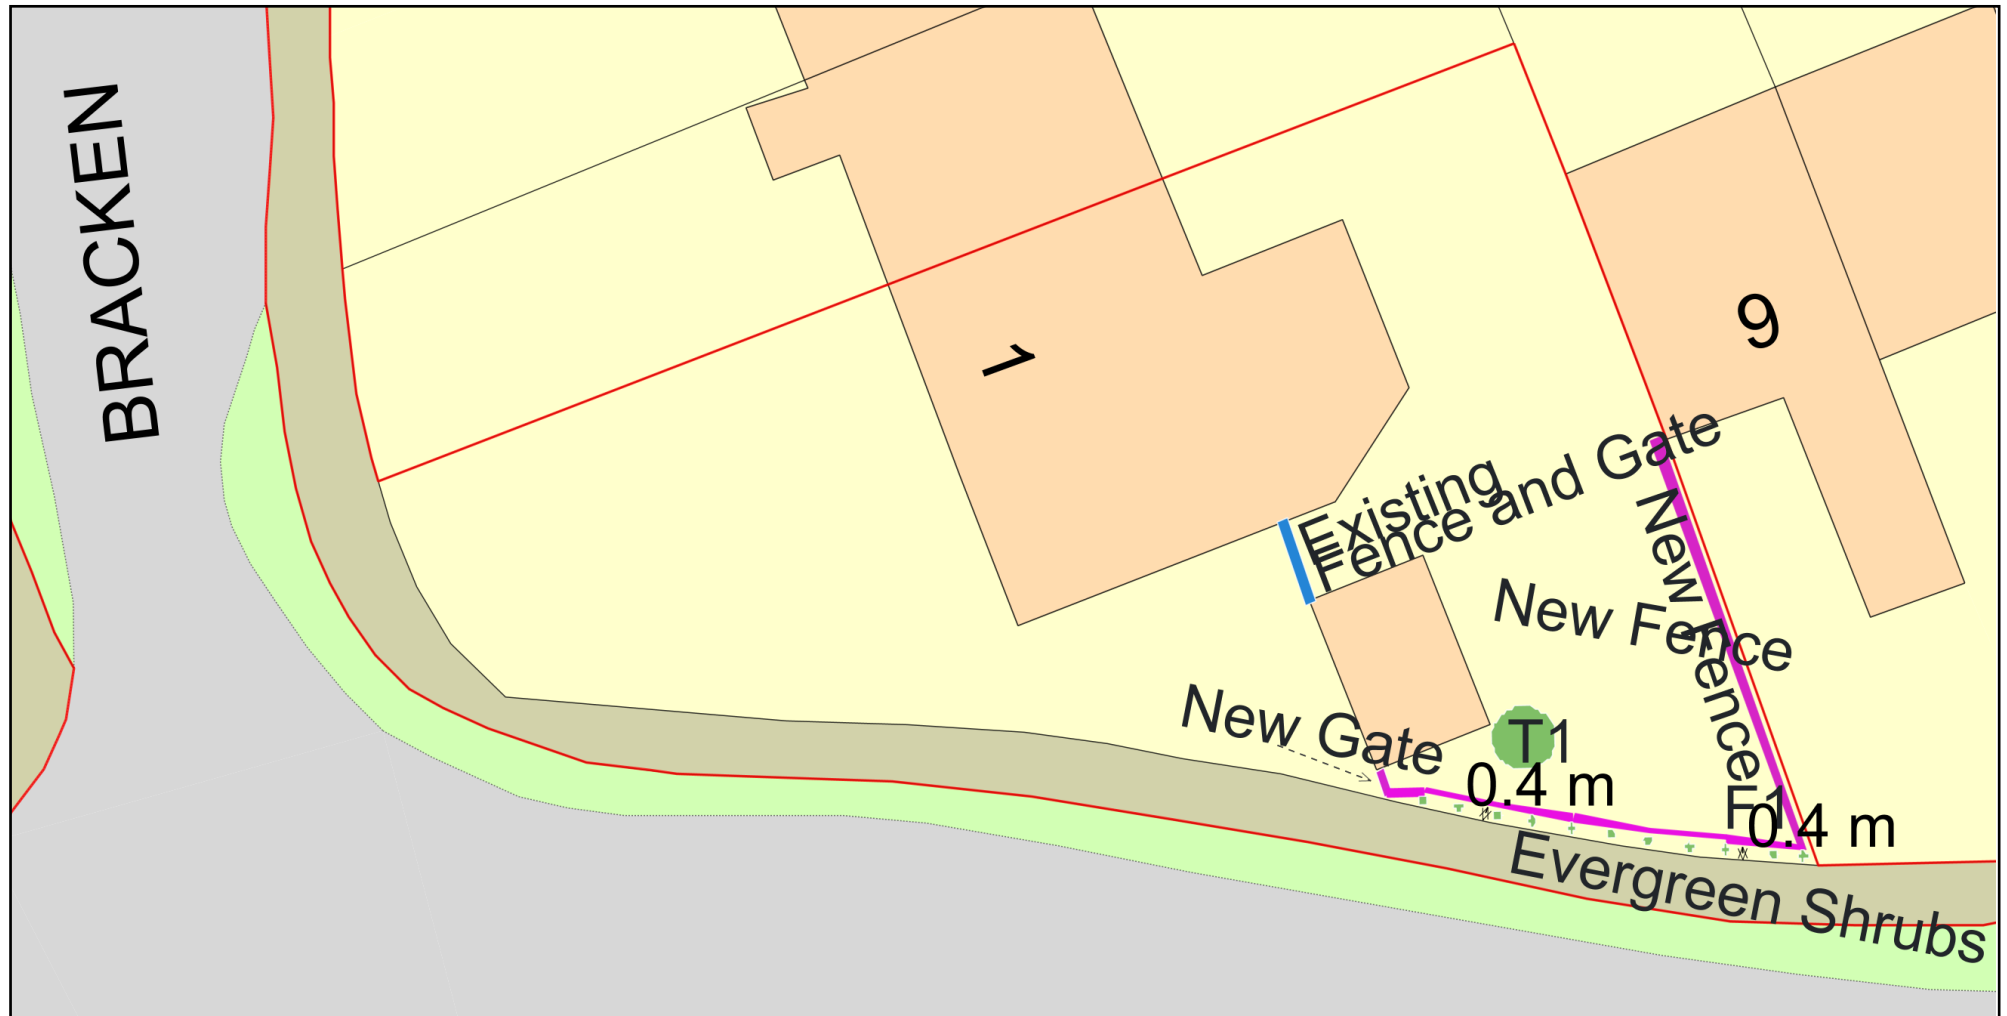

0 10  
Metres



Plan Produced for: Shontell Silvester

Date Produced: 18 Dec 2025

Plan Reference Number: TQRQM25352102827805

Scale: 1:200 @ A4

© Crown copyright and database rights 2025 OS 100042766