



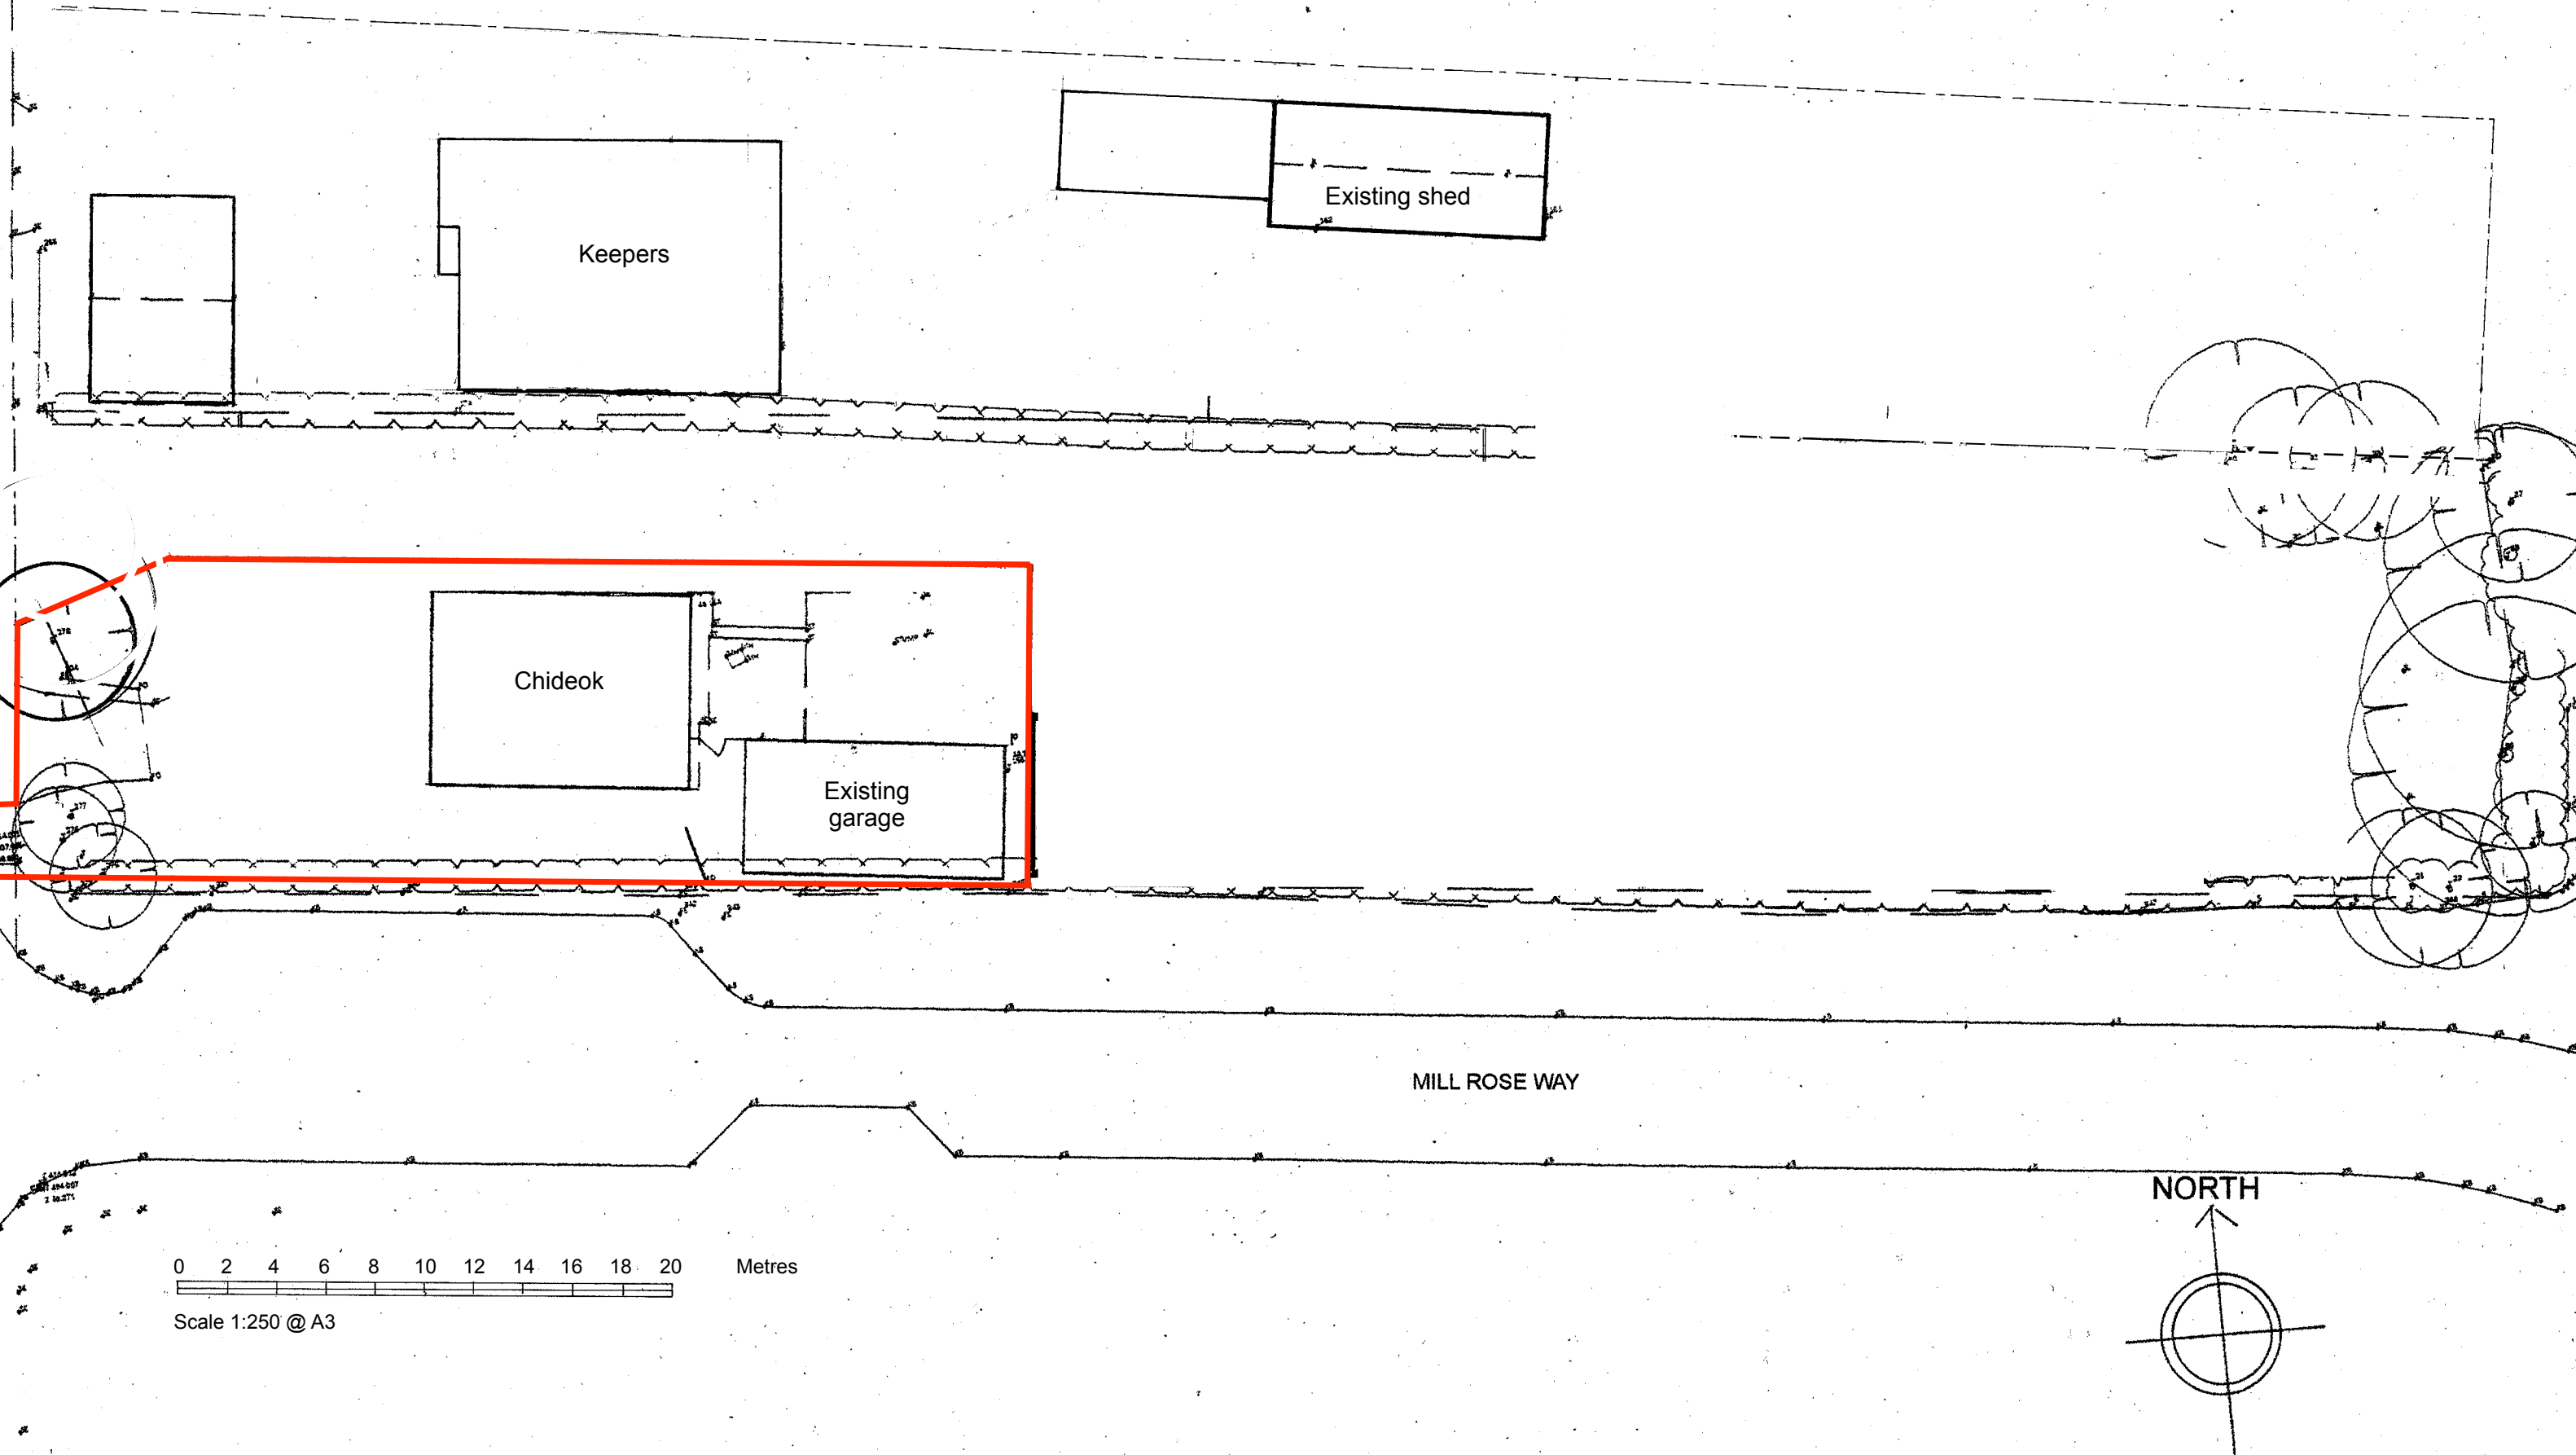

0 2 4 6 8 10 12 14 16 18 20 Metres
Scale 1:250 @ A3

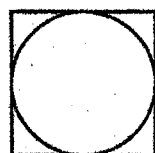

Client: Vander Homes Ltd
Project: Proposed Alterations and Extensions
Location: Chideok, Valebridge Road, Burgess Hill
Drawing Title: Existing Site Plan

Drawing No:	2026-04-P-003	Rev:
Scale:	1:250 @ A3	
Date:	25/03/2026	
Paper Size:	A3	