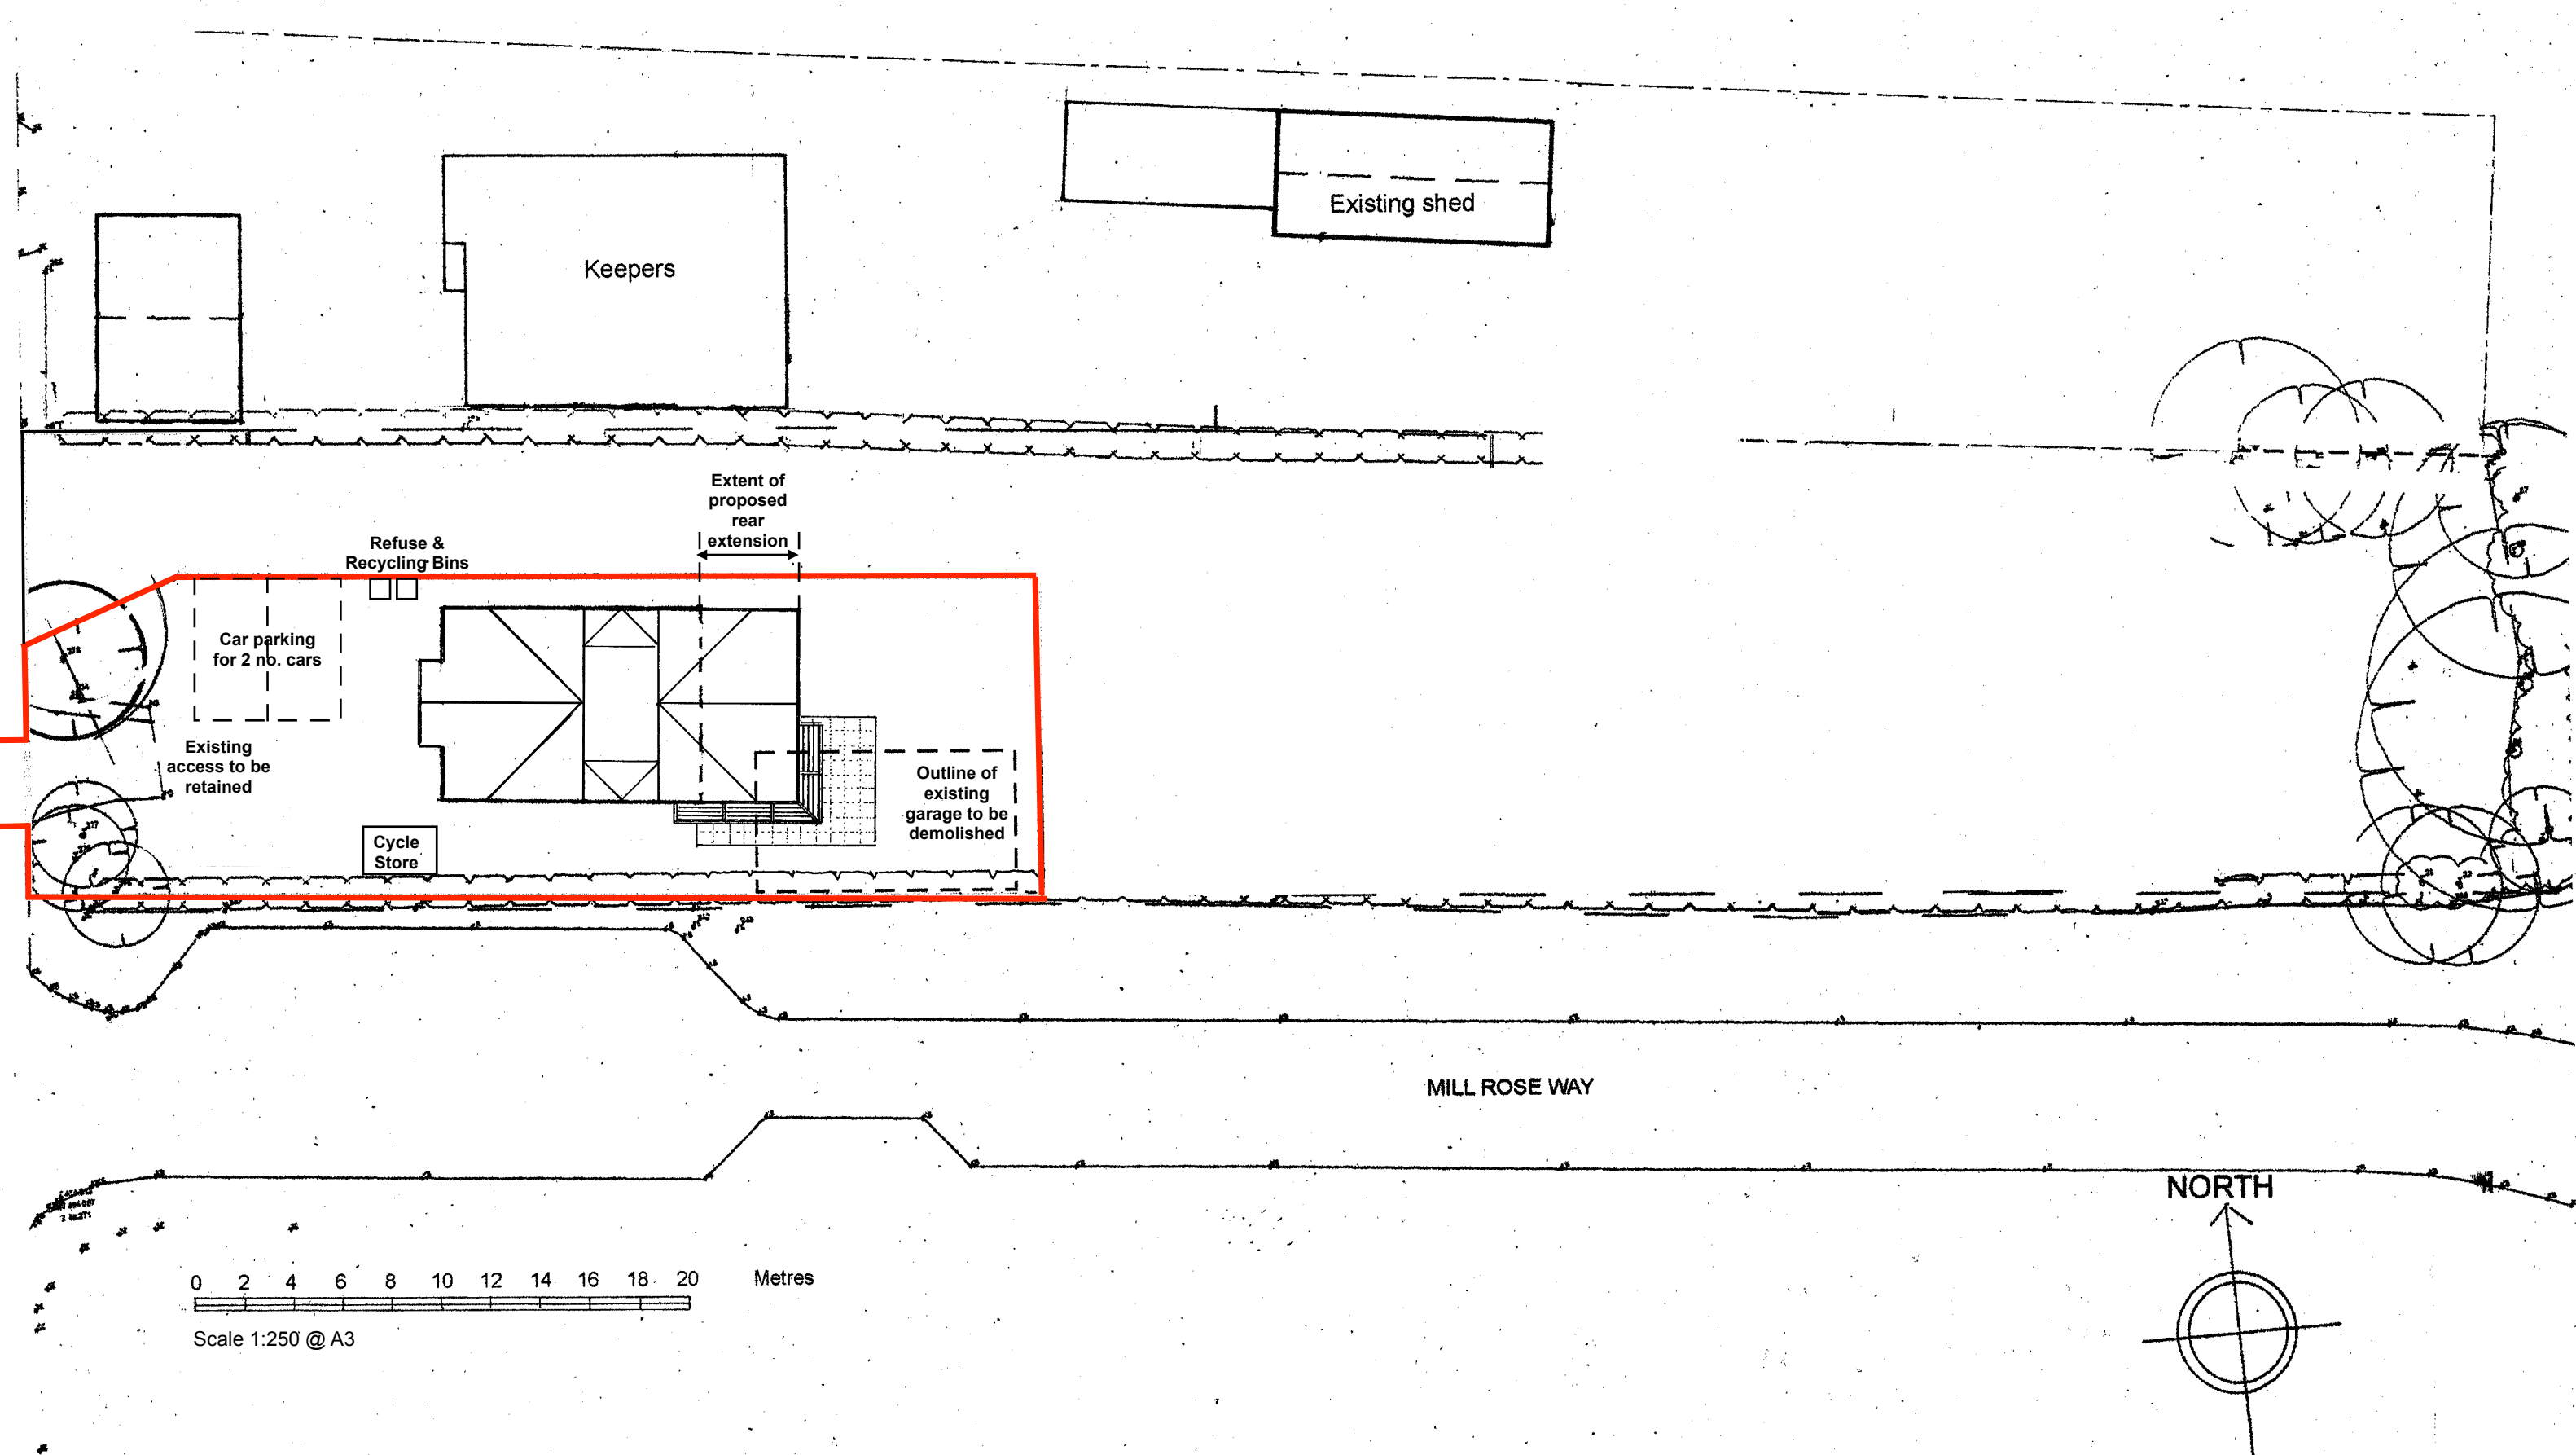


Client: Vander Homes Ltd
 Project: Proposed Alterations and Extensions
 Location: Chideock, Valebridge Road, Burgess Hill
 Drawing Title: Proposed Site Plan

Drawing No: 2026-04-P-004
 Scale: 1:250 @ A3
 Date: 25/03/2026
 Paper Size: A3

Rev: