


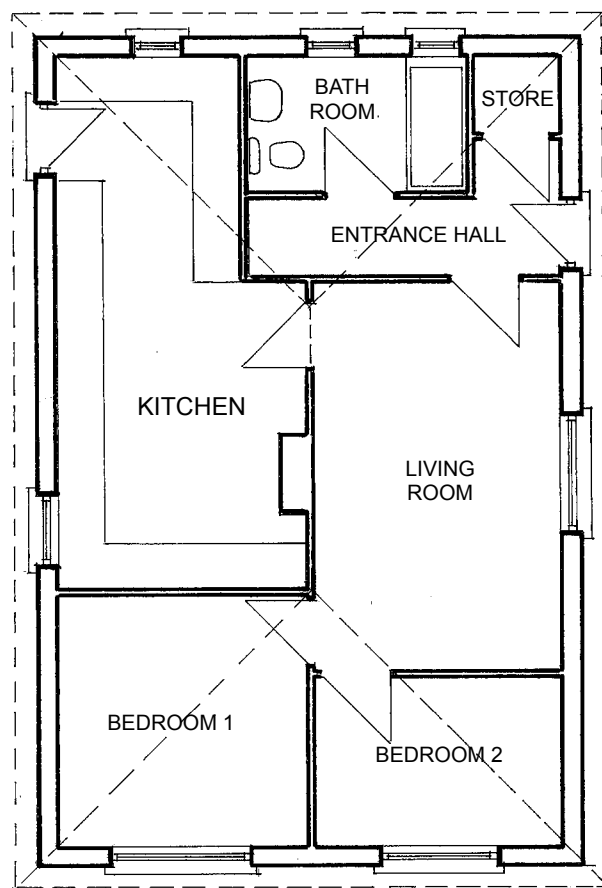


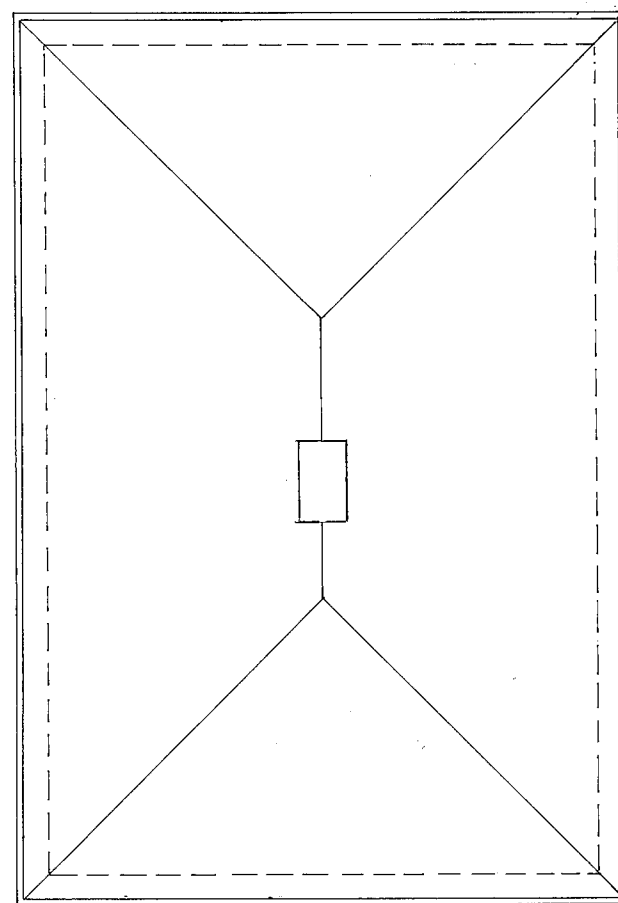


EXISTING GROUND FLOOR PLAN

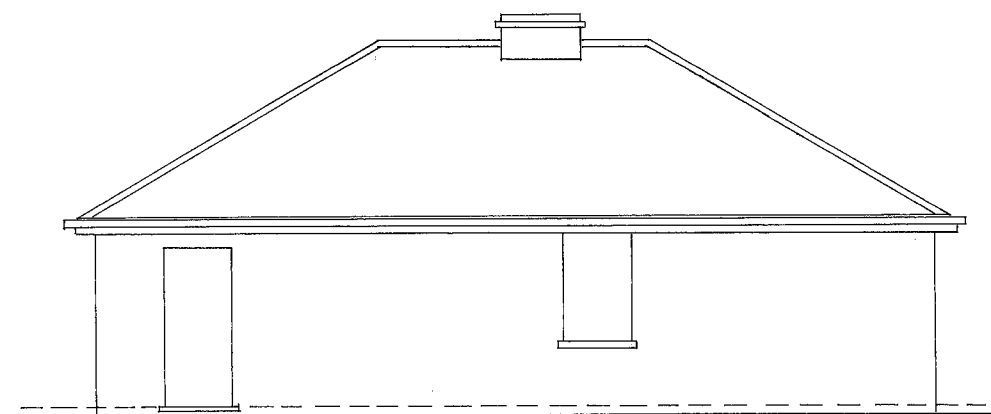


EXISTING ROOF PLAN

 


EXISTING NORTH ELEVATION

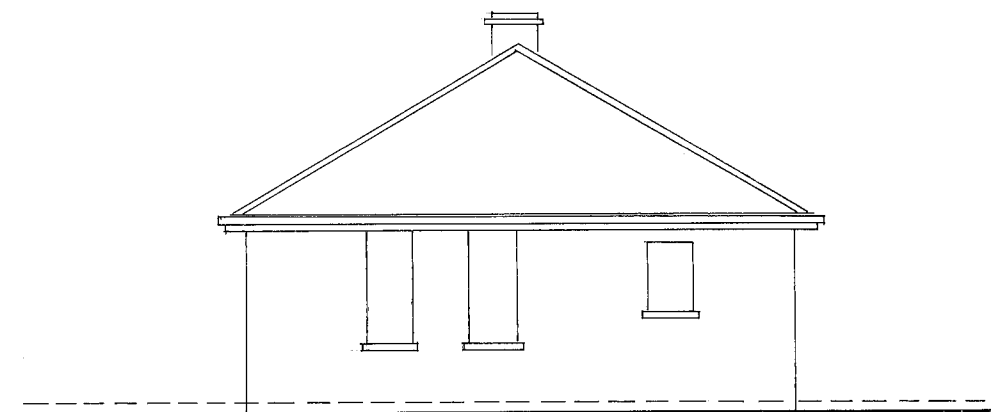


EXISTING EAST ELEVATION

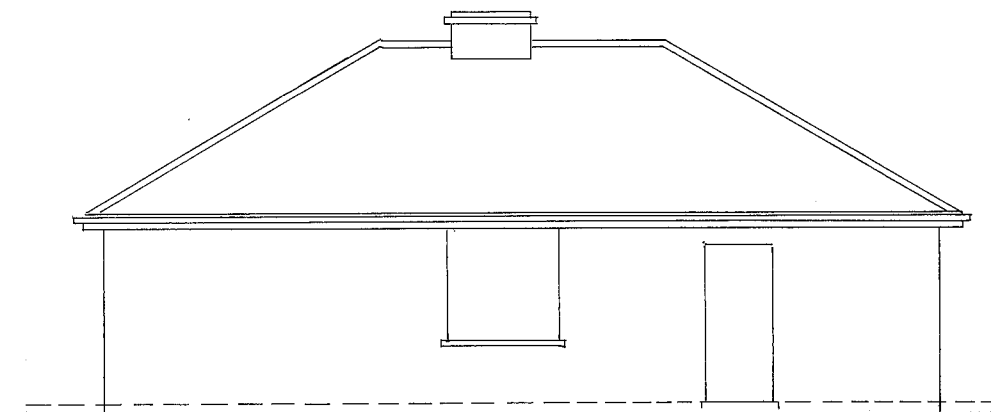

EXISTING SOUTH ELEVATION

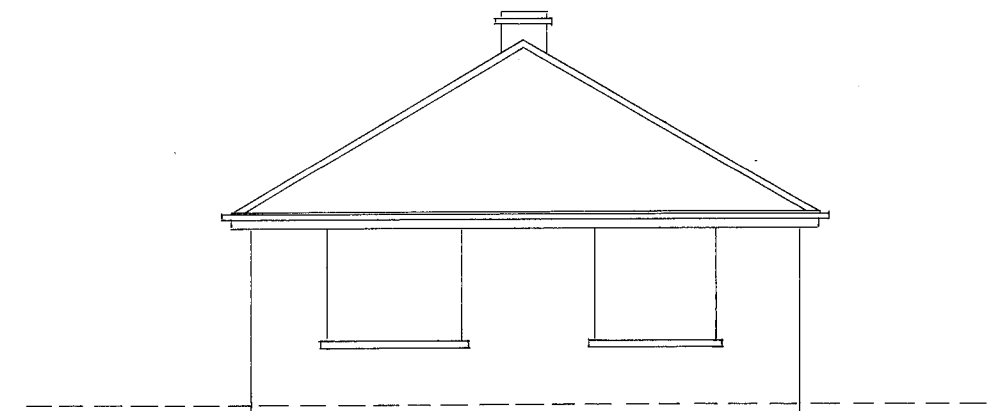

EXISTING WEST ELEVATION

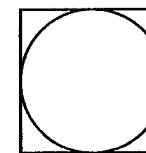

Client: Vander Homes Ltd
Project: Proposed Extensions & Alterations
Location: Chideock, Valebridge Road, Burgess Hill. RH15 0RT
Drawing Title: Existing Plans and Elevations for House

Drawing No: 2026-04-P-005
Scale: 1:100 @ A3
Date: 25/03/2026
Paper Size: A3
Rev: