




EXISTING WEST ELEVATION

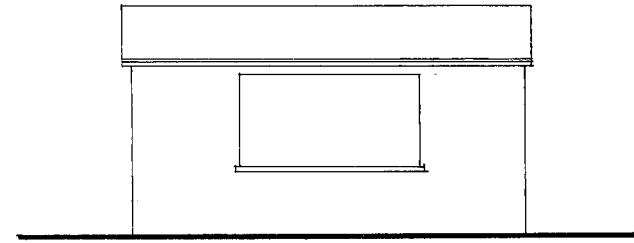


EXISTING EAST ELEVATION

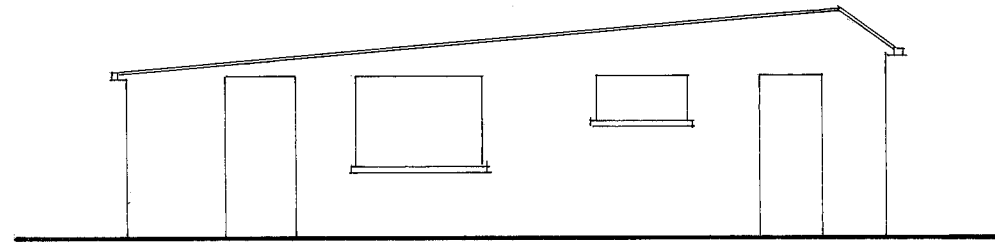


EXISTING NORTH ELEVATION

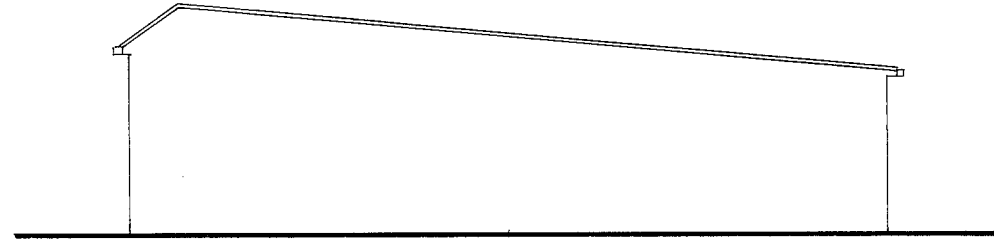


EXISTING SOUTH ELEVATION

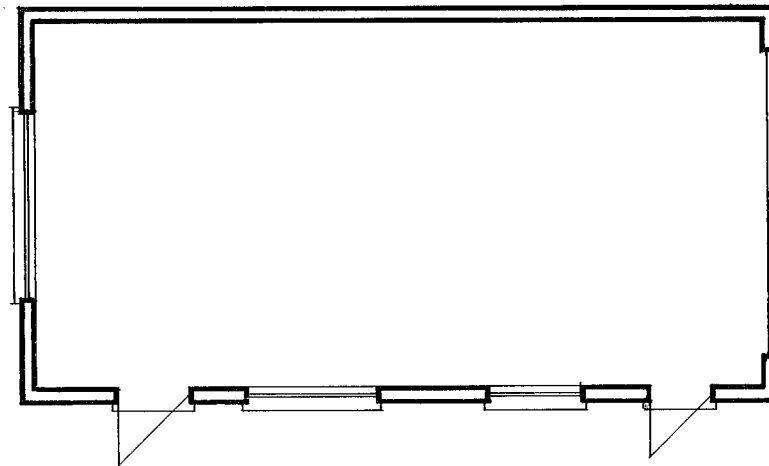

EXISTING GROUND FLOOR PLAN

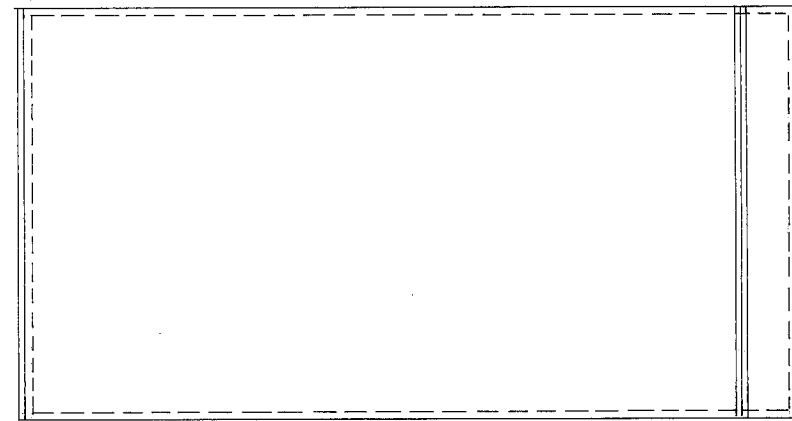

EXISTING ROOF PLAN

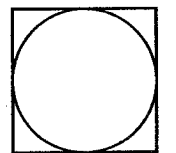

Client: Vander Homes Ltd
Project: Proposed Extensions & Alterations
Location: Chideock, Valebridge Road, Burgess Hill. RH15 0RT
Drawing Title: Existing Plans and Elevations for Garage

Drawing No: 2026-04-P-006
Scale: 1:100 @ A3
Date: 25/03/2026
Paper Size: A3
Rev: