



PROPOSED GROUND FLOOR PLAN

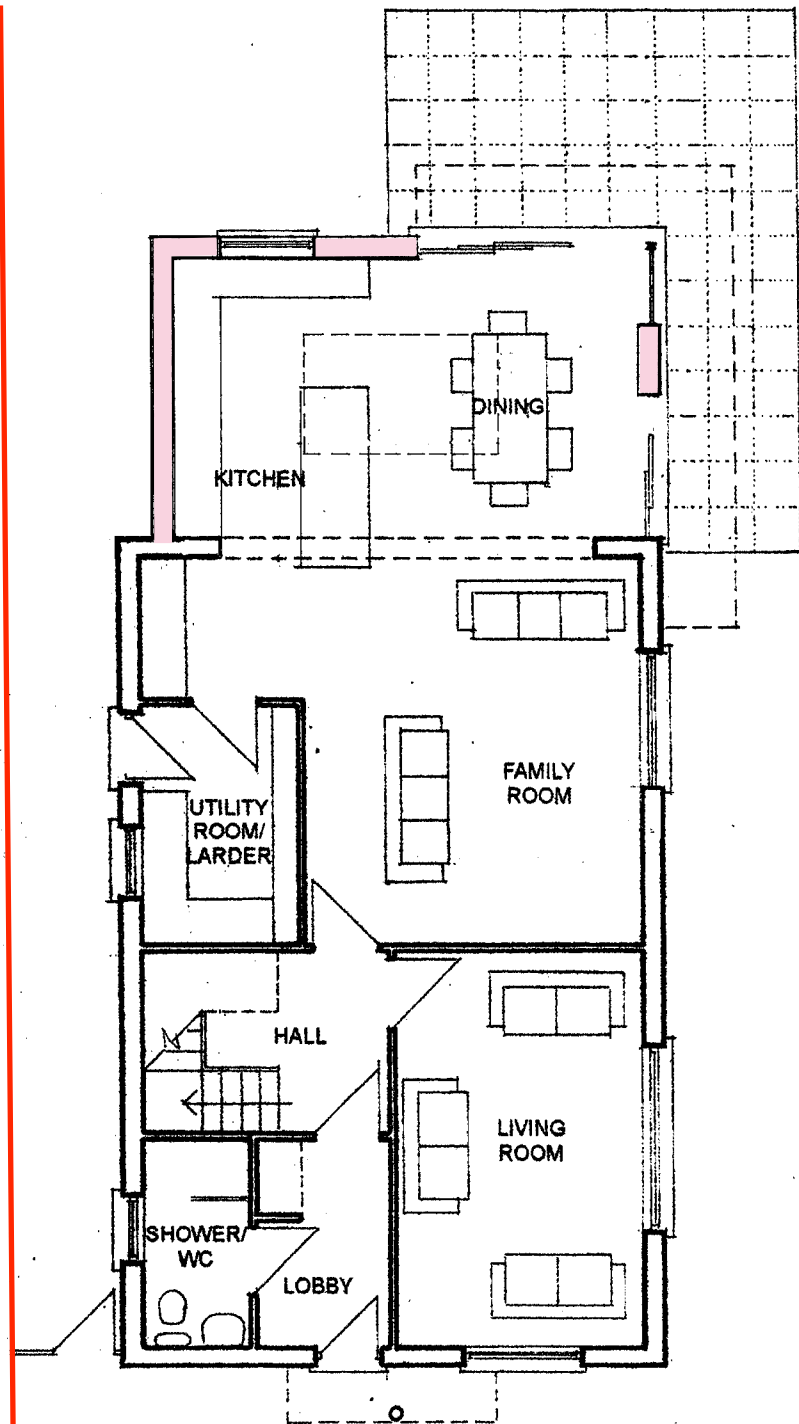

Site Boundary




PROPOSED FIRST FLOOR PLAN

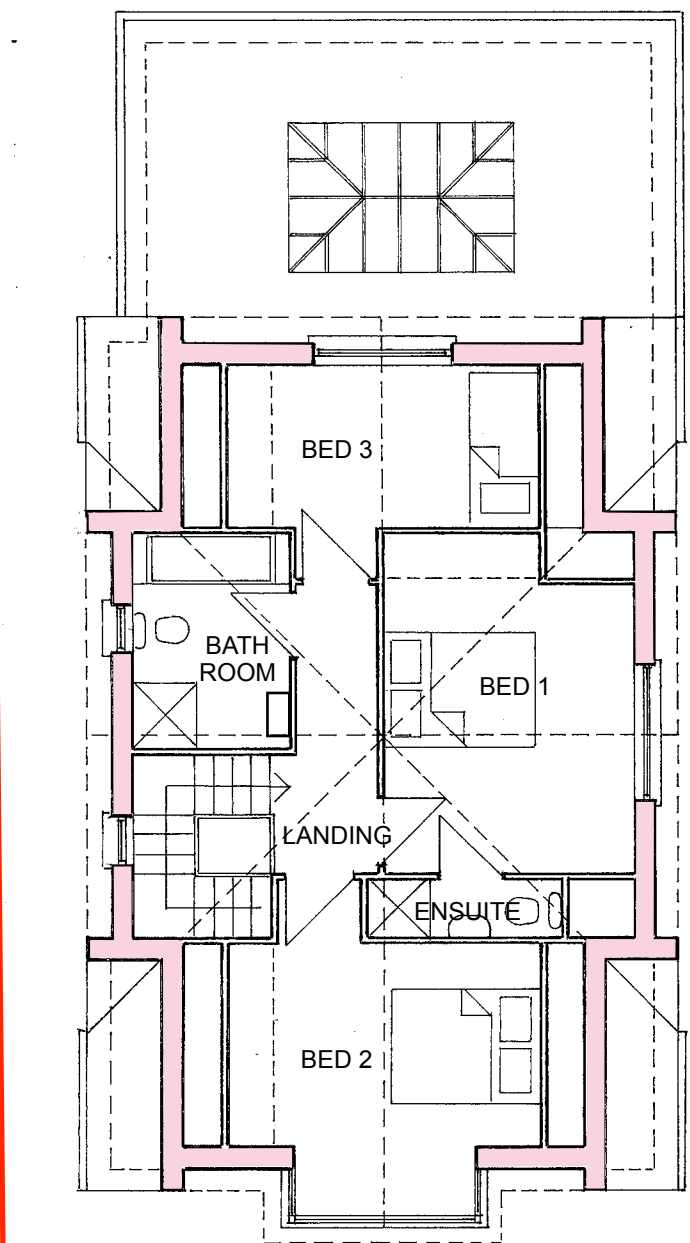


Site Boundary

PROPOSED ROOF PLAN

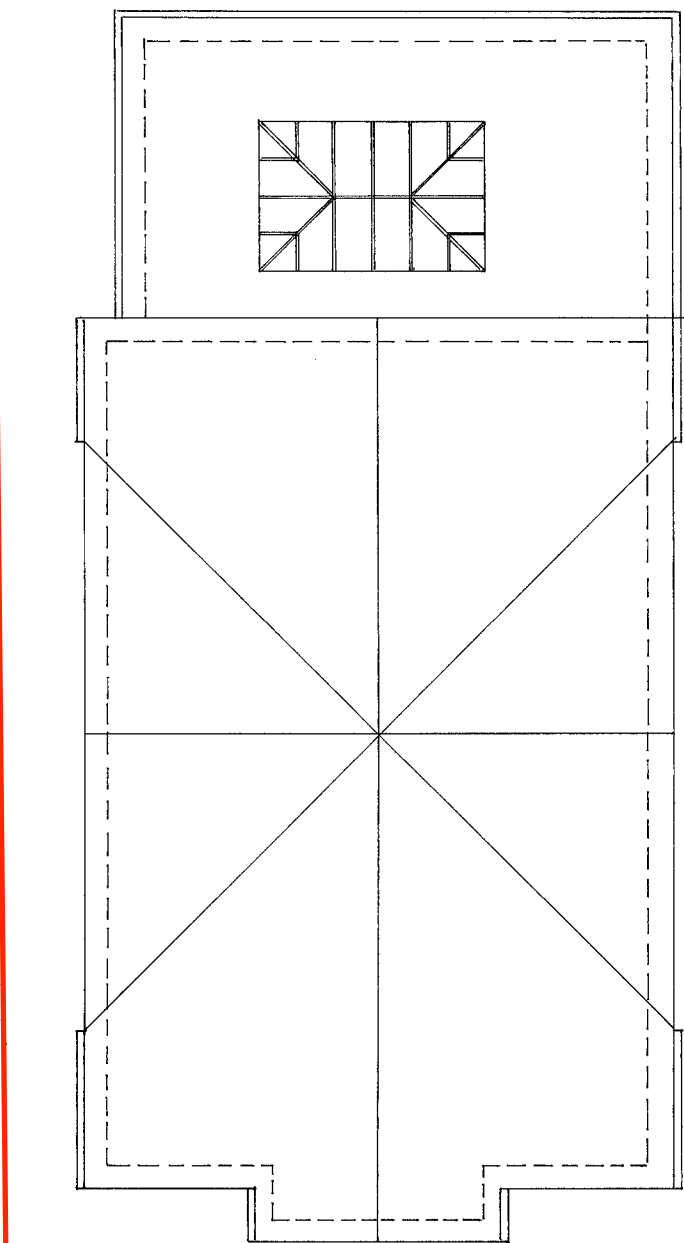

Site Boundary

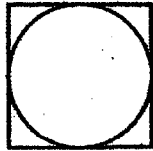

Client: Vander Homes Ltd  
Project: Proposed Alterations and Extensions  
Location: Chideock, Valebridge Road, Burgess Hill  
Drawing Title: Proposed Floor and Roof Plans

Drawing No: 2026-04-P-007  
Scale: 1:100 @ A3  
Date: 25/03/2026  
Paper Size: A3

Rev: