




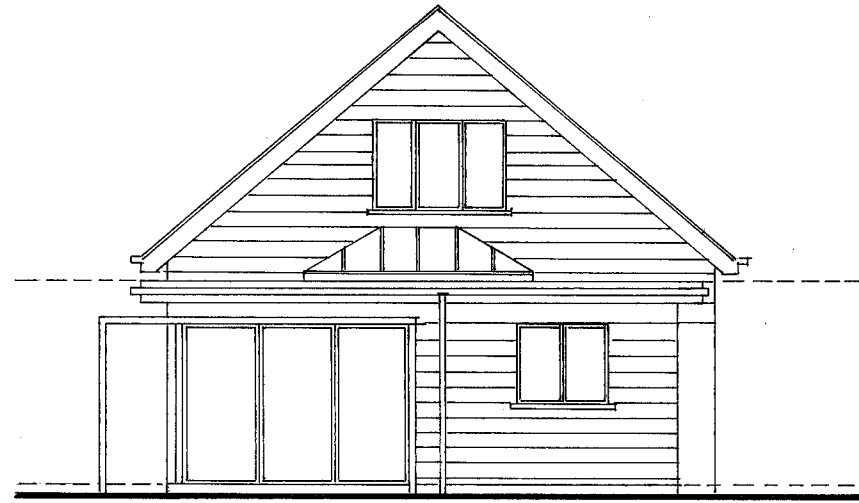

PROPOSED EAST ELEVATION

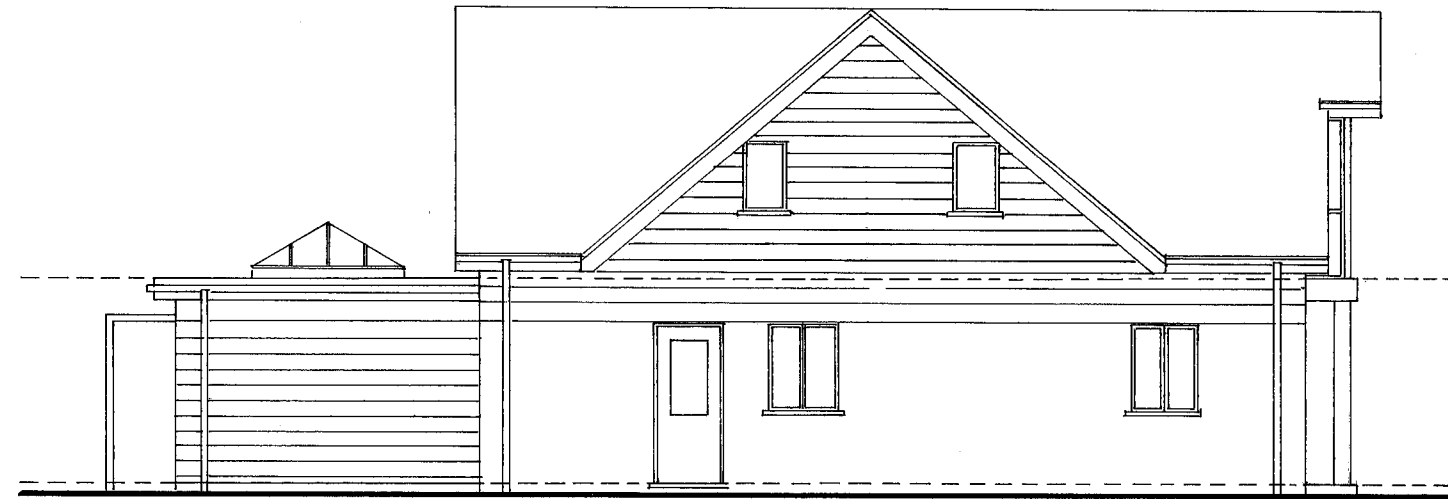


PROPOSED NORTH ELEVATION

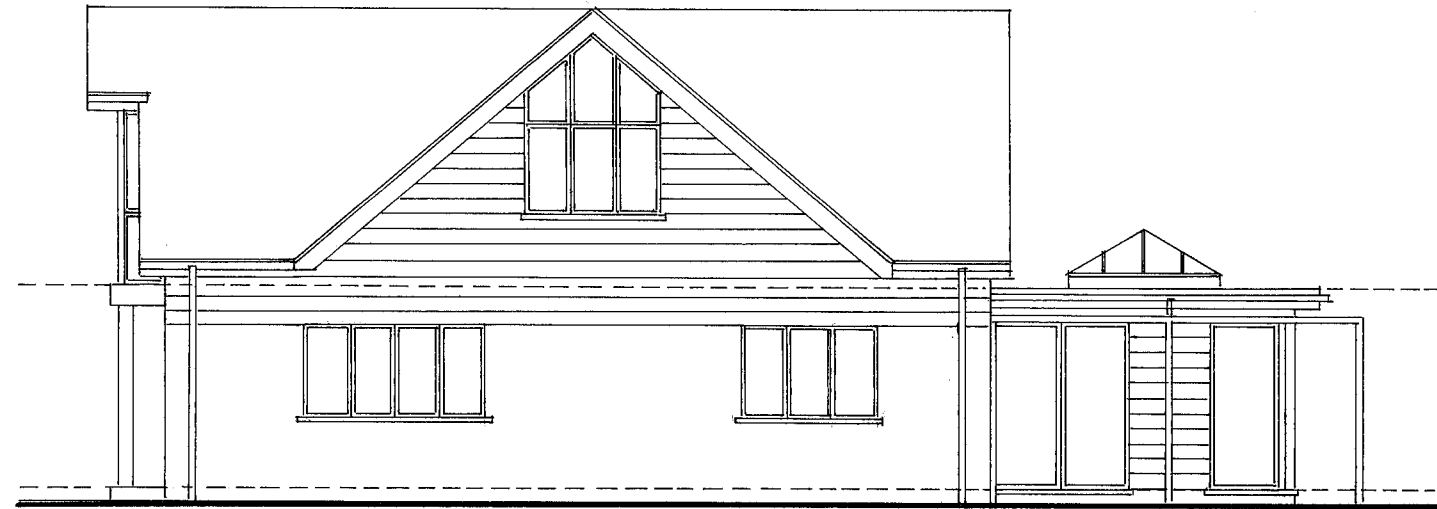


PROPOSED SOUTH ELEVATION



PROPOSED WEST ELEVATION

 

Scale 1:100 @ A3

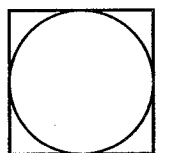

Client: Vander Homes Ltd
 Project: Proposed Alterations and Extensions
 Location: Chideock, Valebridge Road, Burgess Hill
 Drawing Title: Proposed Elevations

Drawing No: 2026-04-P-008
 Scale: 1:100 @ A3
 Date: 25/03/2026
 Paper Size: A3

Rev: