


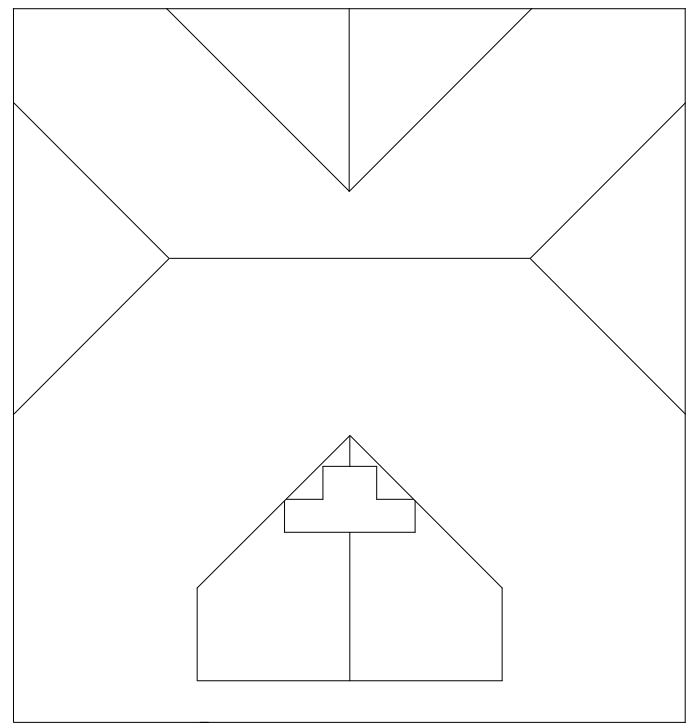


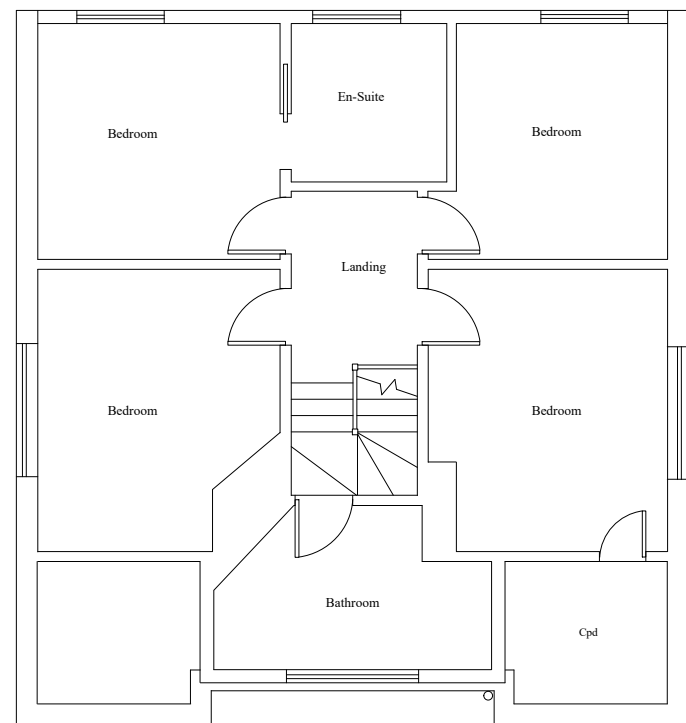

Roof Plan

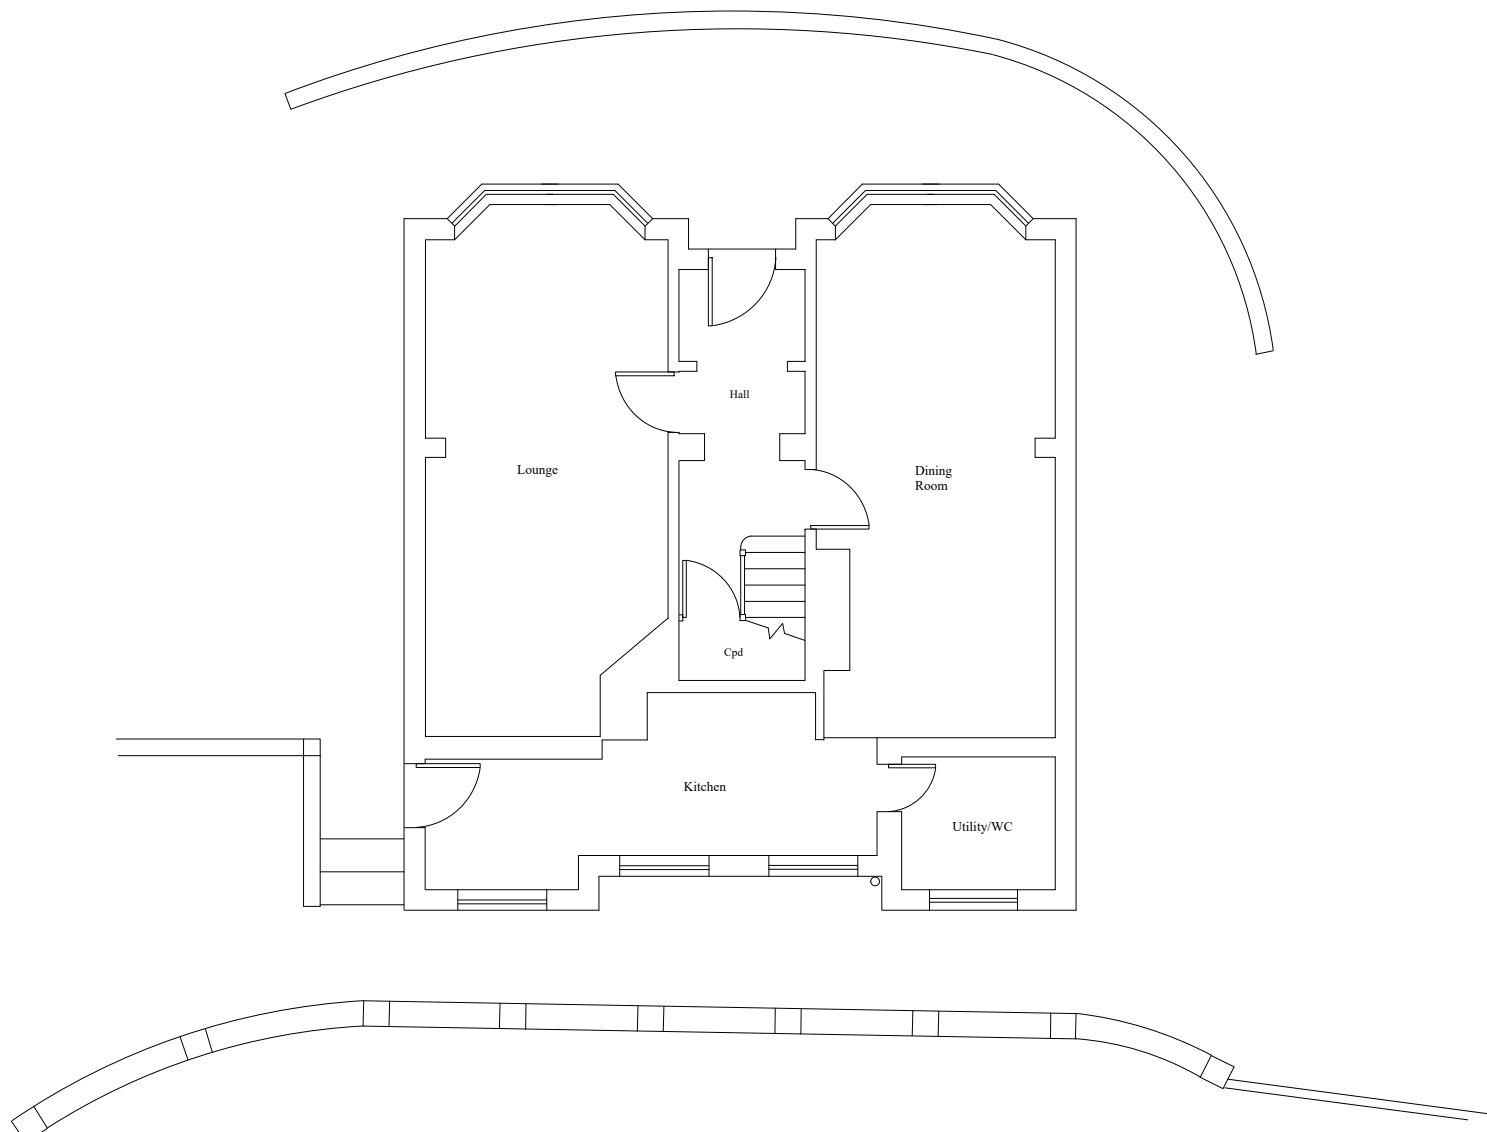

First Floor

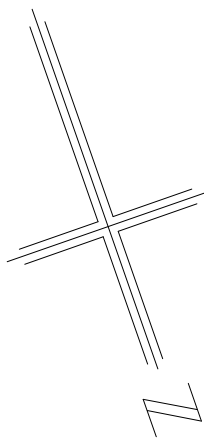

Ground Floor




Side Elevation East




Rear Elevation North



Front Elevation South

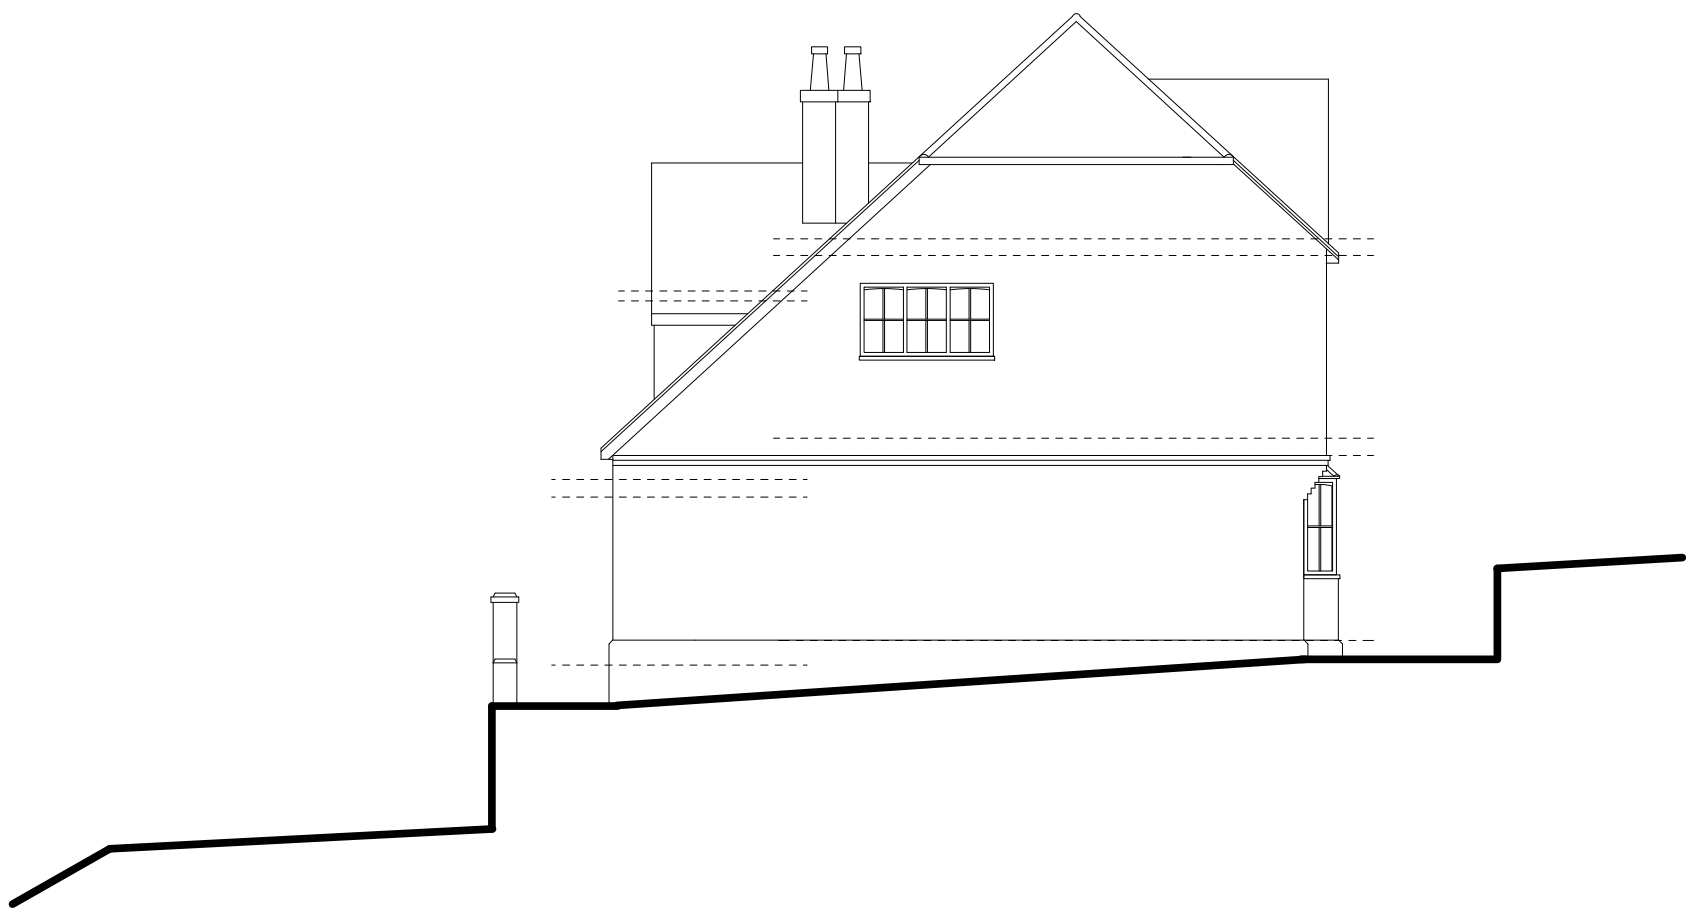

Side Elevation West

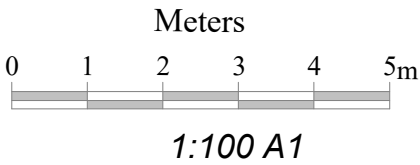

|           |                                                                   |  |               |                |                      |
|-----------|-------------------------------------------------------------------|--|---------------|----------------|----------------------|
| Client    | Mr and Mrs Burr                                                   |  | Drawing Title | Existing Plans |                      |
| Job Title | Little Hollybush<br>West Hoathly Road<br>East Grinstead. RH19 4NE |  | Scale         | 1:100          | Date February 2026   |
|           |                                                                   |  | Drawing No    | 25/53-01       | Drawn By KRS Designs |