


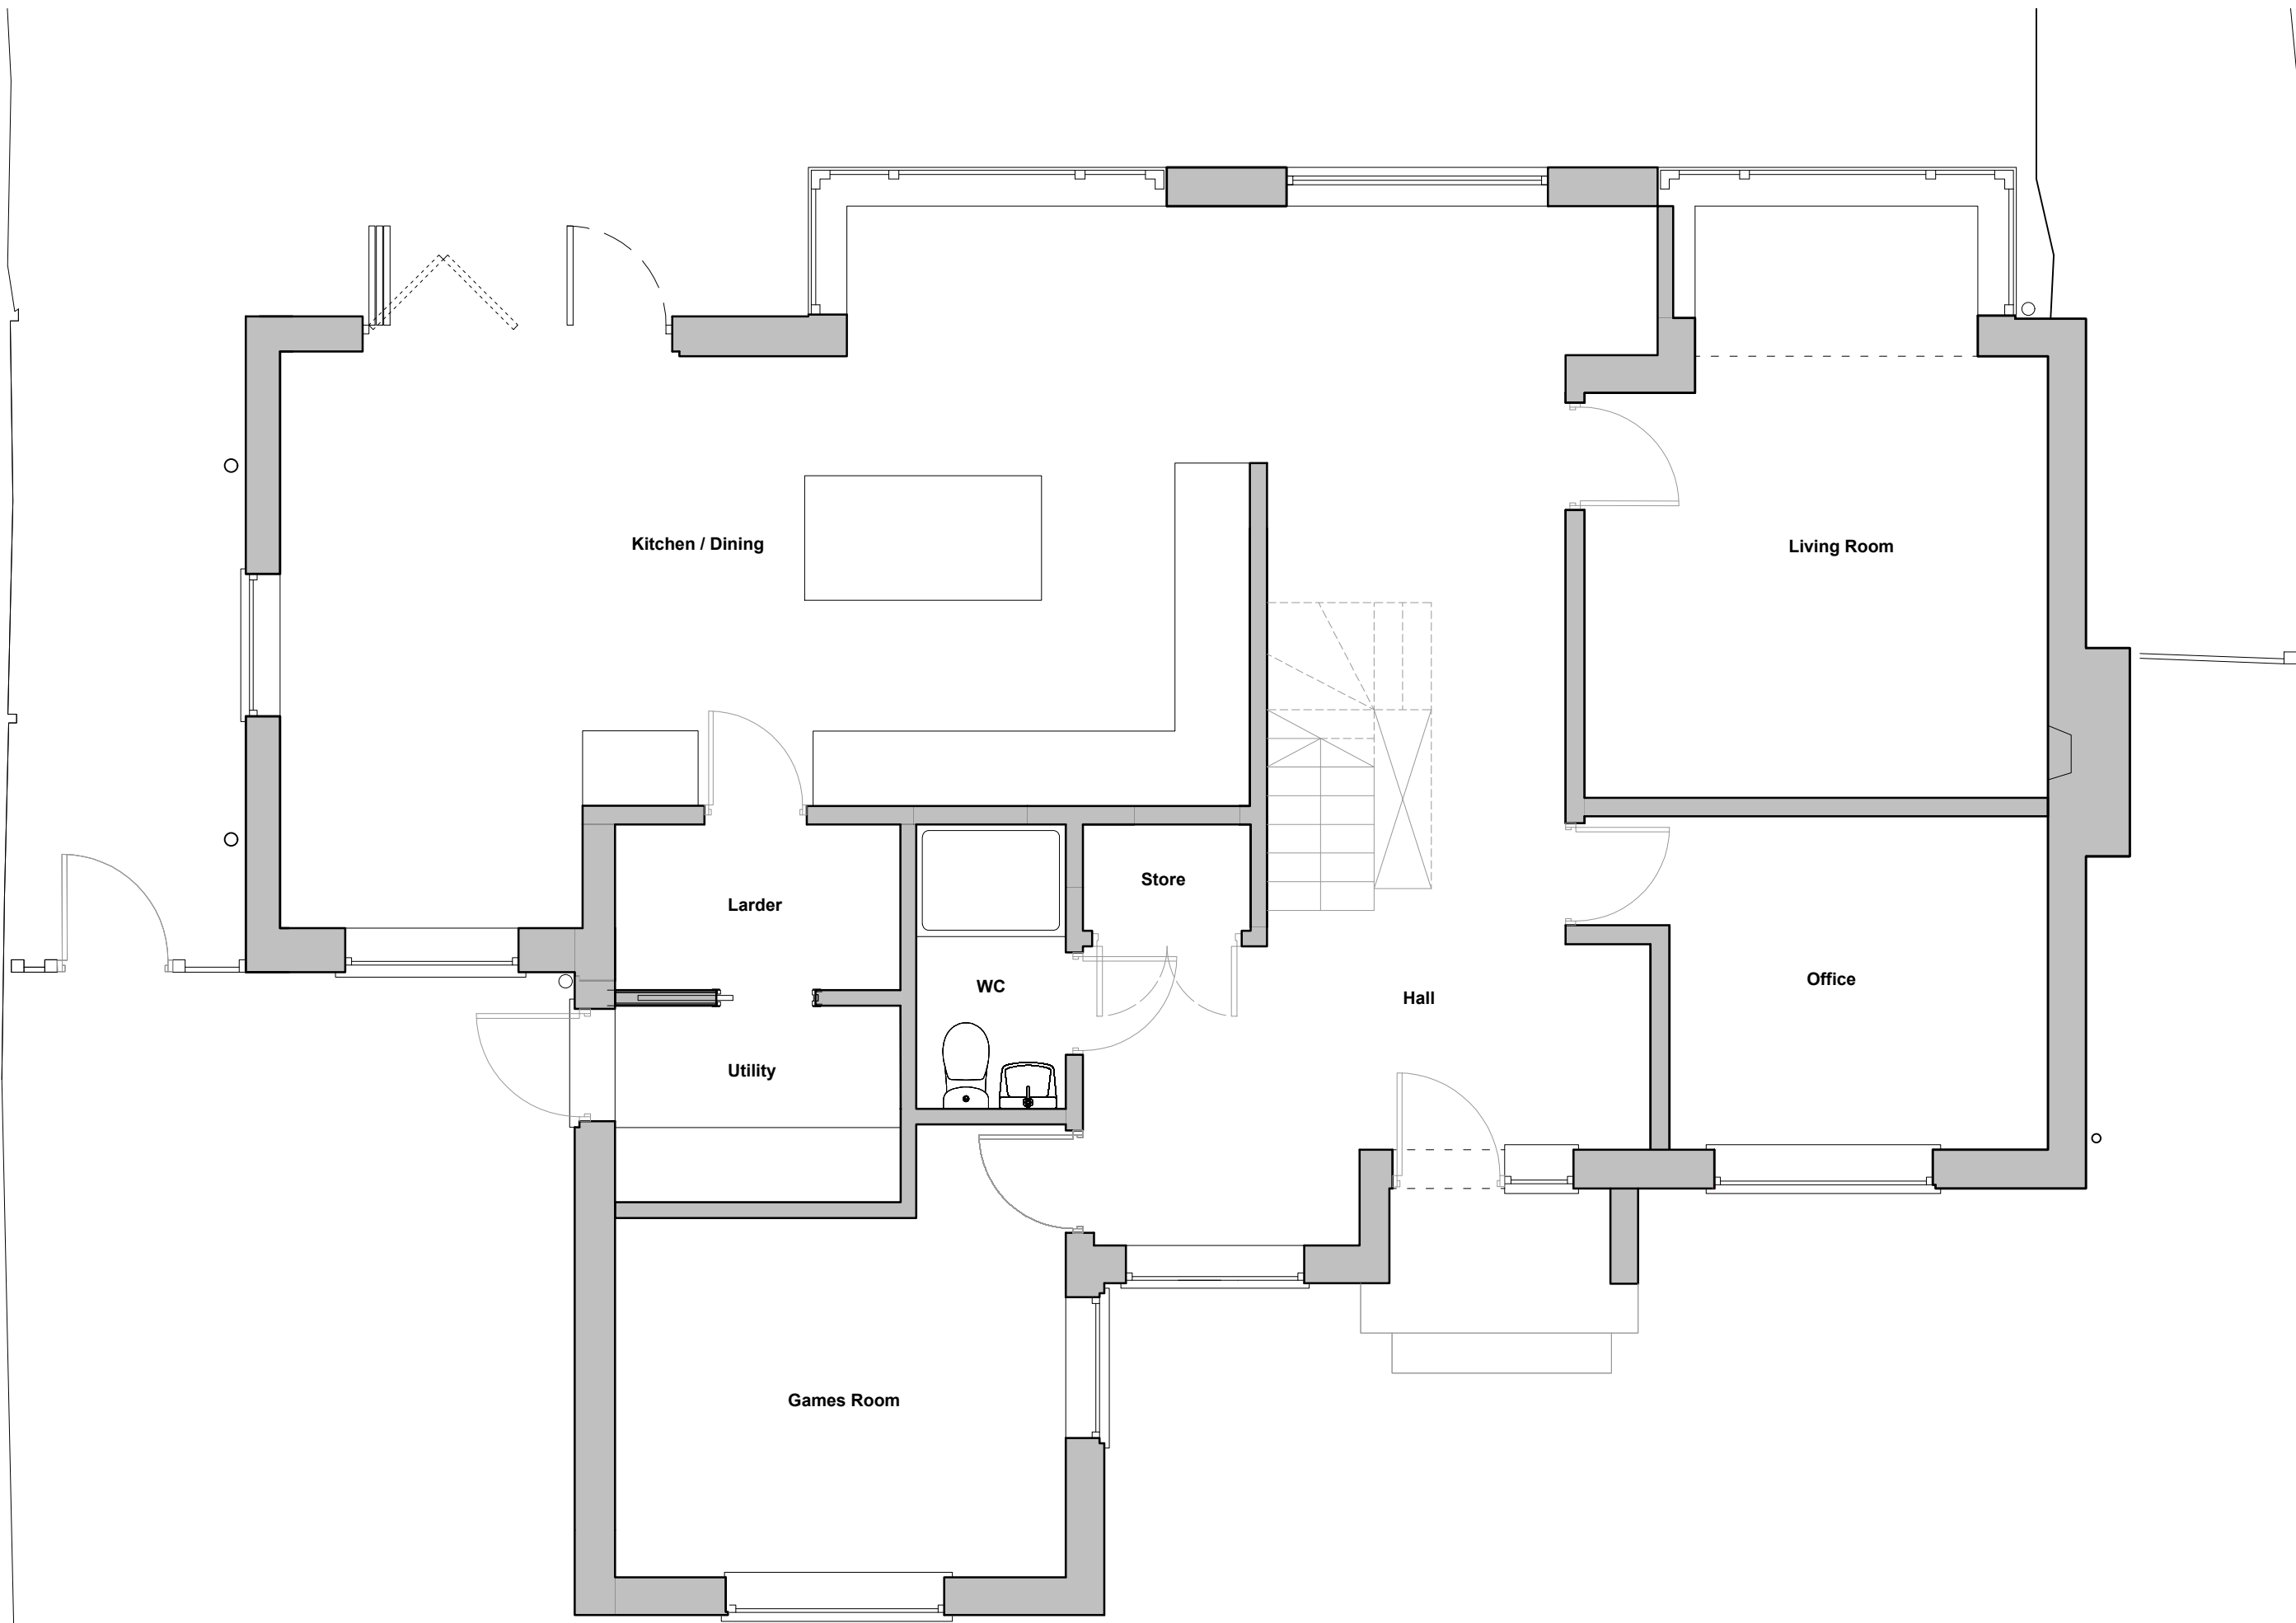
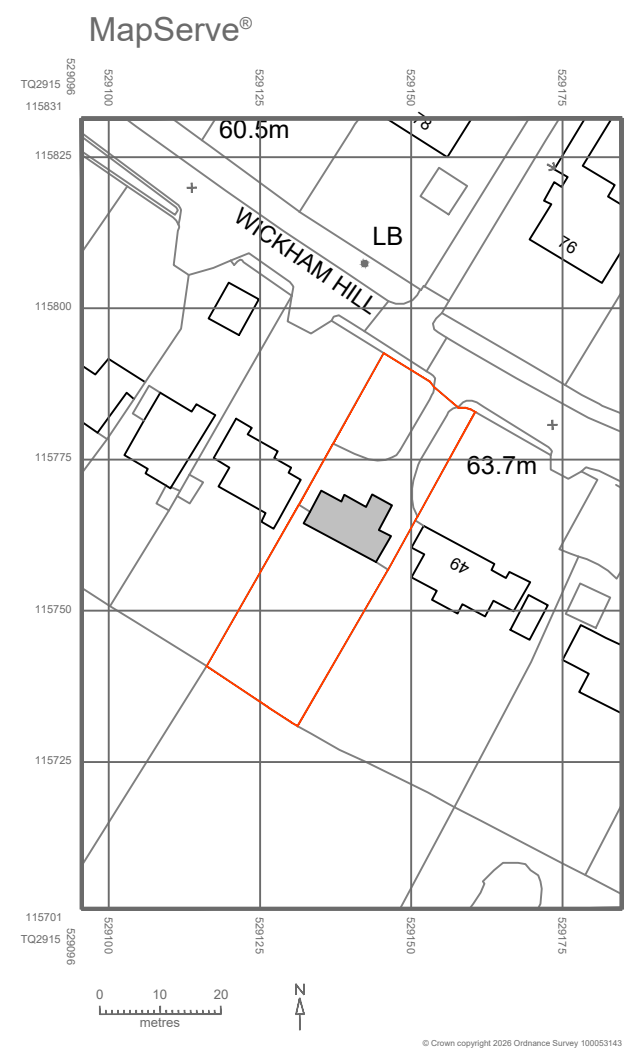


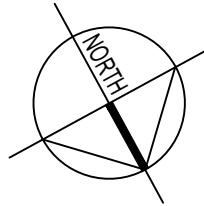


Ground Floor Plan as Existing
1:50 @ A1

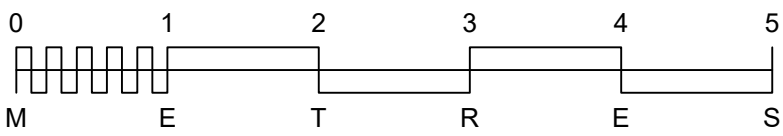

Location Plan
1:1250 @ A1

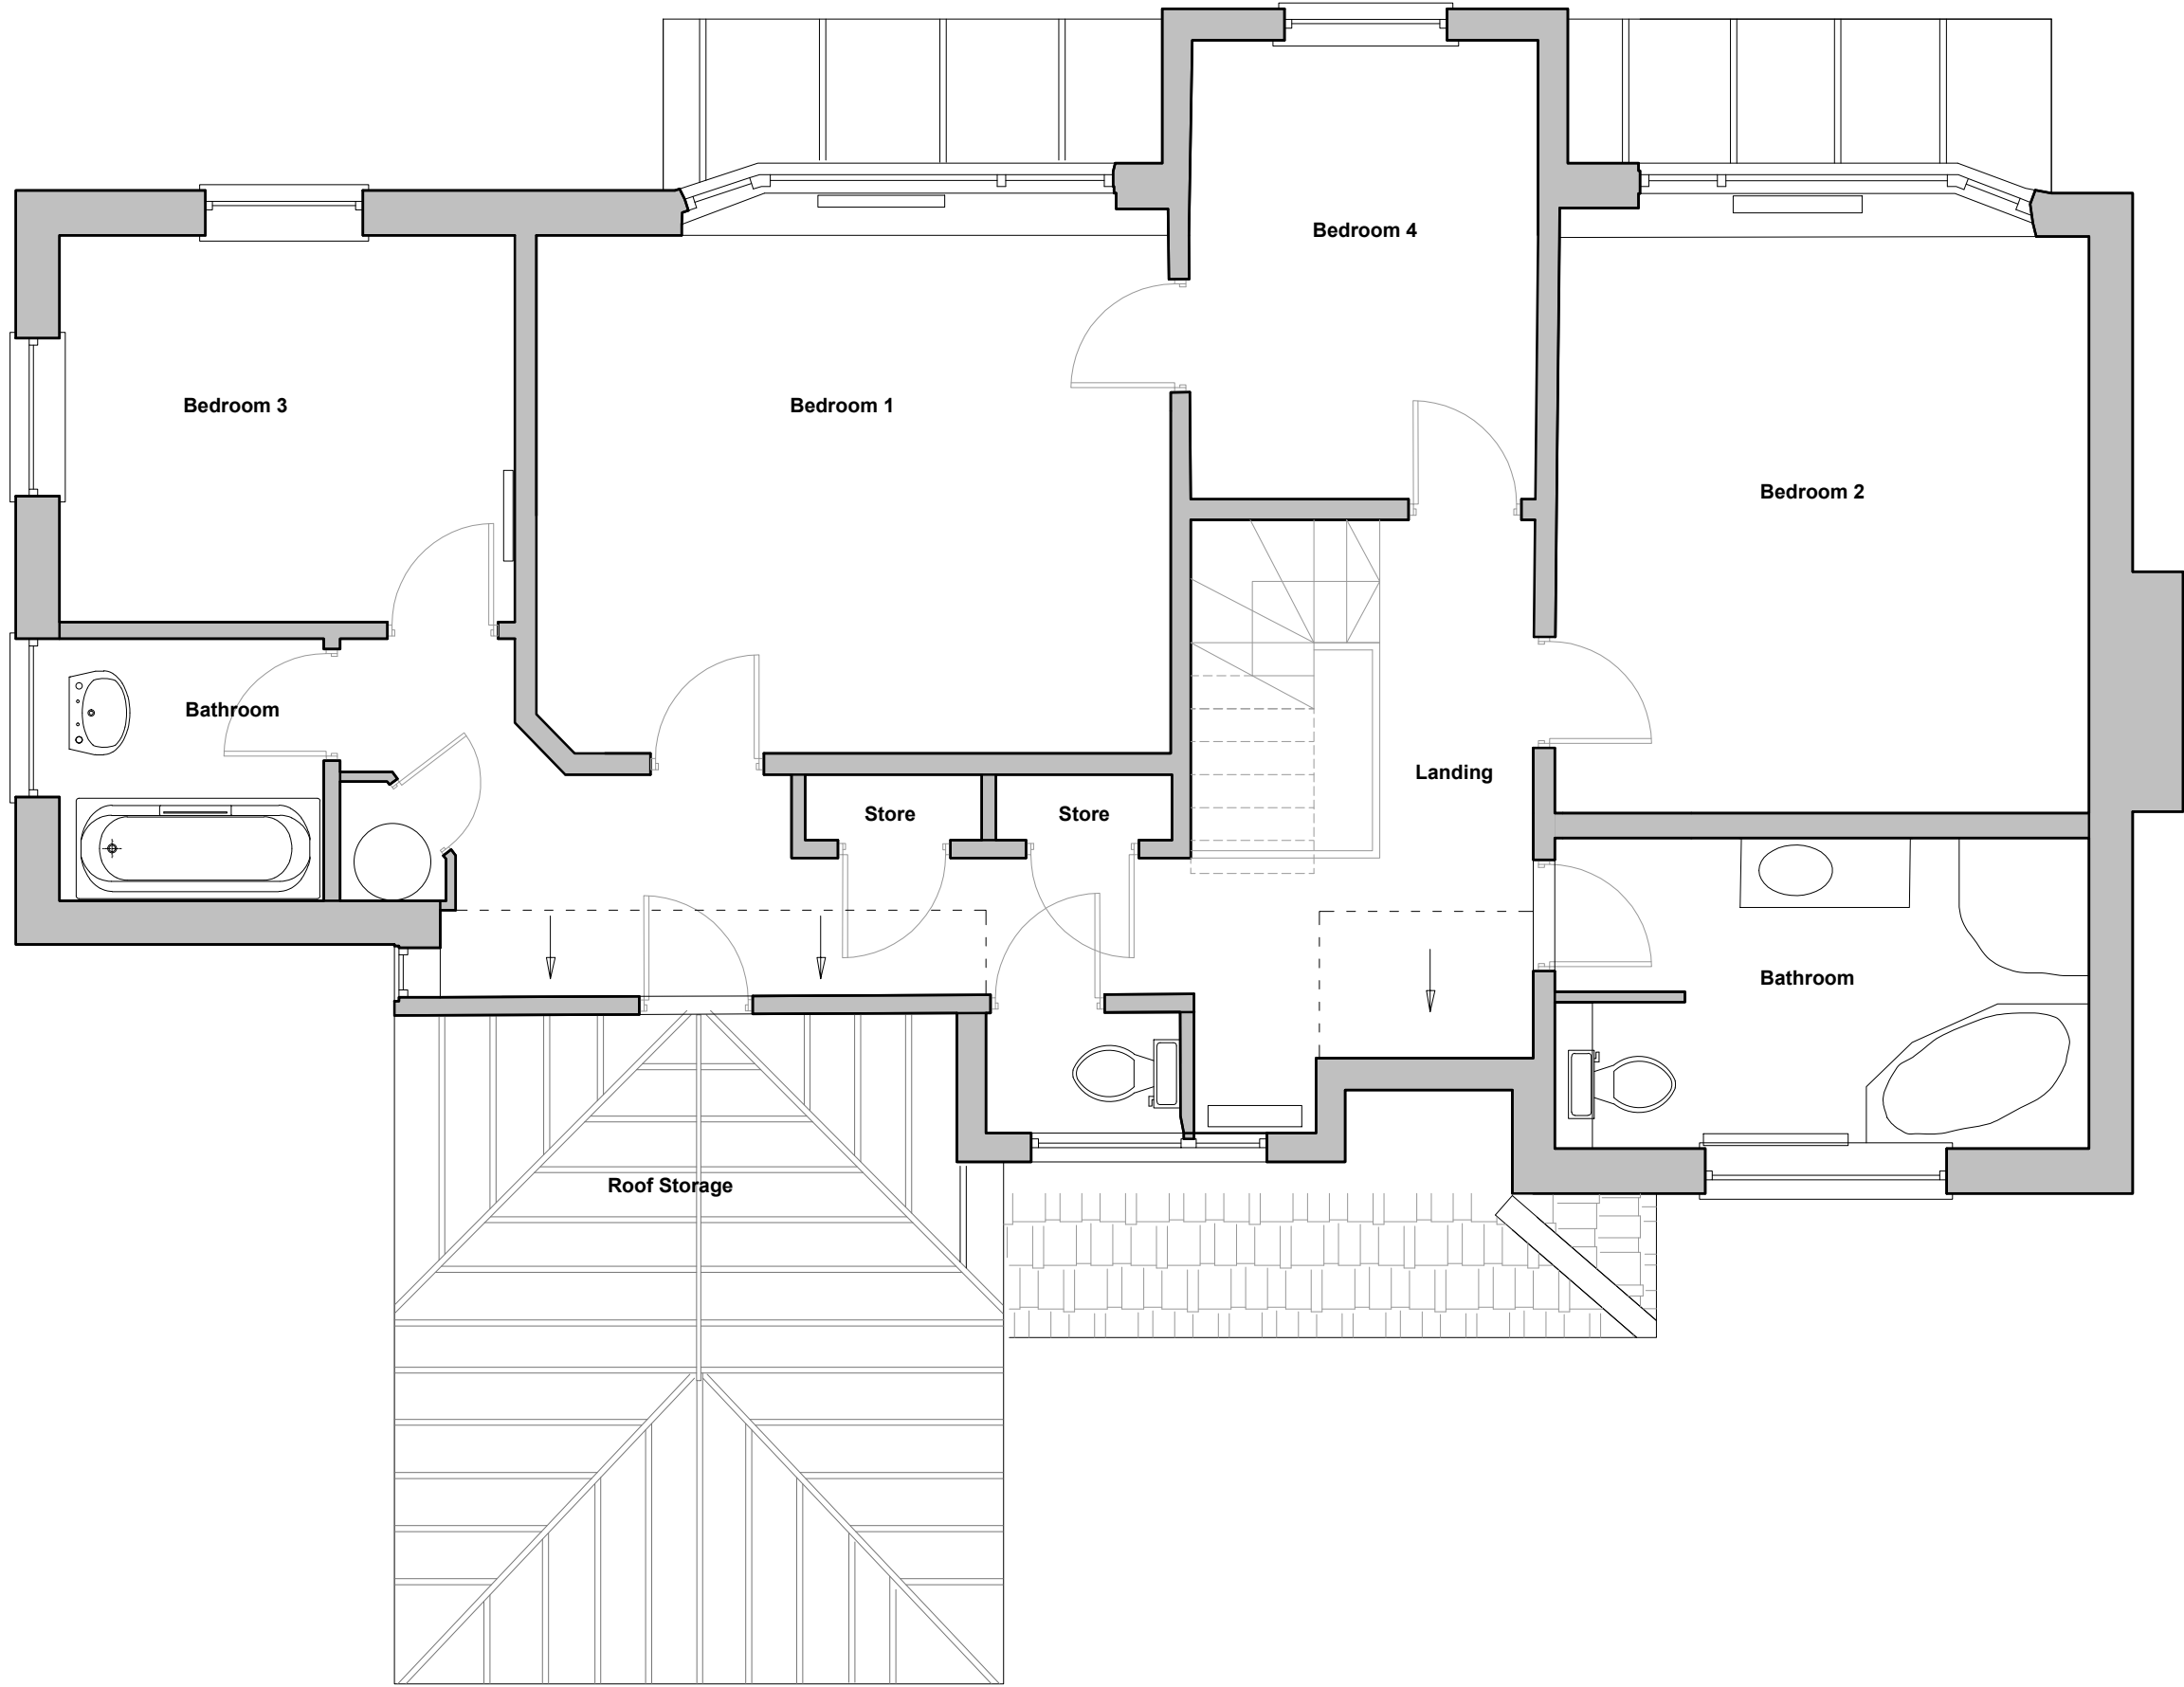

First Floor Plan as Existing
1:50 @ A1

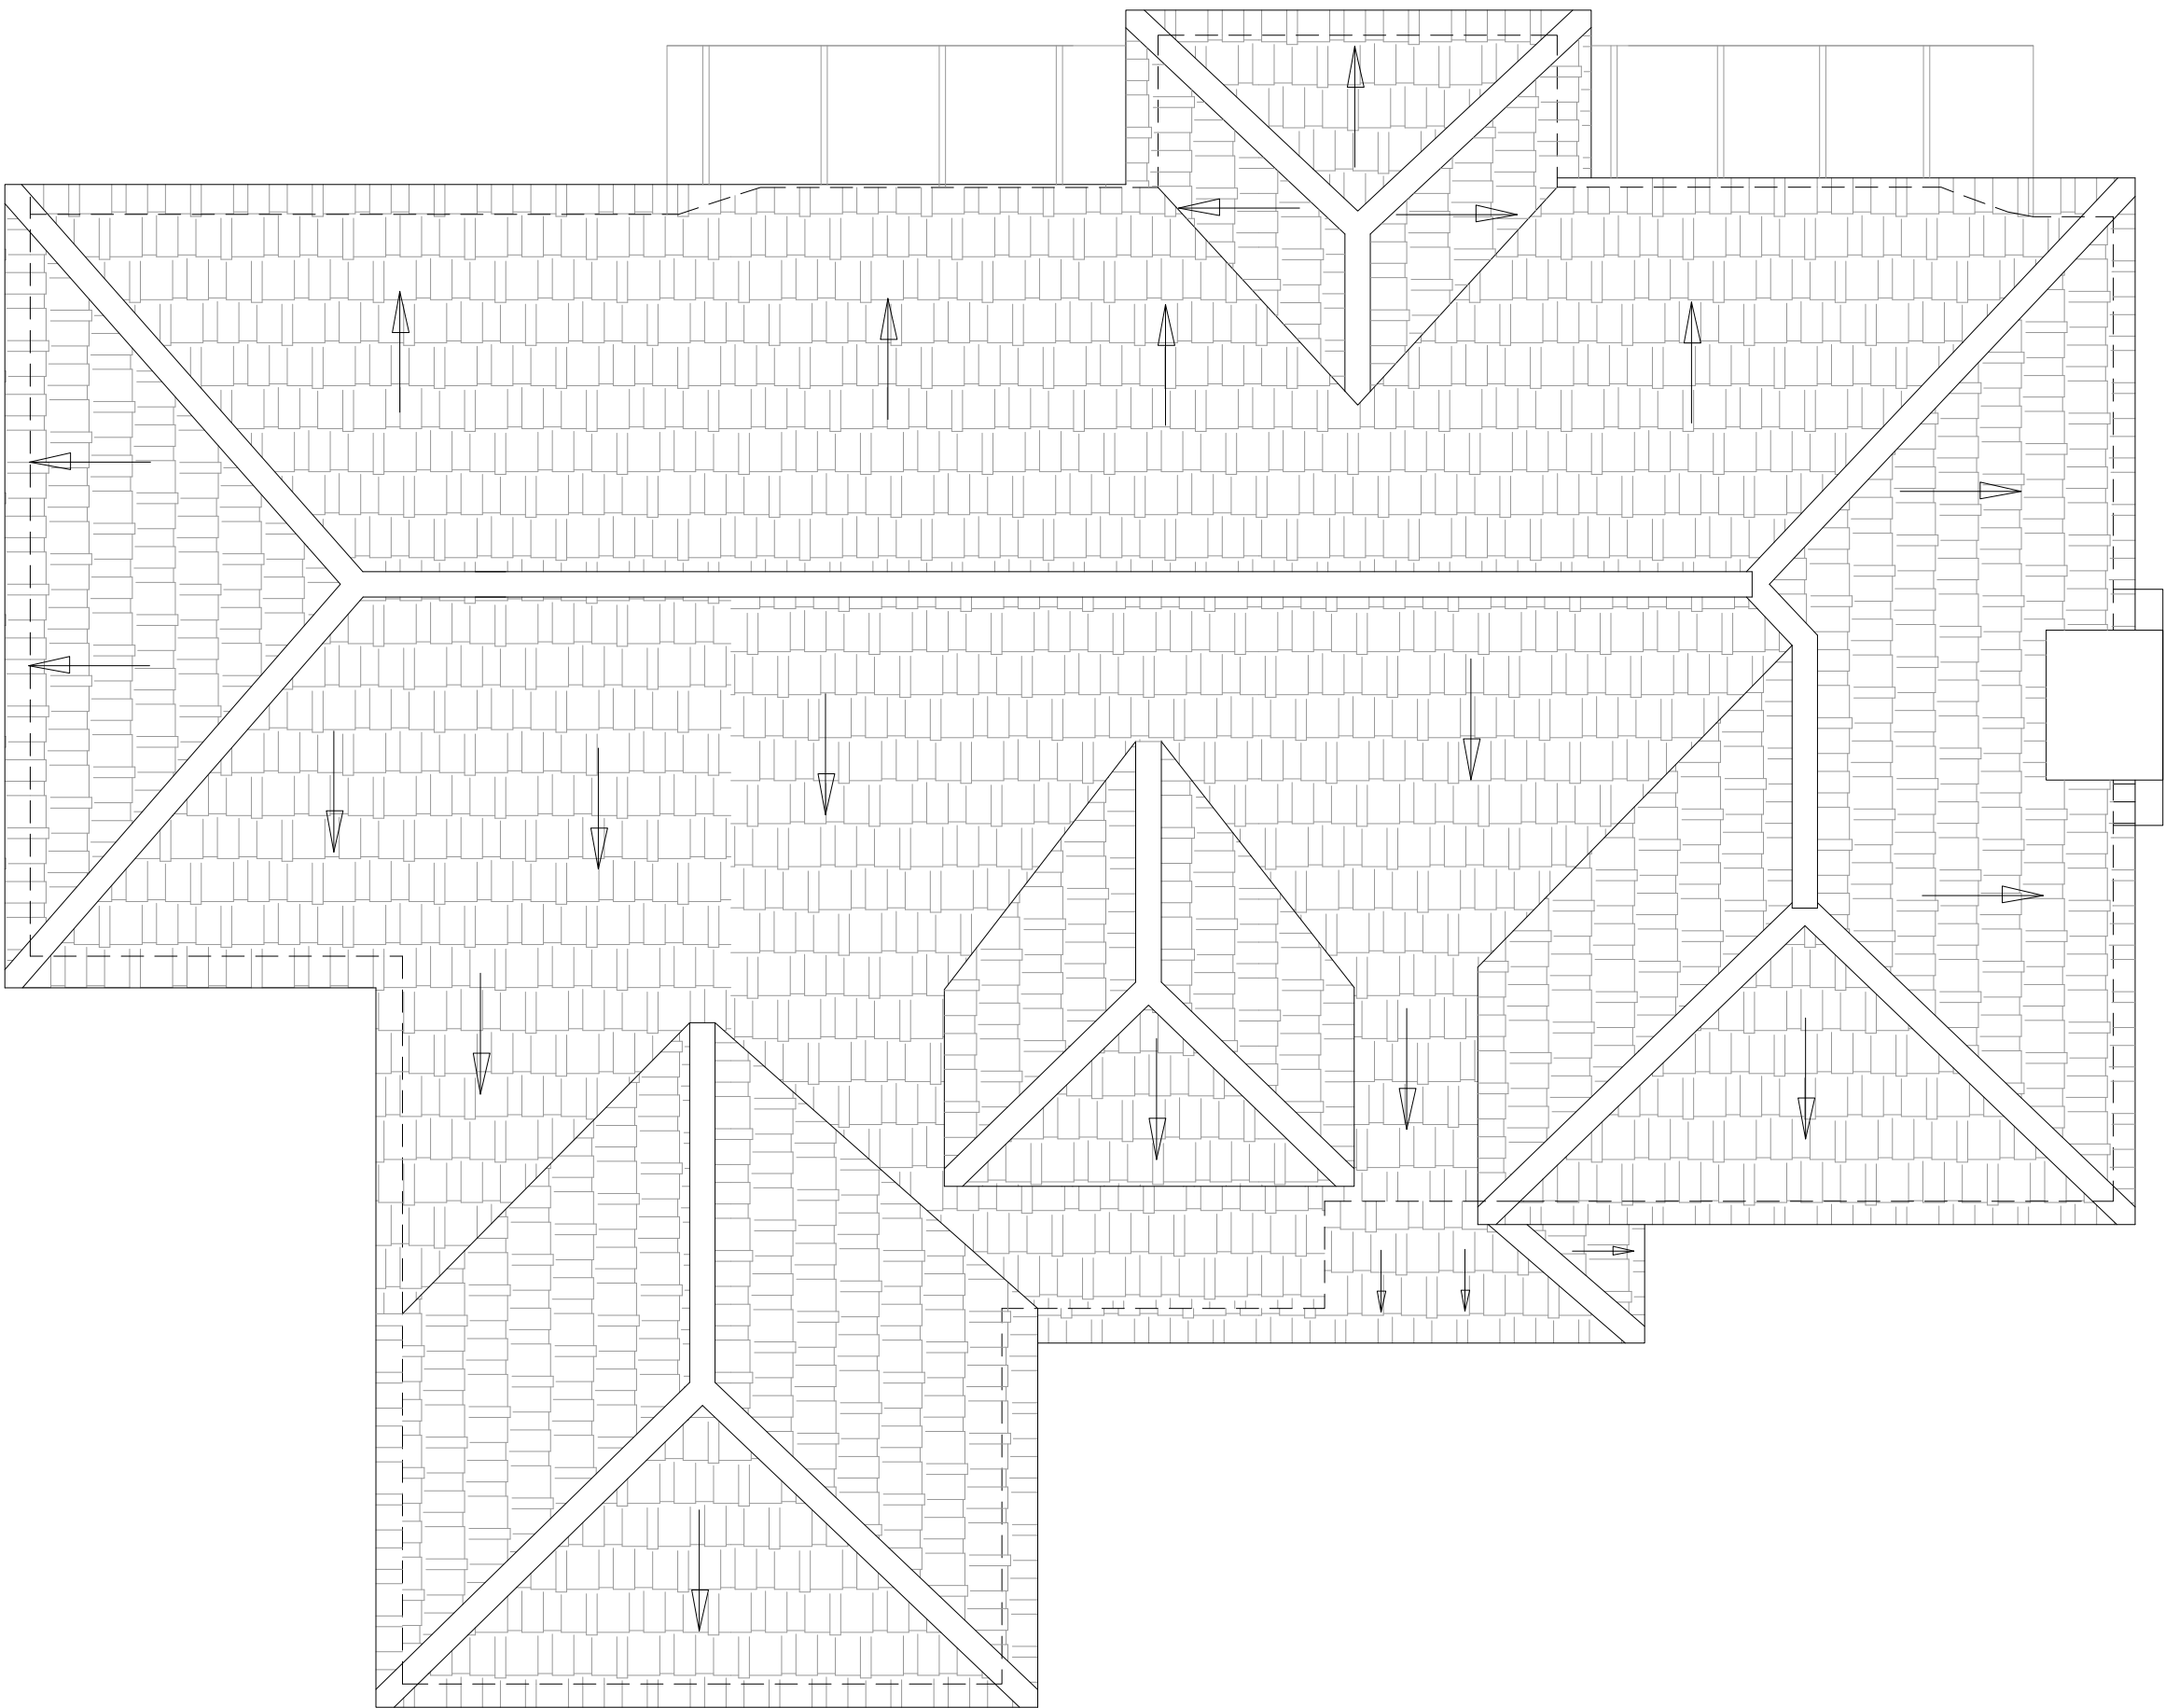

Roof Plan as Existing
1:50 @ A1

REV	DATE	DESCRIPTION
-----	------	-------------

This drawing should be read in conjunction with all other drawings. Do not scale.
All dimensions must be site checked.
Copyright © Catherine Whitby Architects

catherine whitby
ARCHITECTS

arb
Architects
Registration
Board
REG NO: 069618H

Drawing Status
PLANNING

Project
Mr & Mrs Gayton
51 Wickham Hill
Hurstpierpoint

Title
Existing Ground and First
Floor Plans, Roof Plan and
Location Plan

Project No. 02404	Drawn By cw	Checked By cw
----------------------	----------------	------------------

Drawing No. P2-001

Scale Varies @ A1	Date Mar 26	Revision -
----------------------	----------------	---------------