
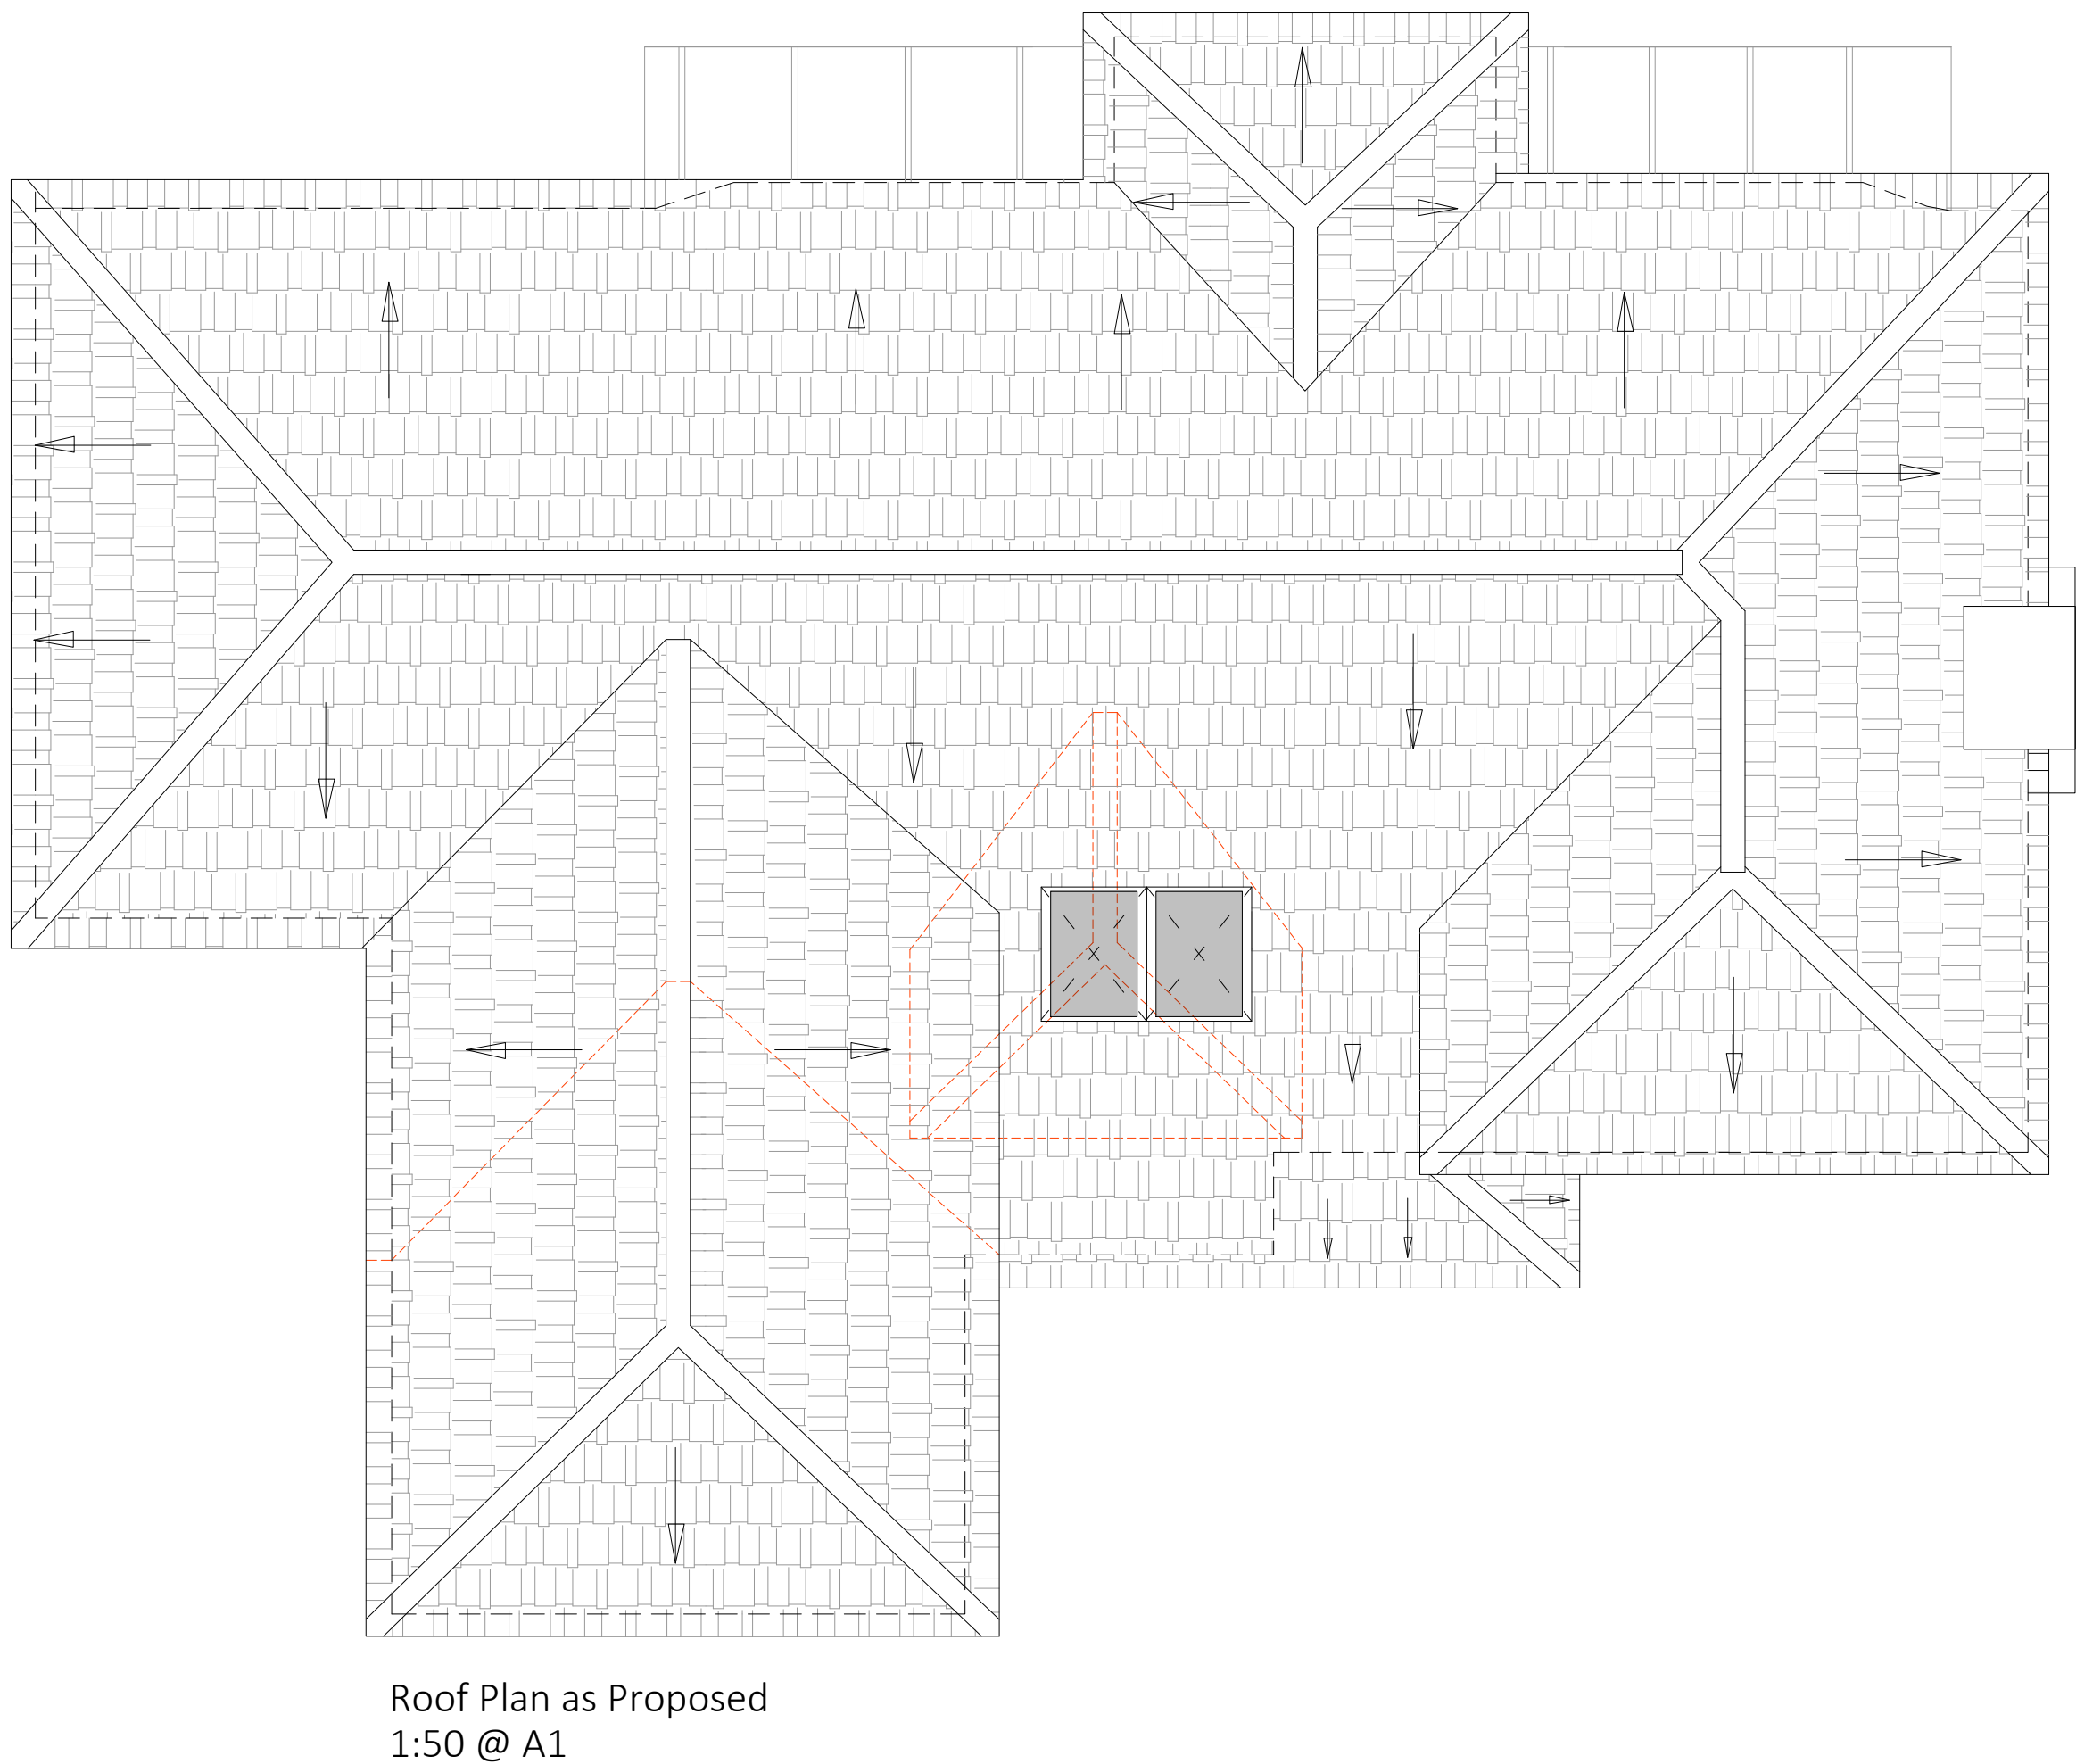
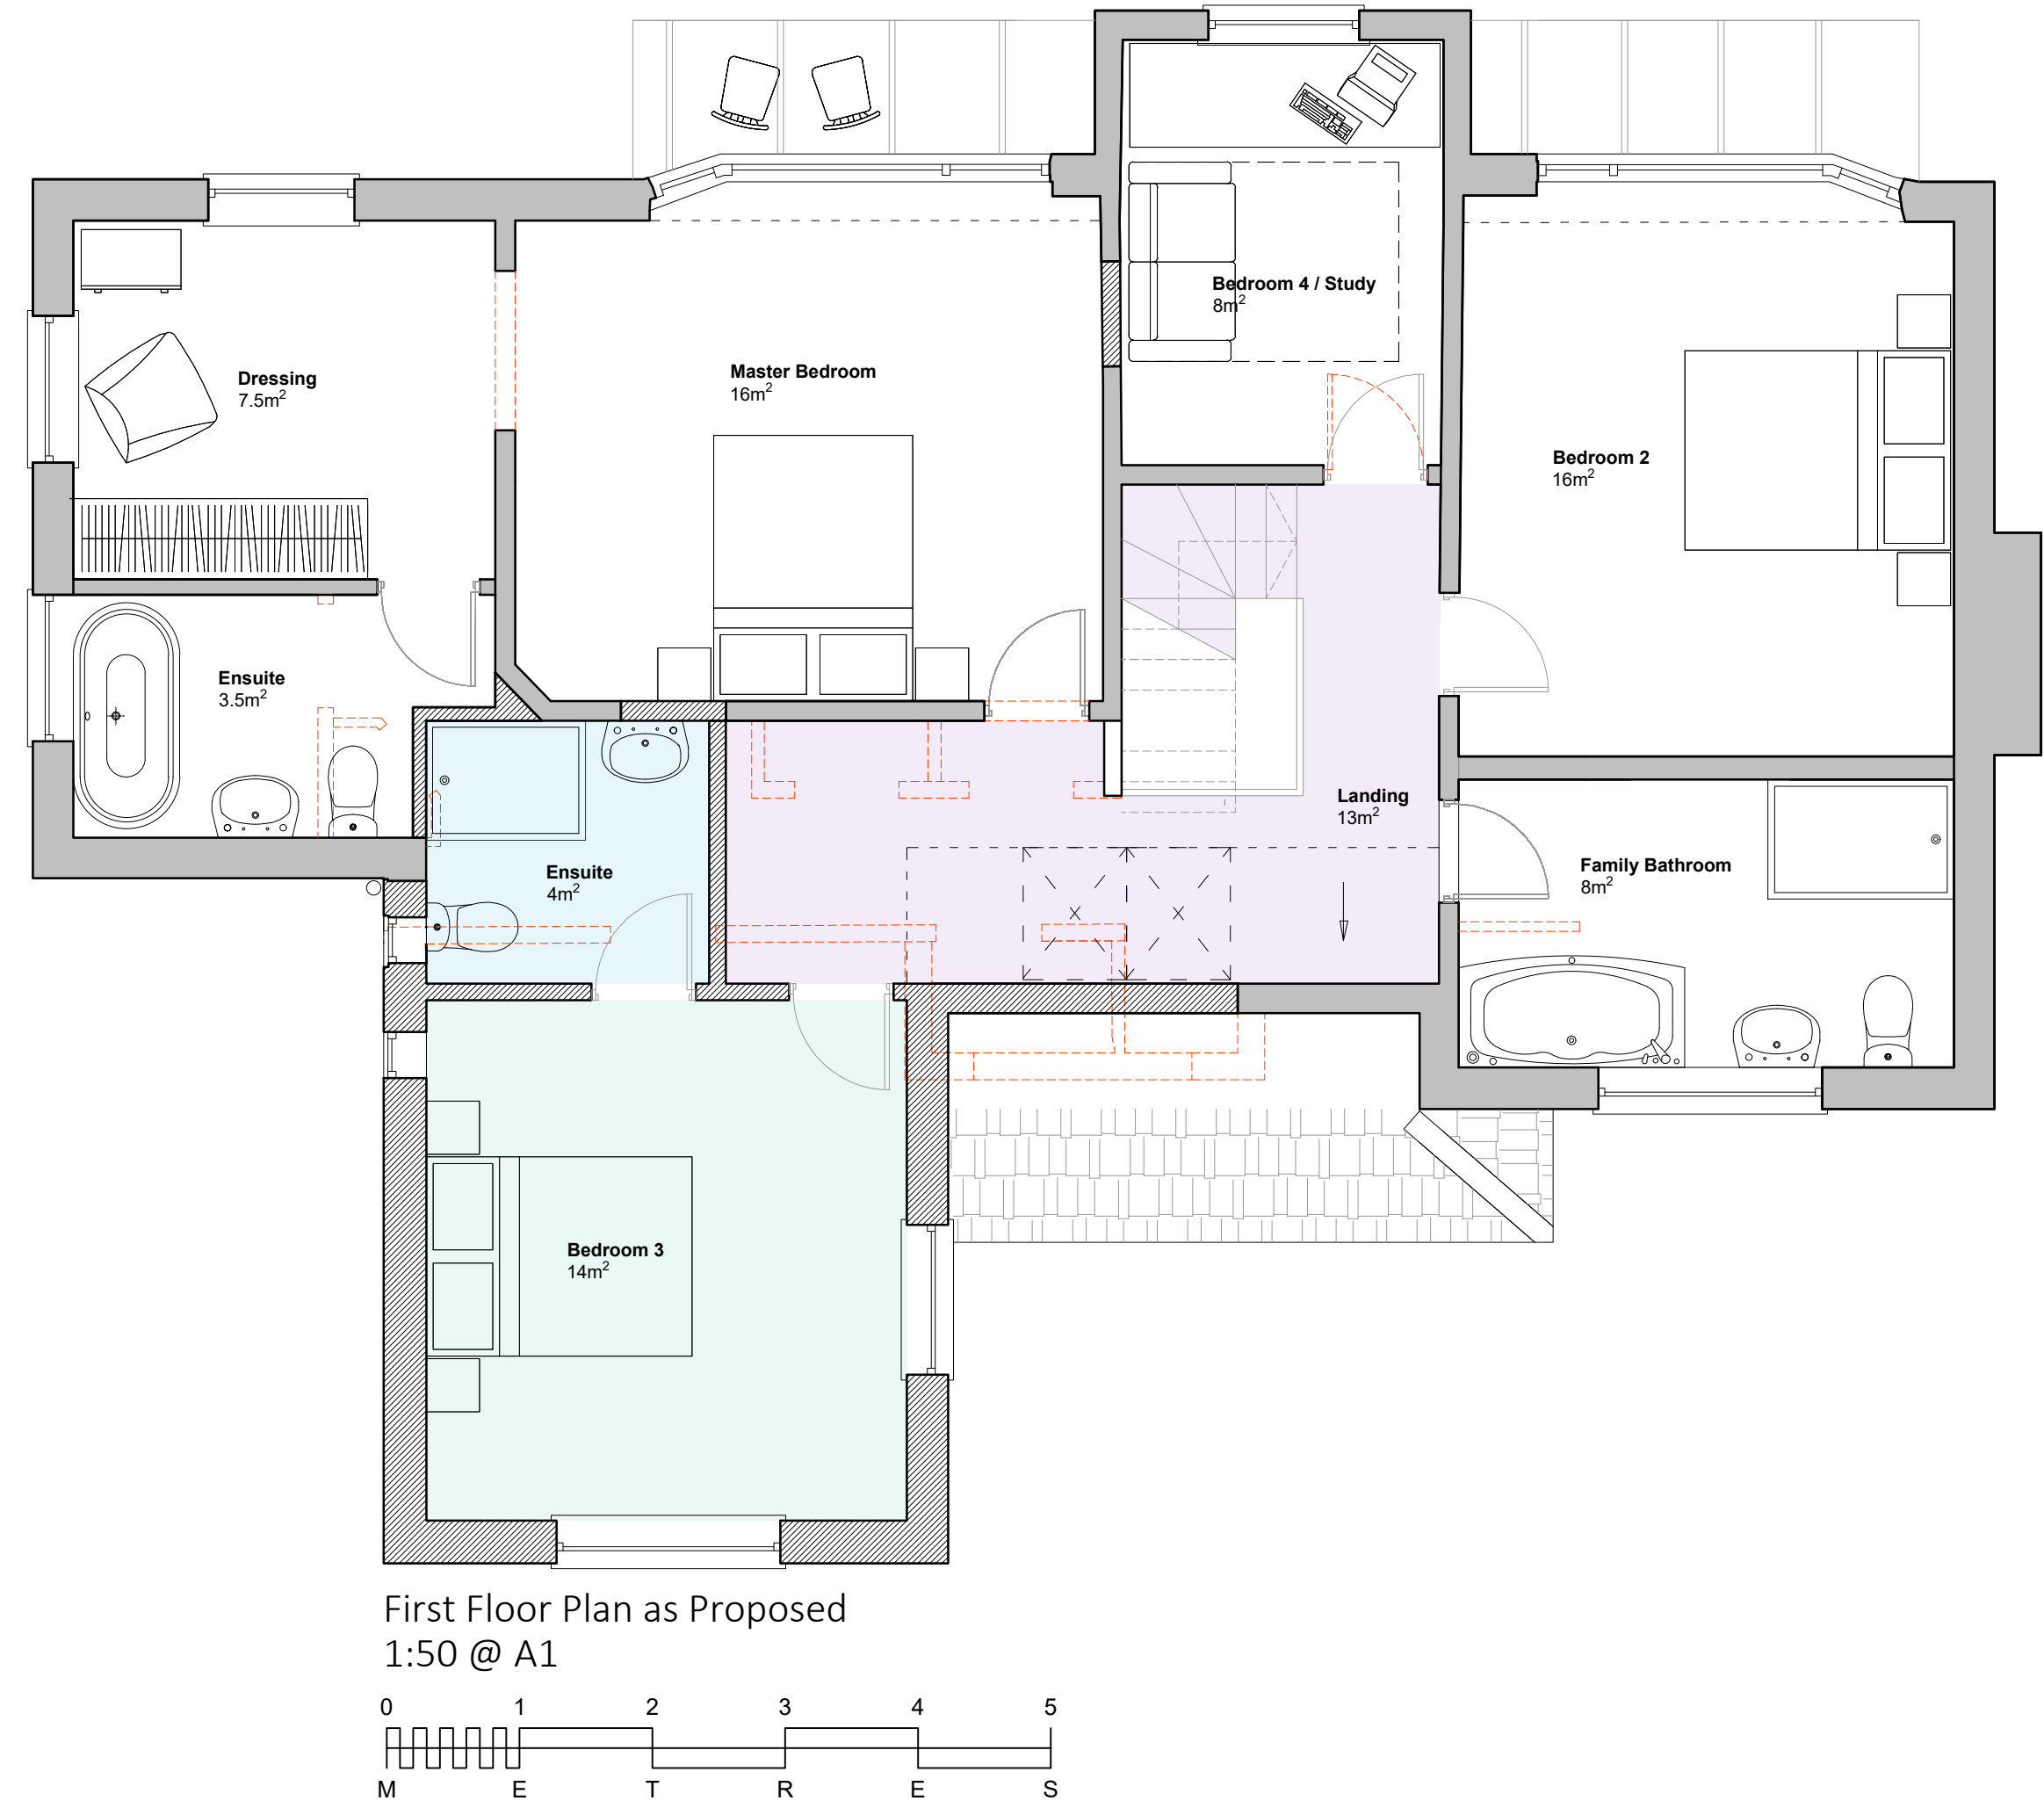
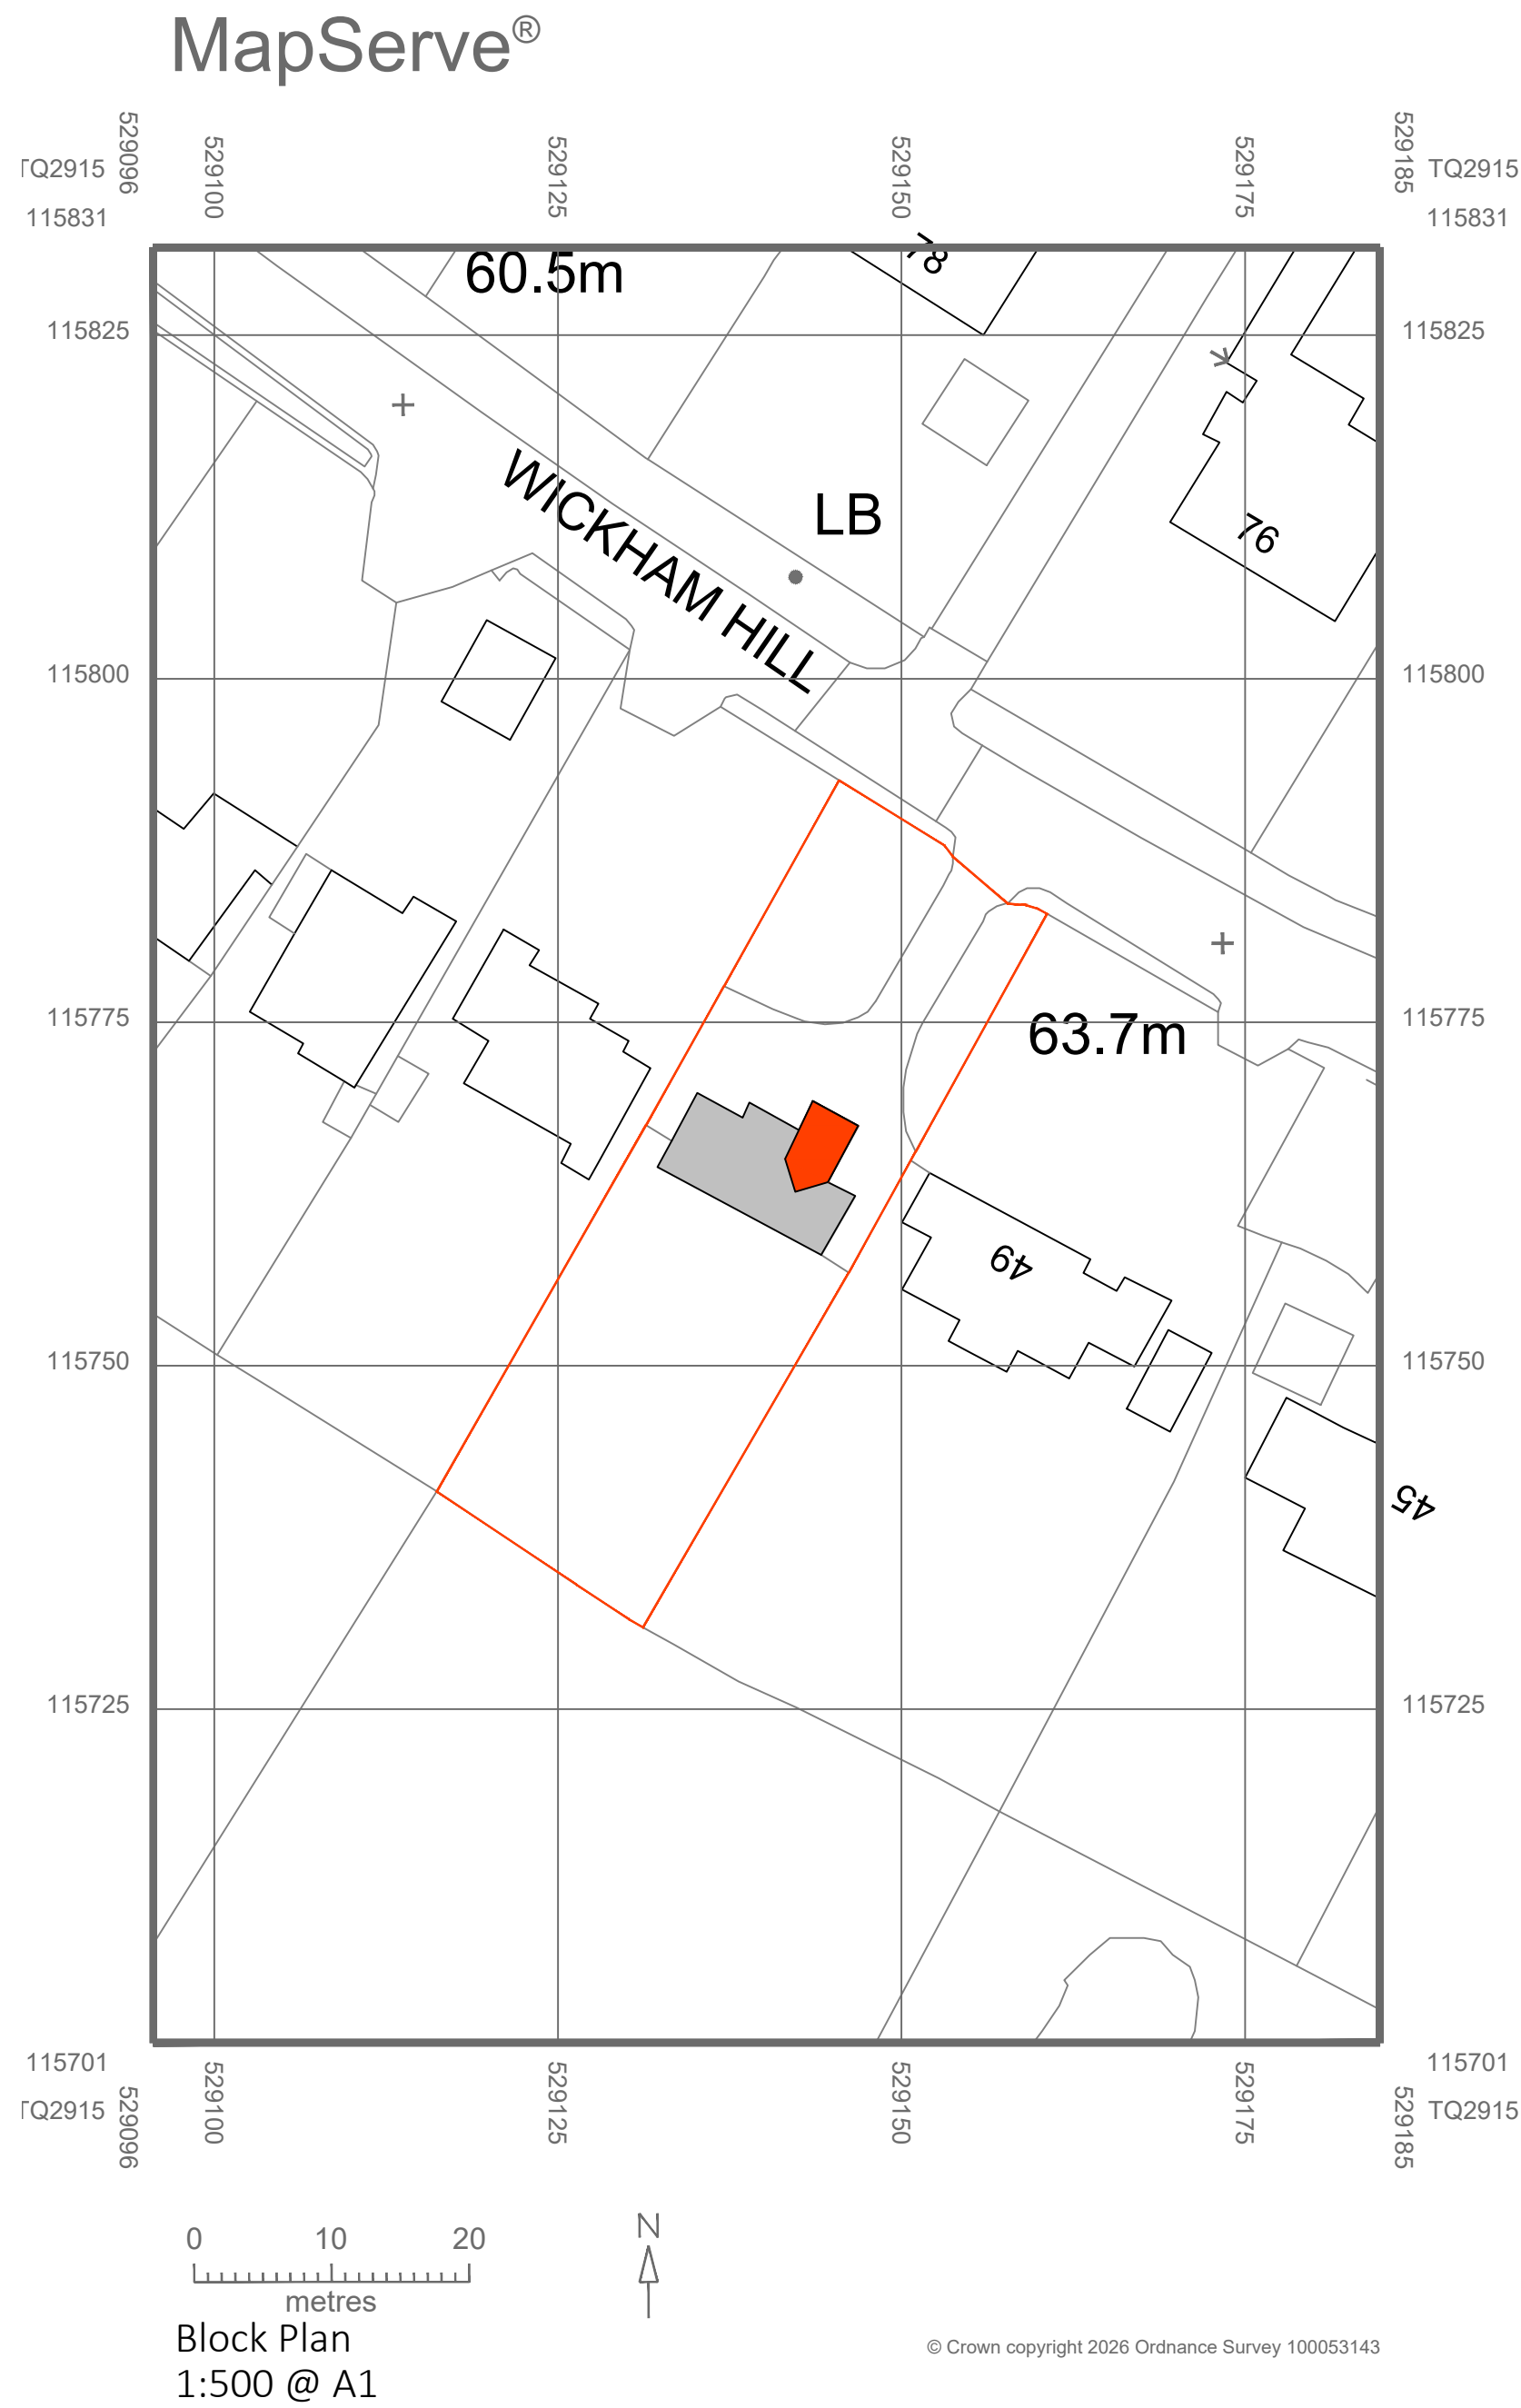


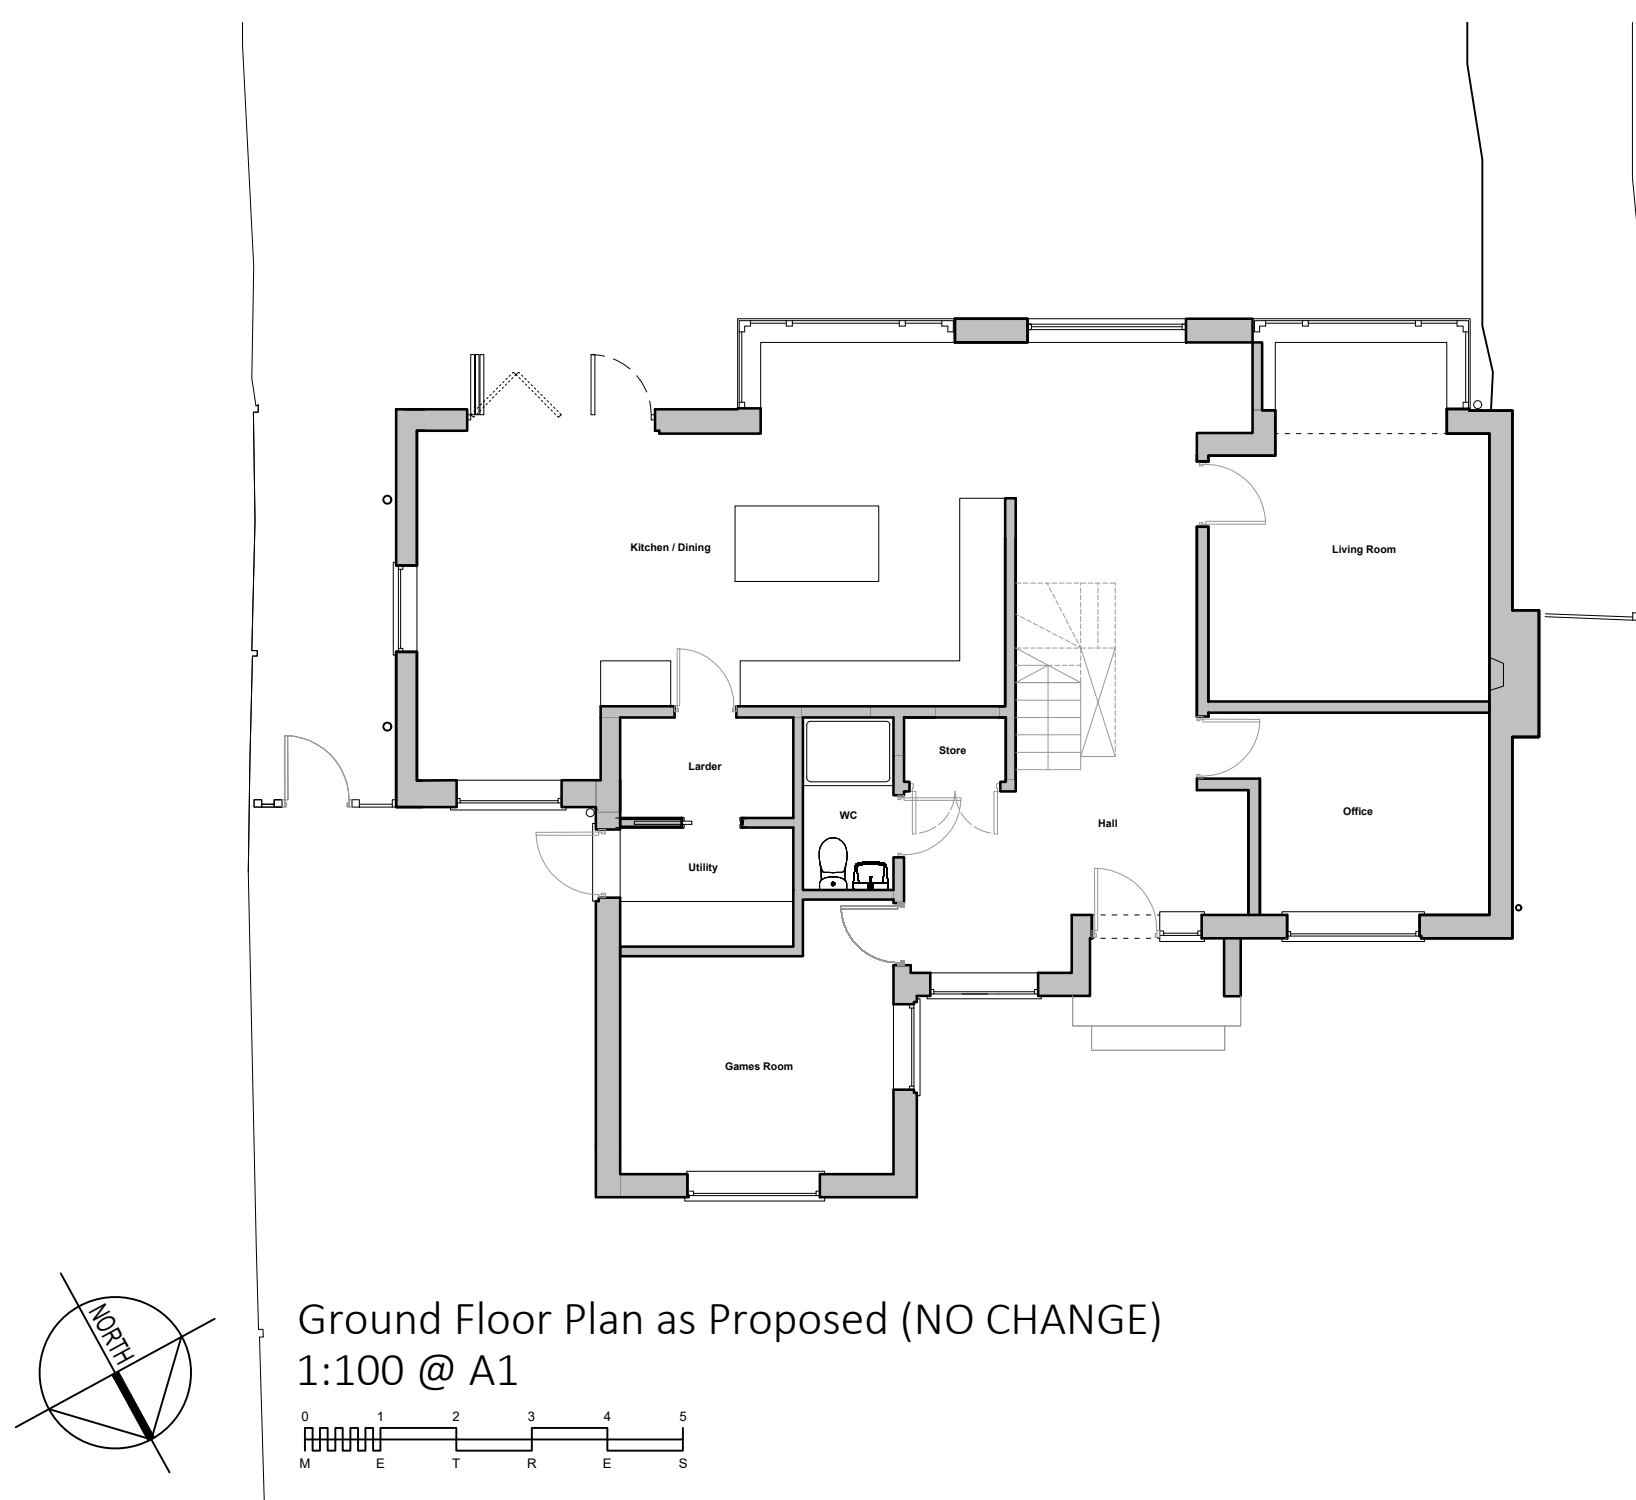

A	25.03.26	Updated following client comments
REV	DATE	DESCRIPTION

This drawing should be read in conjunction with all other drawings. Do not scale.
All dimensions must be site checked.
Copyright © Catherine Whitby Architects

catherine whitby
ARCHITECTS

arb
Architects
Registration
Board
REG NO: 069618H

Drawing Status
PLANNING

Project
Mr & Mrs Gayton
51 Wickham Hill
Hurstpierpoint

Title
Proposed Ground and First
Floor Plans, Roof Plan and
Block Plan

Project No. 02404	Drawn By cw	Checked By cw
----------------------	----------------	------------------

Drawing No. P2-003	Scale Varies @ A1	Date Mar 26	Revision A
-----------------------	----------------------	----------------	---------------