




NORTHWEST ELEVATION





SOUTHWEST ELEVATION



SOUTHEAST ELEVATION

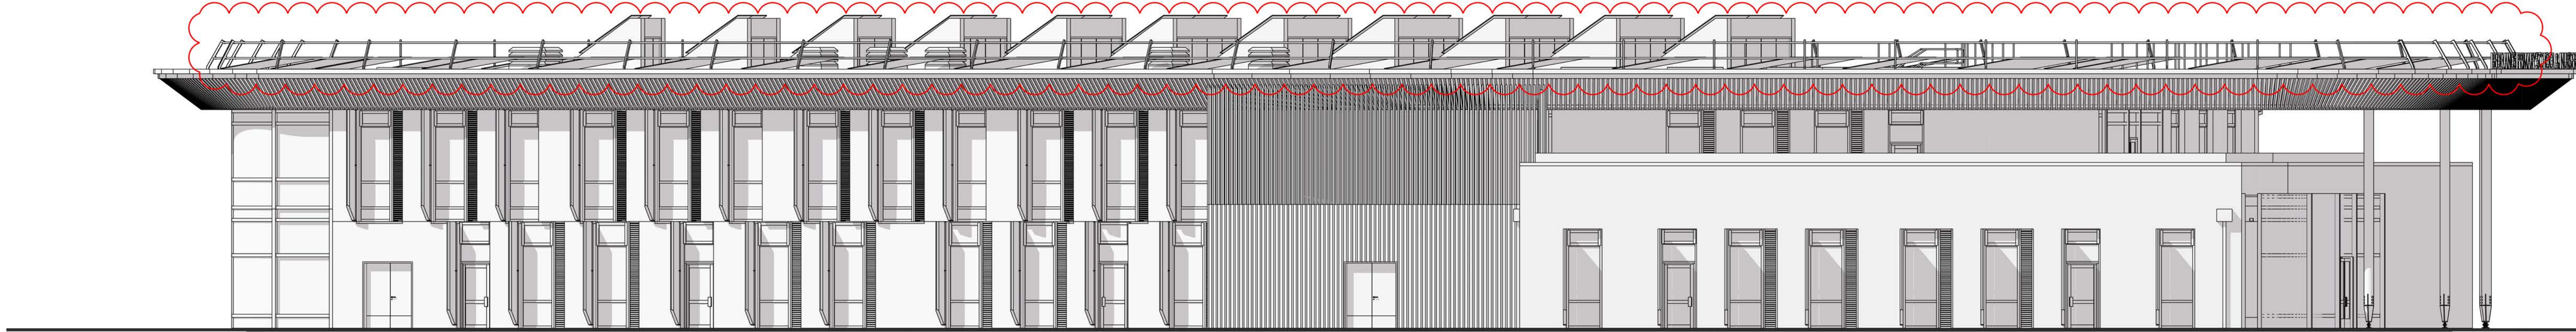

NORTHEAST ELEVATION

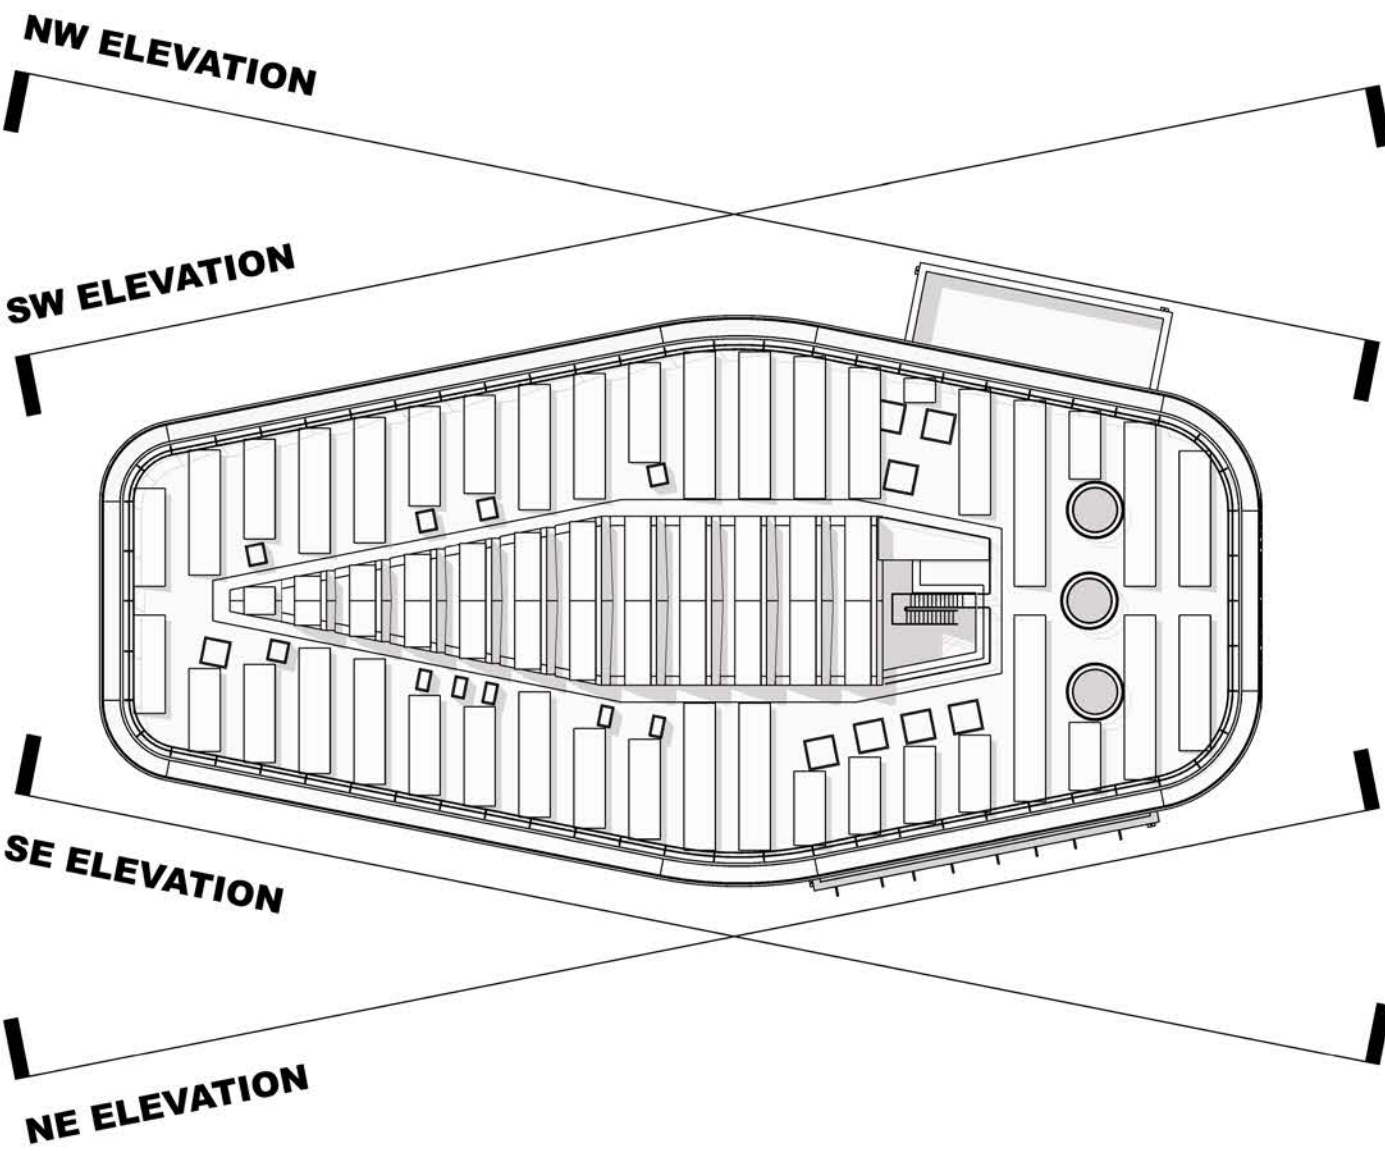 

REVISION NOTES:			
Rev	Date	Description	CHK'd
P01	09/04/24	As detailed	DM

CLIENT:

HOMES
ENGLAND

SIXFOOTSTUDIO PROJECT REF:

2084

SHEET TITLE:

ELEVATIONS
SHEET 02

SCALE:

1:100@A0

DATE ORIGINATOR:

23rd September 2024

DRAWING STATUS:

PLANNING
SUBMISSION