



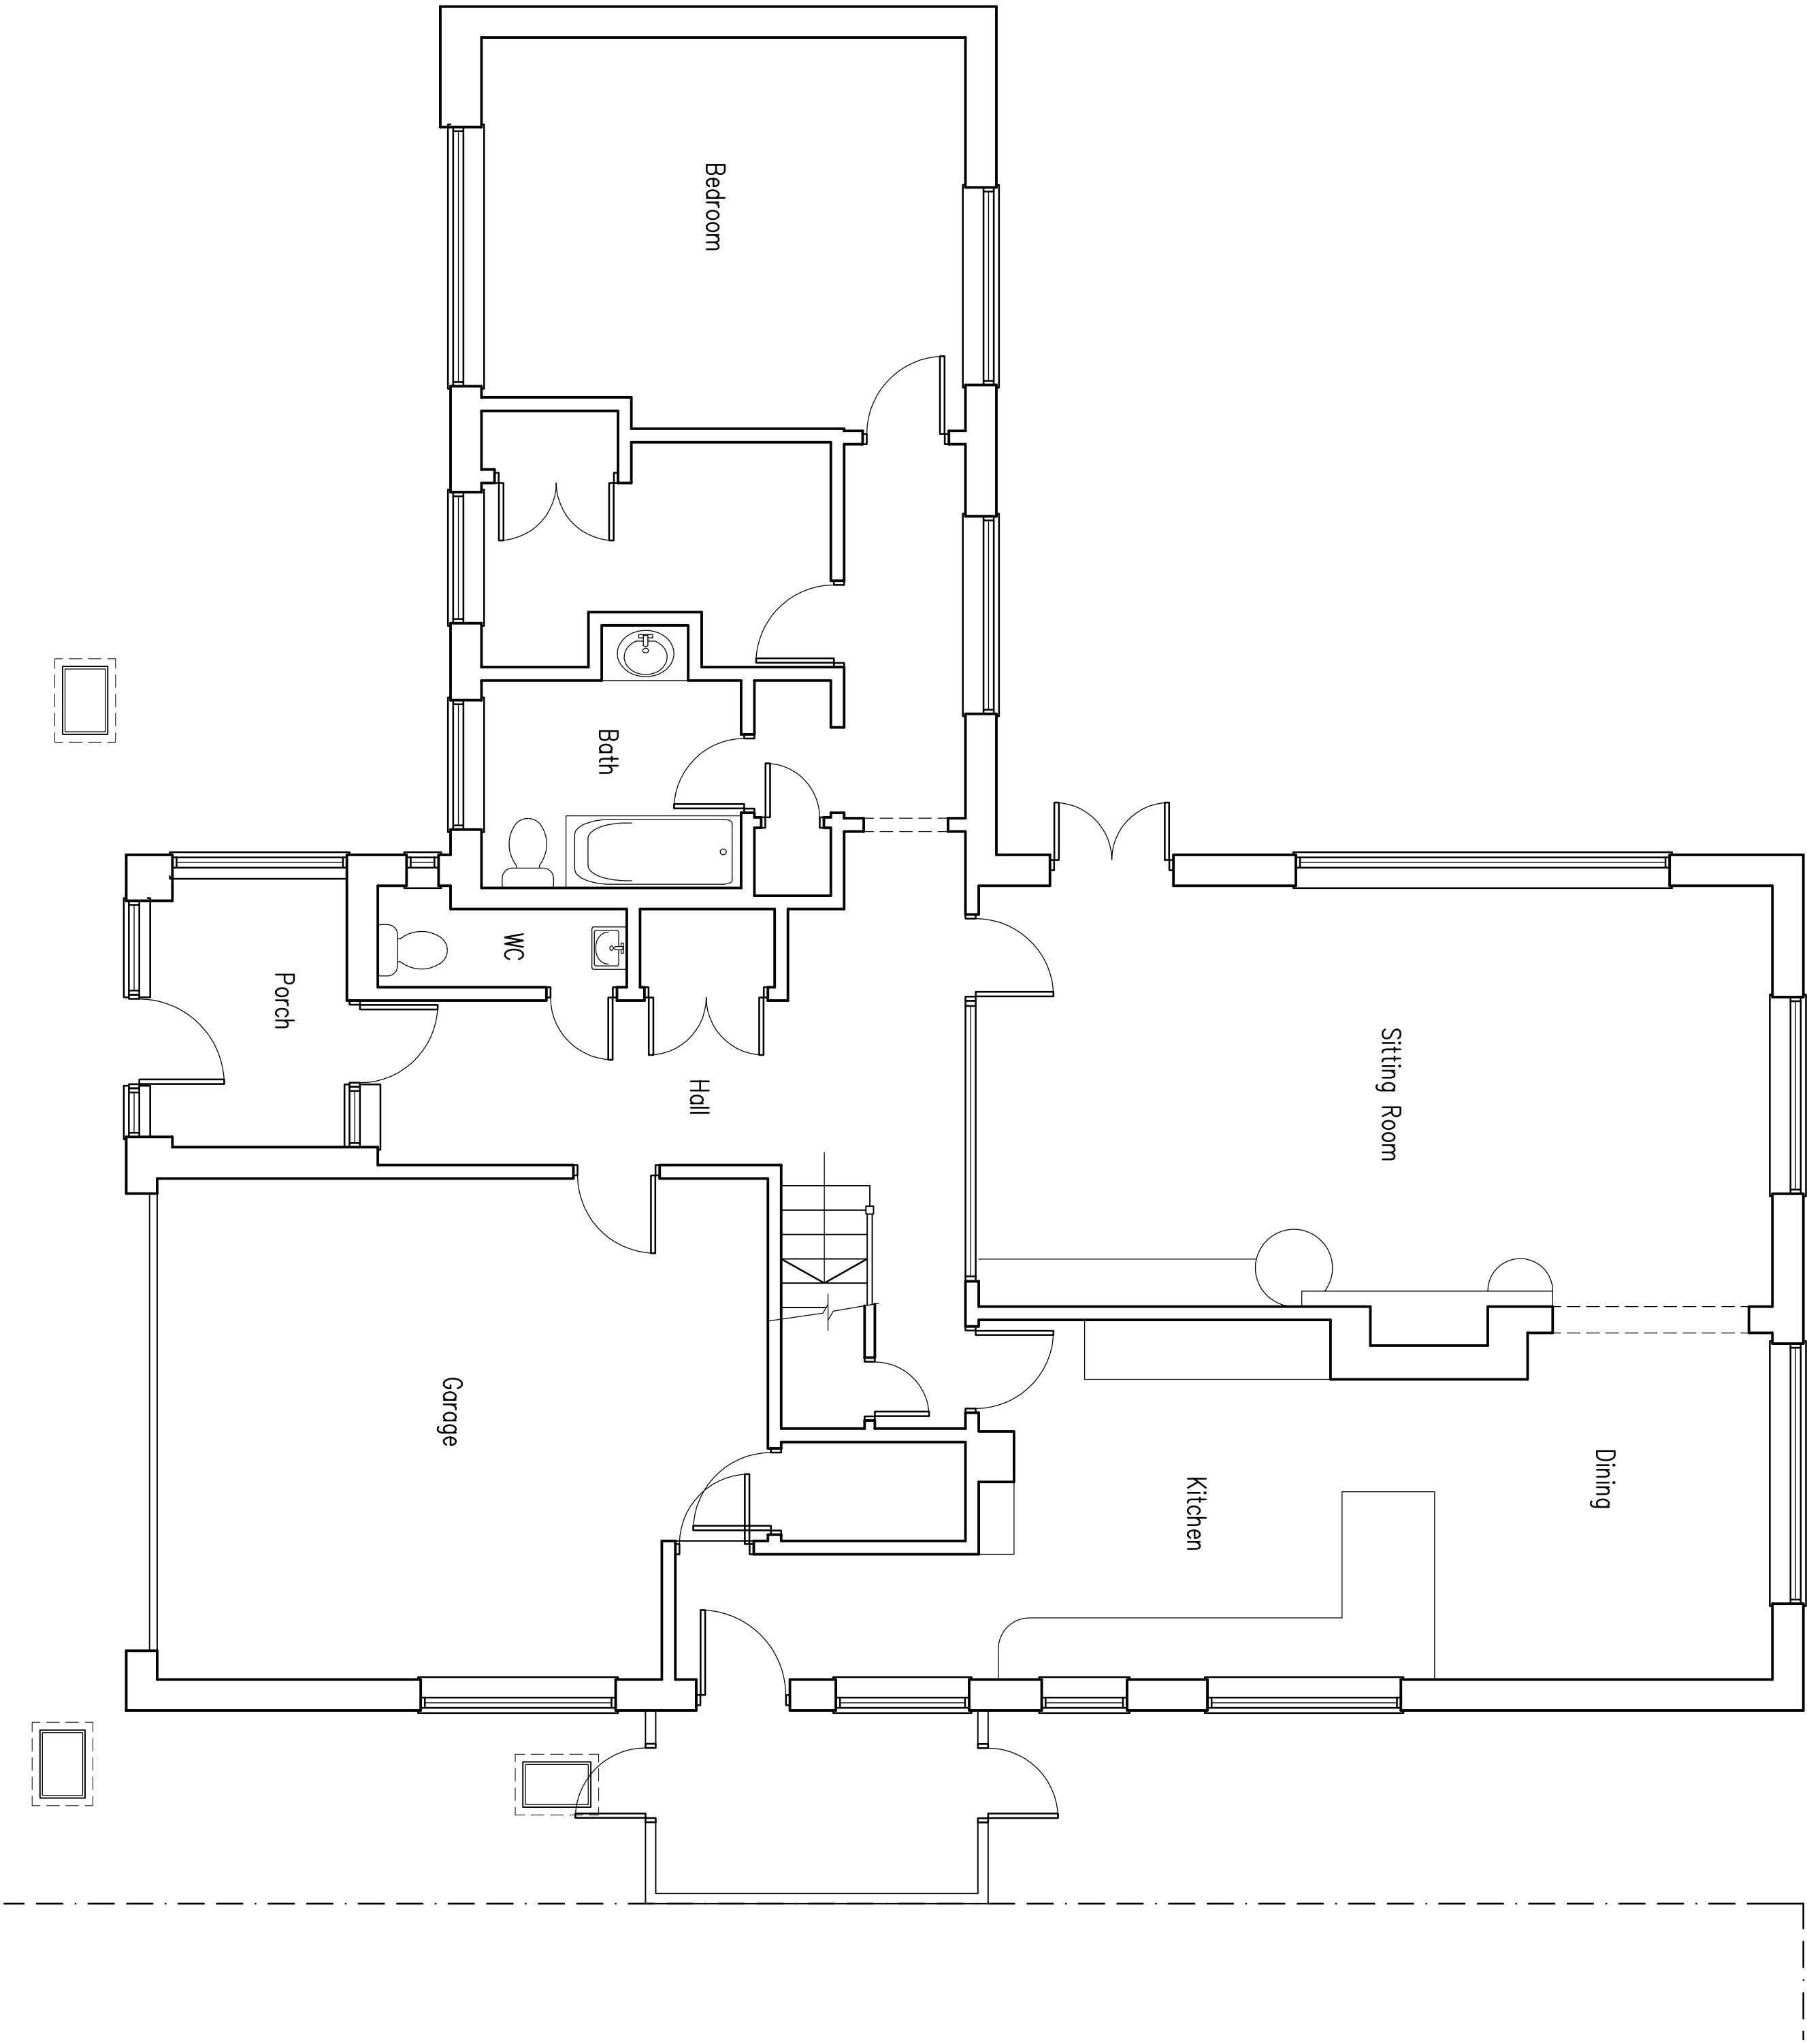

Ground Floor Plan
As Existing
1:50

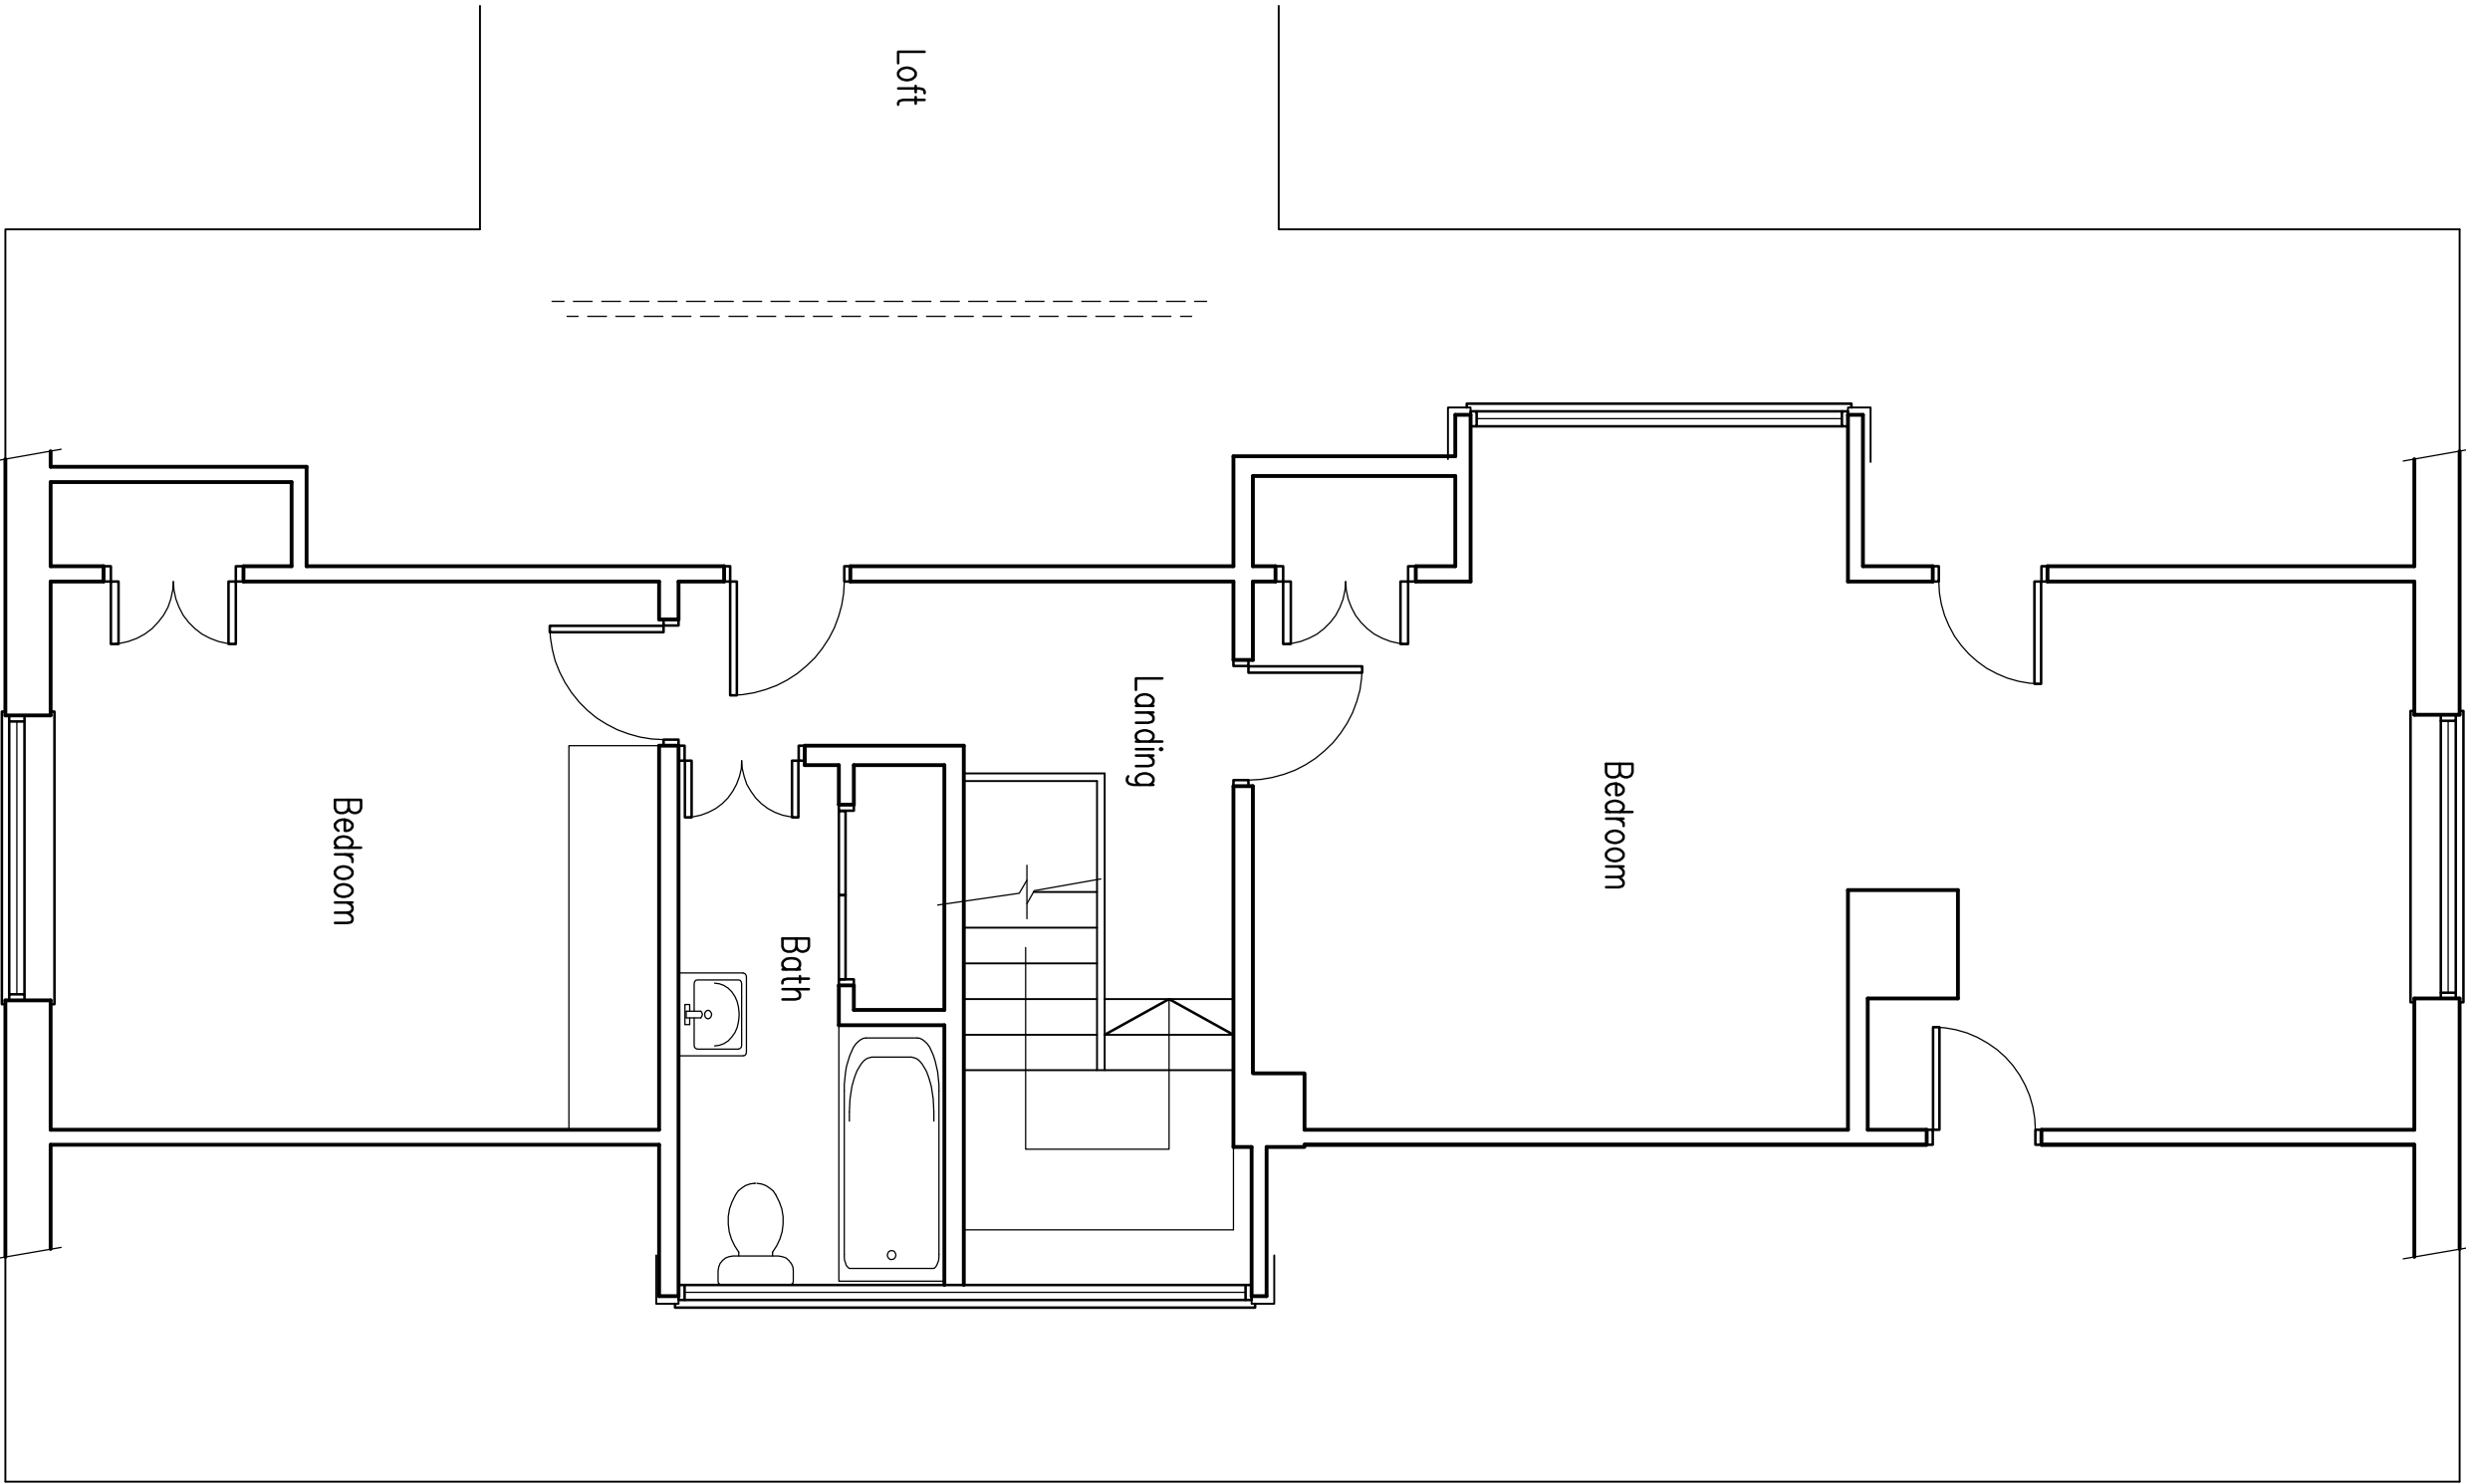

First Floor Plan
As Existing
1:50

1:1 April 2026. Revision amended

Project:
**Proposed Extension
& Internal Alterations at:
Rosewood House
Oakley Lane
Hassocks**

Drawing title:
Floor Plans as Existing

Client:
Mr & Mrs Hurley

Copyright of:
Clive Voller Associates
Chartered Building Surveyors
15 Station Road
Burgess Hill
West Sussex
RH15 9DE
Tel: 01444 871010
Fax: 01444 870099
Web: www.clivevoller.com



Scale:
1:50 @ A1

Date:
April 2026

Drawn:

Dwg. No. **4156-01**

Rev'n
A

