


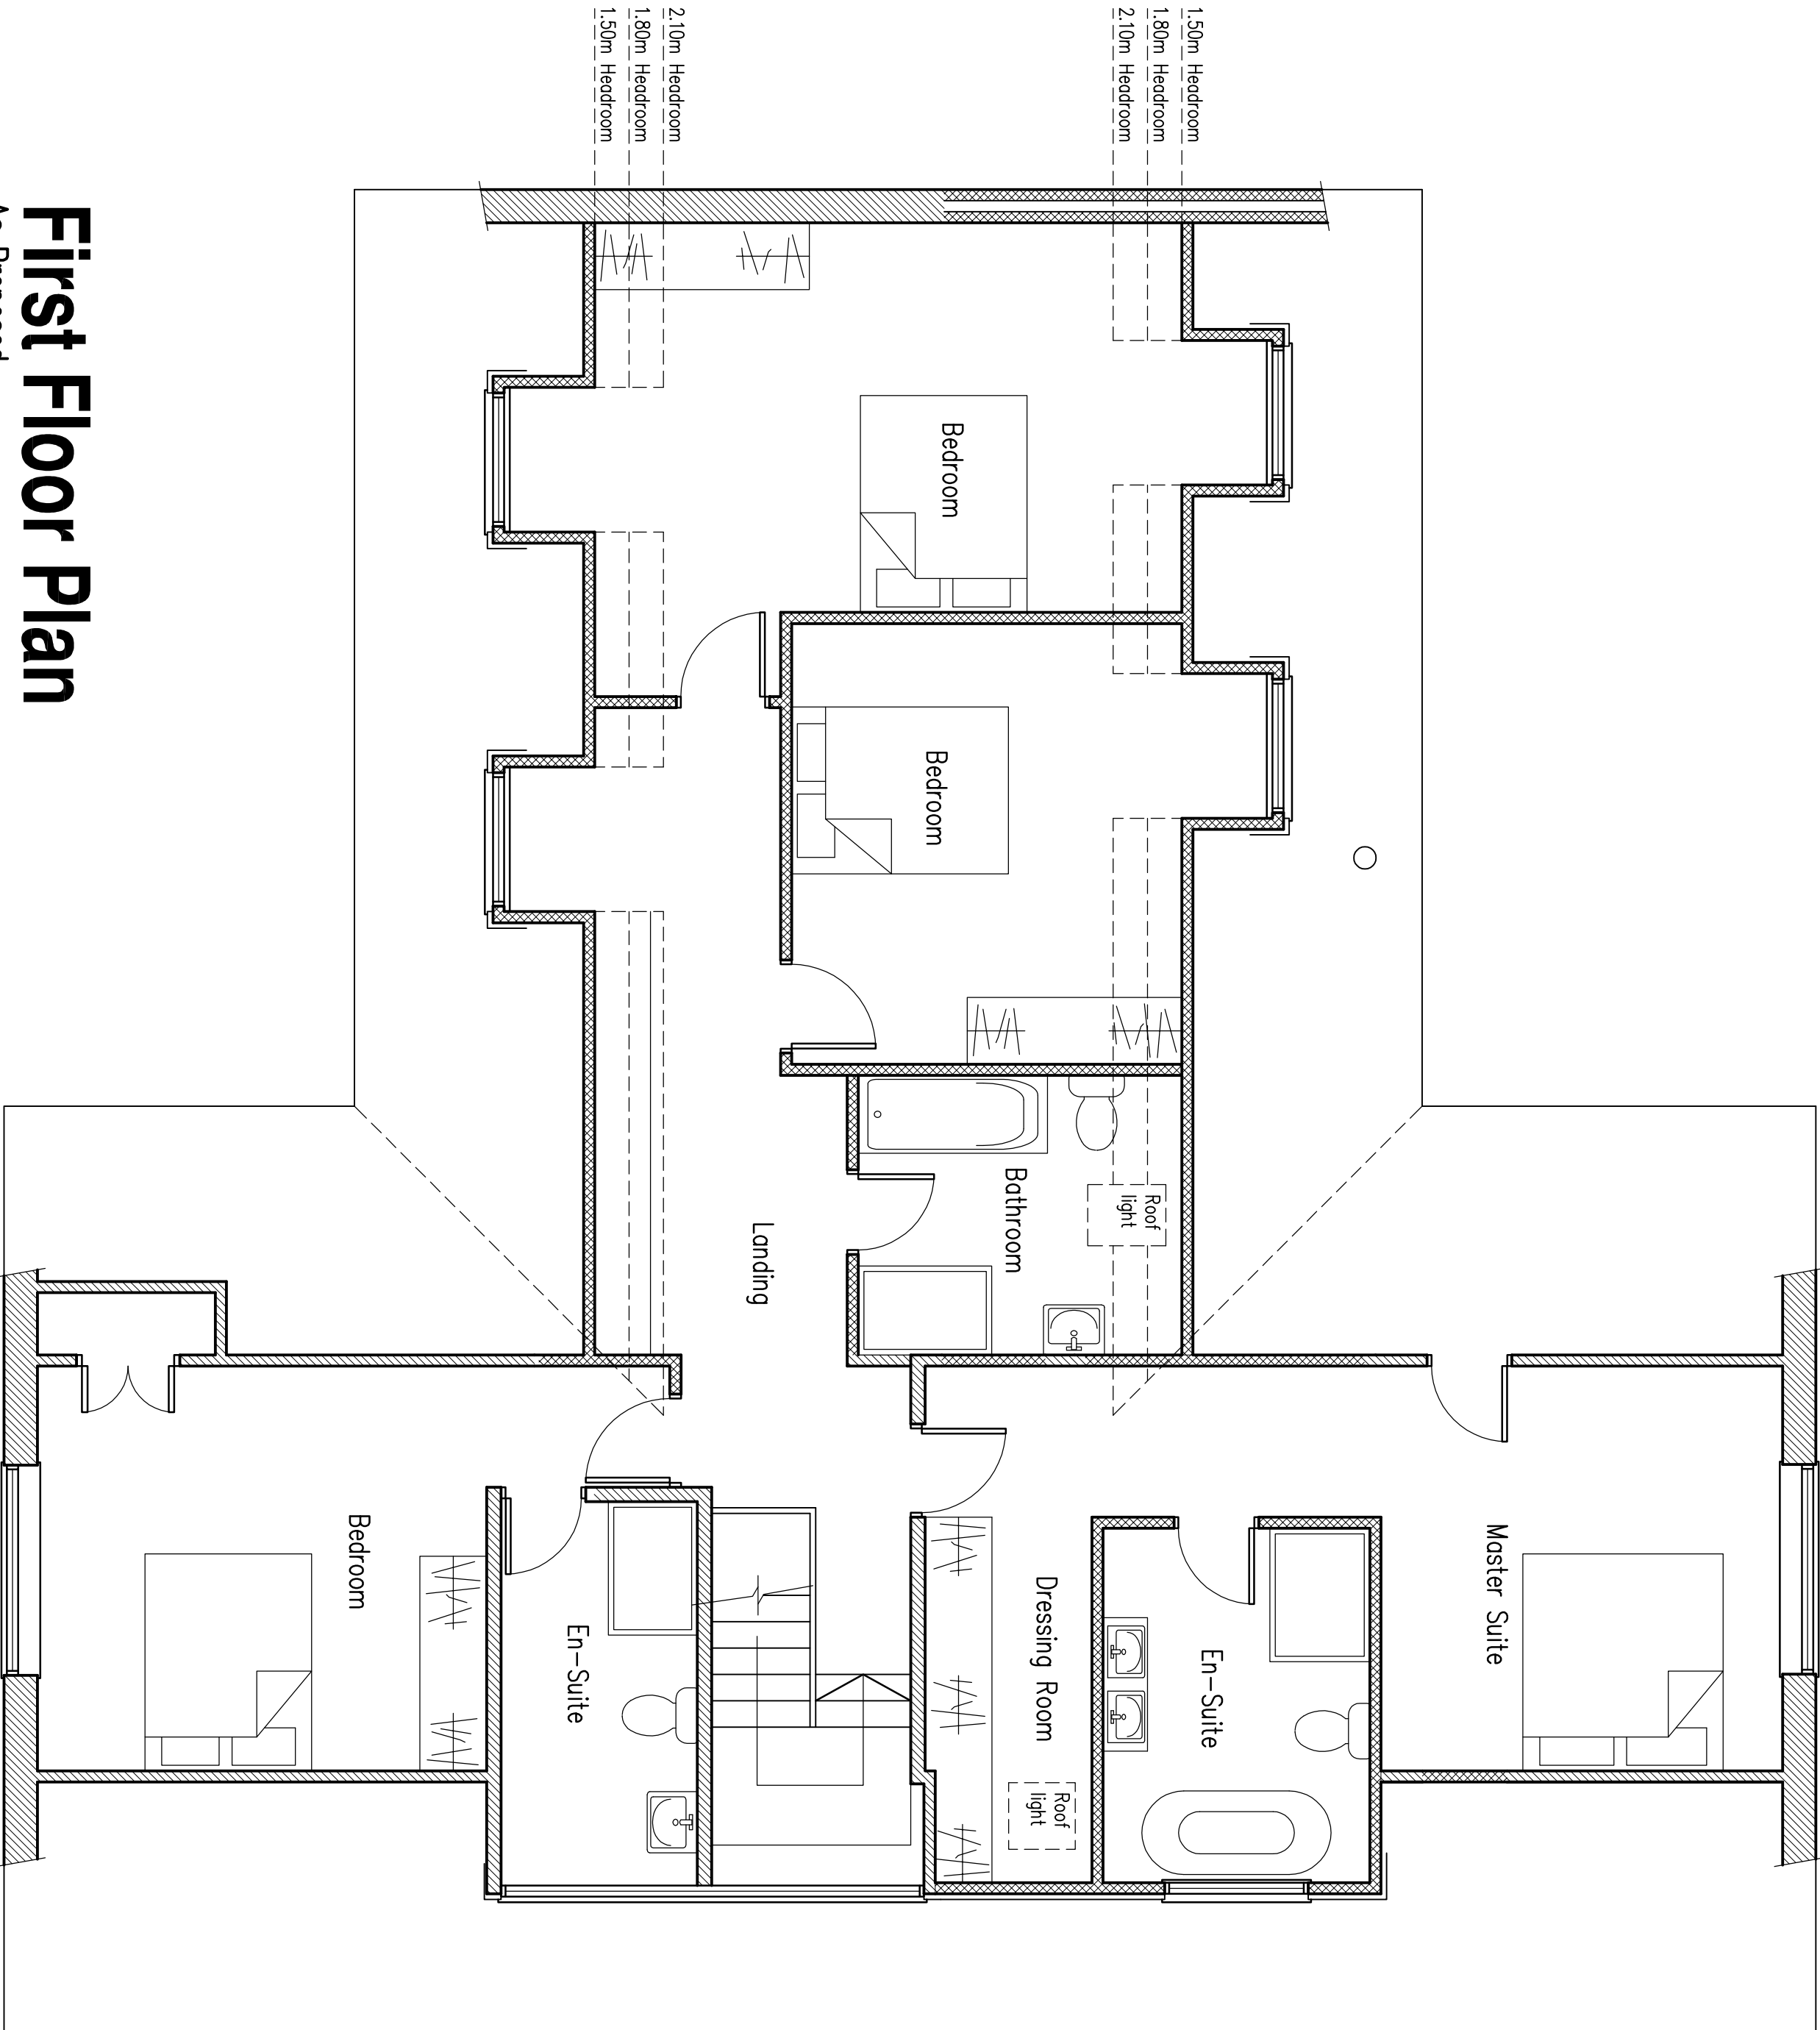

First Floor Plan

As Proposed
1:50

Project:
**Proposed Extension
& Internal Alterations at:
Rosewood House
Ockley Lane
Hassocks**

Drawing title:
**First Floor Floor Plan
As Proposed**

Client:
Mr & Mrs Hurley

Copyright of:
Clive Voller Associates
Chartered Building Surveyors
15 Station Road
Burgess Hill
West Sussex
RH16 9DE
Tel: 01444 871010
Fax: 01444 870099
Web: www.clivevoller.com



Scale:
1:50 @ A1

Date:
April 2026

Drawn:

Dwg. No. **4156-04**

Rev'n
B

B April 2026 Revision amended
A April 2026 Reverted to clients comments



1:50 Scale Bar