


East Elevation

As Proposed
1:100


South Elevation

As Proposed
1:100

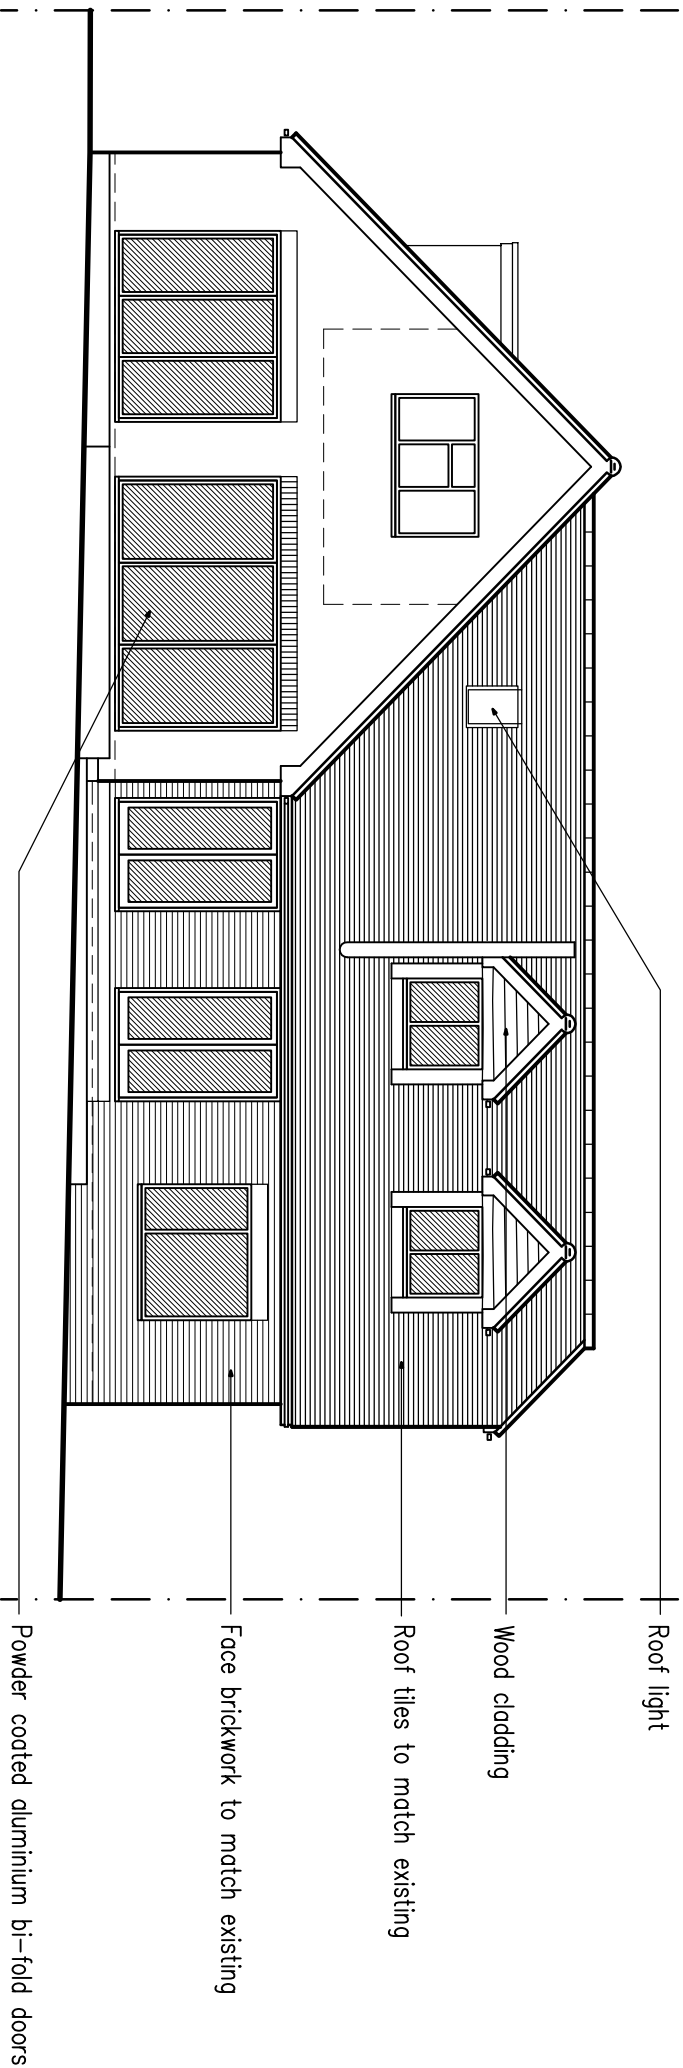

West Elevation

As Proposed
1:100

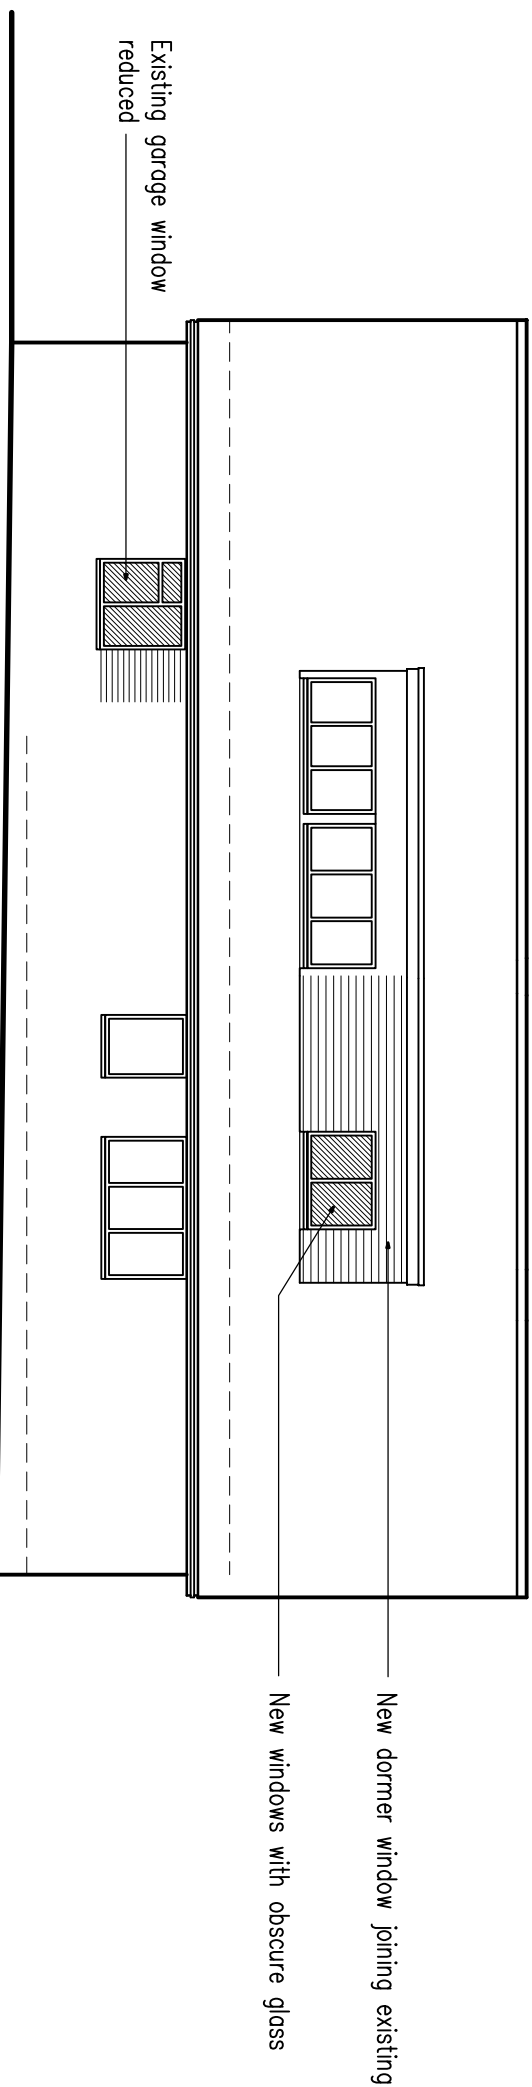

North Elevation

As Proposed
1:100

Project:
**Proposed Extension
& Internal Alterations at:
Rosewood House
Ockley Lane
Hassocks**

Drawing title:
Elevations as Proposed

Client:
Mr & Mrs Hurley

Copyright of:
Clive Voller Associates
Chartered Building Surveyors
15 Station Road
Burgess Hill
West Sussex
RH15 9DE
Tel: 01444 871010
Fax: 01444 870099
Web: www.clivevoller.com



Scale:
1:100 @ A1

Date:
April 2026

Drawn:

Dwg No.:

4156-05

Rev'n

B

1m 2m 3m 4m 5m
1:100 Scale Bar