


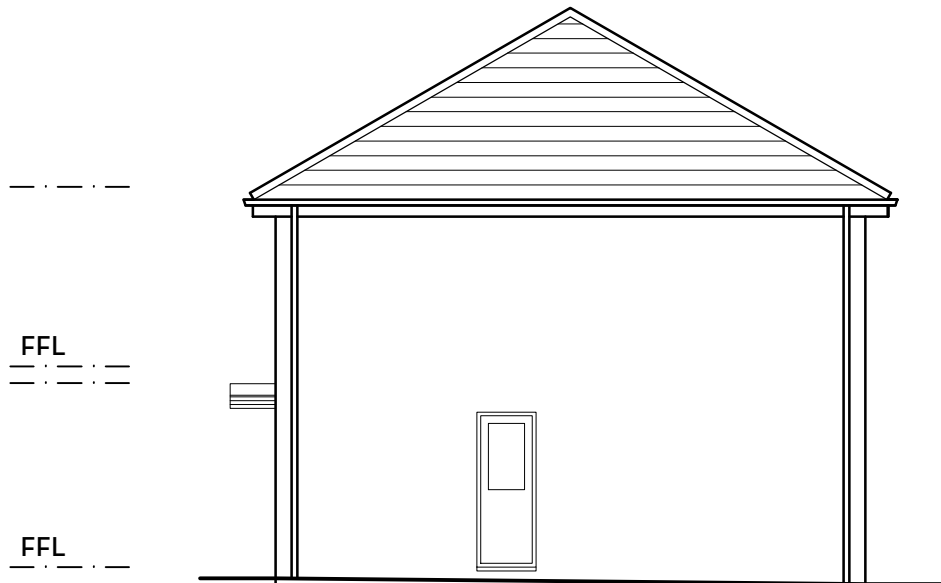


SCALE 1:100



NORTH ELEVATION



WEST ELEVATION

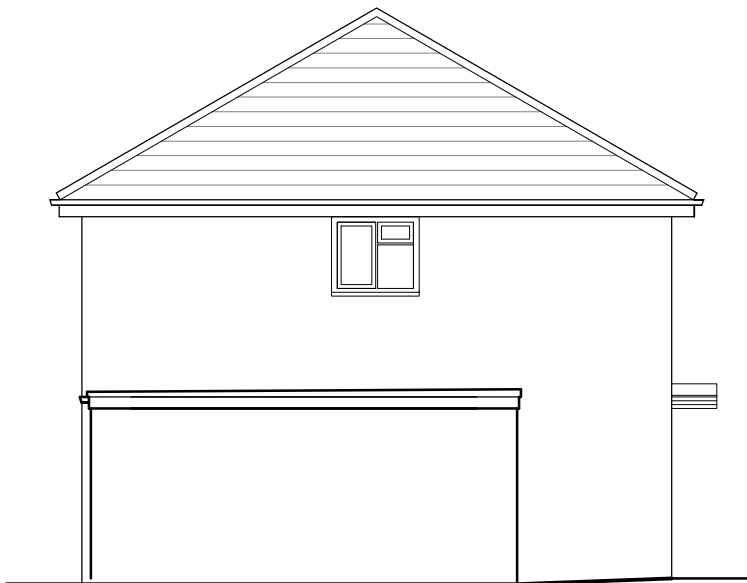

EAST ELEVATION



SOUTH ELEVATION
AS EXISTING

REVISIONS				DESIGN INTENT ONLY NOTES FOR CONSTRUCTION: 1. Dimensions shall be checked and verified prior to work being commenced on site. 2. This drawing is issued for the sole and exclusive use of the named recipient. Distribution to any third party is on the strict understanding that no liability is accepted by KM Architecture for any discrepancies, errors or omissions that may be present and no guarantee is offered as to the accuracy of the information shown.		KM ARCHITECTURE CHARTERED ARCHITECT MARINE HOUSE 151 WESTERN ROAD HAYWARDS HEATH RH16 3LH 07862 093 254 kelly@kmarchitecture.co.uk www.kmarchitecture.co.uk		job THE NOOK 31 COBBETTS MEAD HAYWARDS HEATH WEST SUSSEX RH16 3TQ		title ELEVATIONS AS EXISTING		
ref	date		drawn									
A	17/04/26	ELEVATION LABELS										
								PLANNING DRAWING		scale	1:100 @ A3	
										date	16/01/26	
										drawn	KMM	
										drawing number	2072_00_03	revision A