



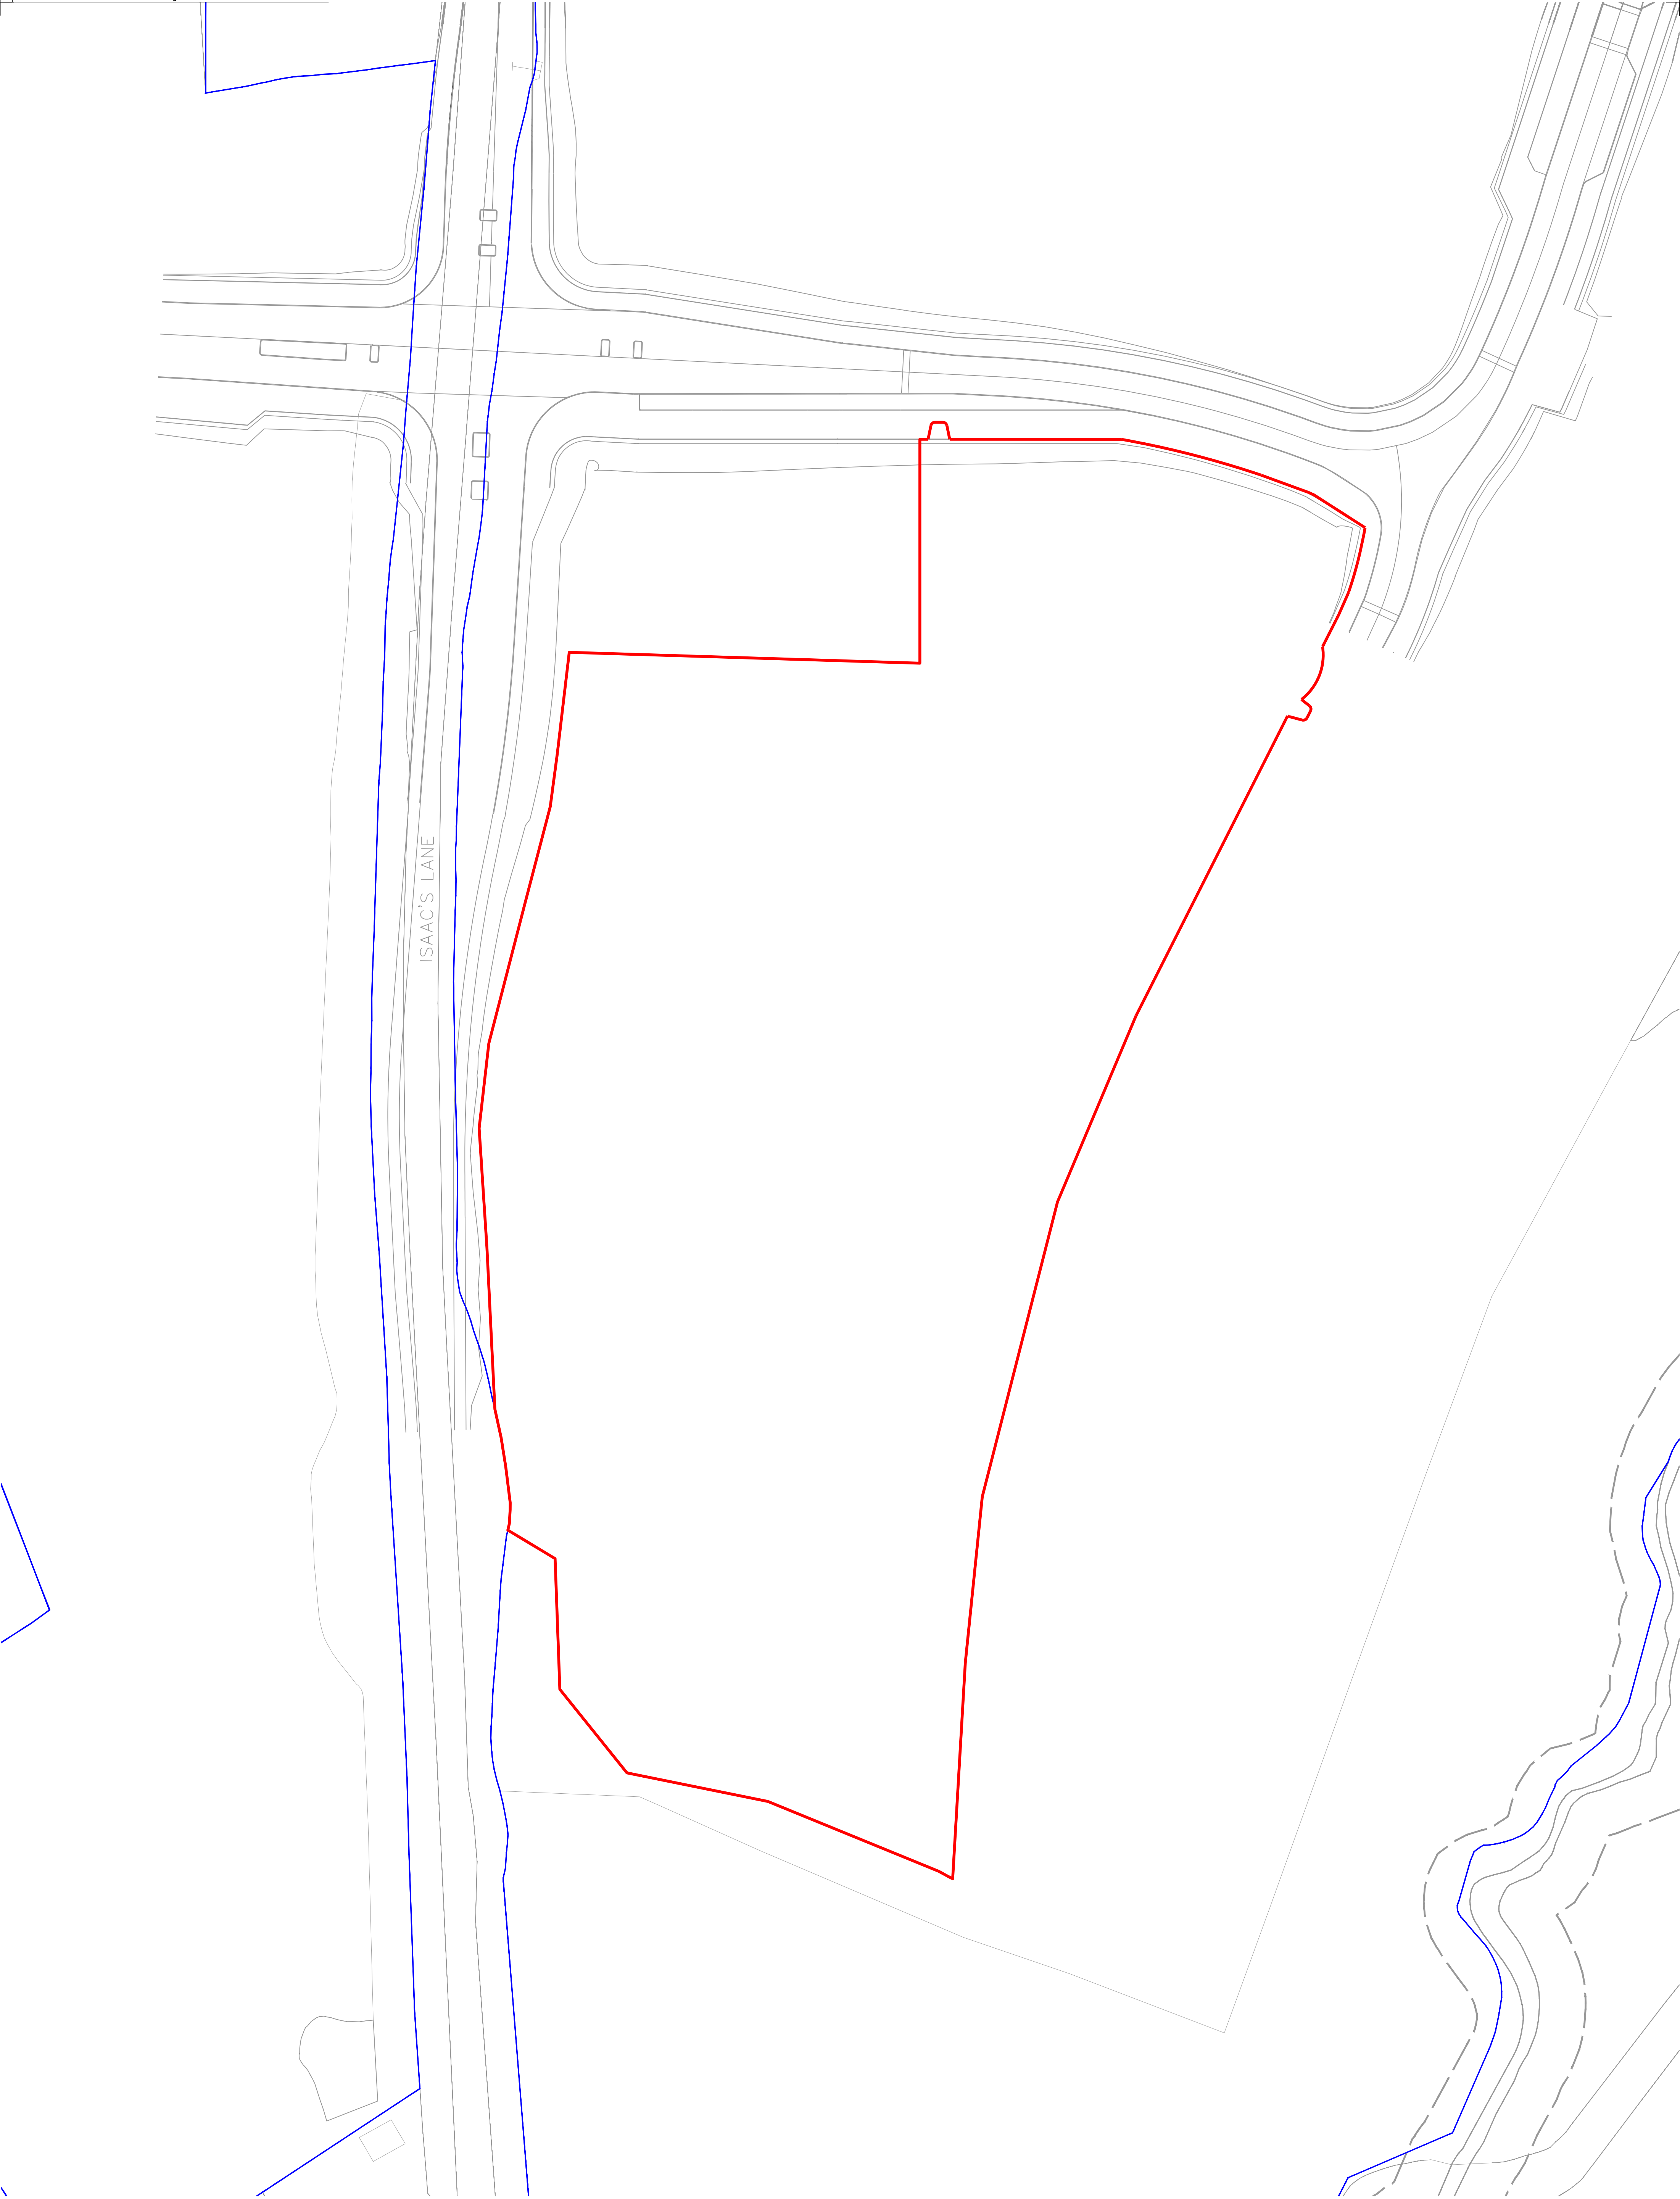

 Ownership Boundary
 Application Boundary

 

PL03	19.03.2025	Updated to Comments	DB	PC
PL02	10.10.2025	Ownership boundary added	PDC	PC
PL01	19.09.2025	Issued for Planning Approval	DB	PC
Revision	Date	Reason	Drawn	Checked

Disclaimer:
1. This drawing is copyright of fabrik ltd. It must not be copied or reproduced without written consent from the owner.
2. Do not scale from this drawing. Only figured dimensions are to be taken from this drawing.
3. All contractors must visit site and be responsible for taking and checking all dimensions related to the works shown on the drawing prior to fabrication or setting out.
4. This drawing uses coloured lines. Please do not rely on a monochrome copy.

External References:
• J163477 Brookleigh School, Burgess Hill
• D3347-FAB-00-XX-M2-L-0001
• D3347-FAB-00-XX-M2-A-1001
• D3347-FAB-00-XX-M2-D-1001

Location Plan



Project:
D3347 Brookleigh School, Burgess Hill

Drawing Title:
Site Plan

Proposed of Issue:
Issued for Planning Approval

Drawn By:
db

Checked By:
pc

Drawn Scale:
1:500 @ A1

Date of First Issue:
Sep | 2025

Drawing Number:
D3347-FAB-00-XX-DR-L-0002

Revision:
PL03

Lorton House | 16 Lorton Street | Alton | Hampshire | GU34 1HG
T: 01420 592550 | E: info@fabrikuk.com | W: www.fabrikuk.com
Client:

Homes England