



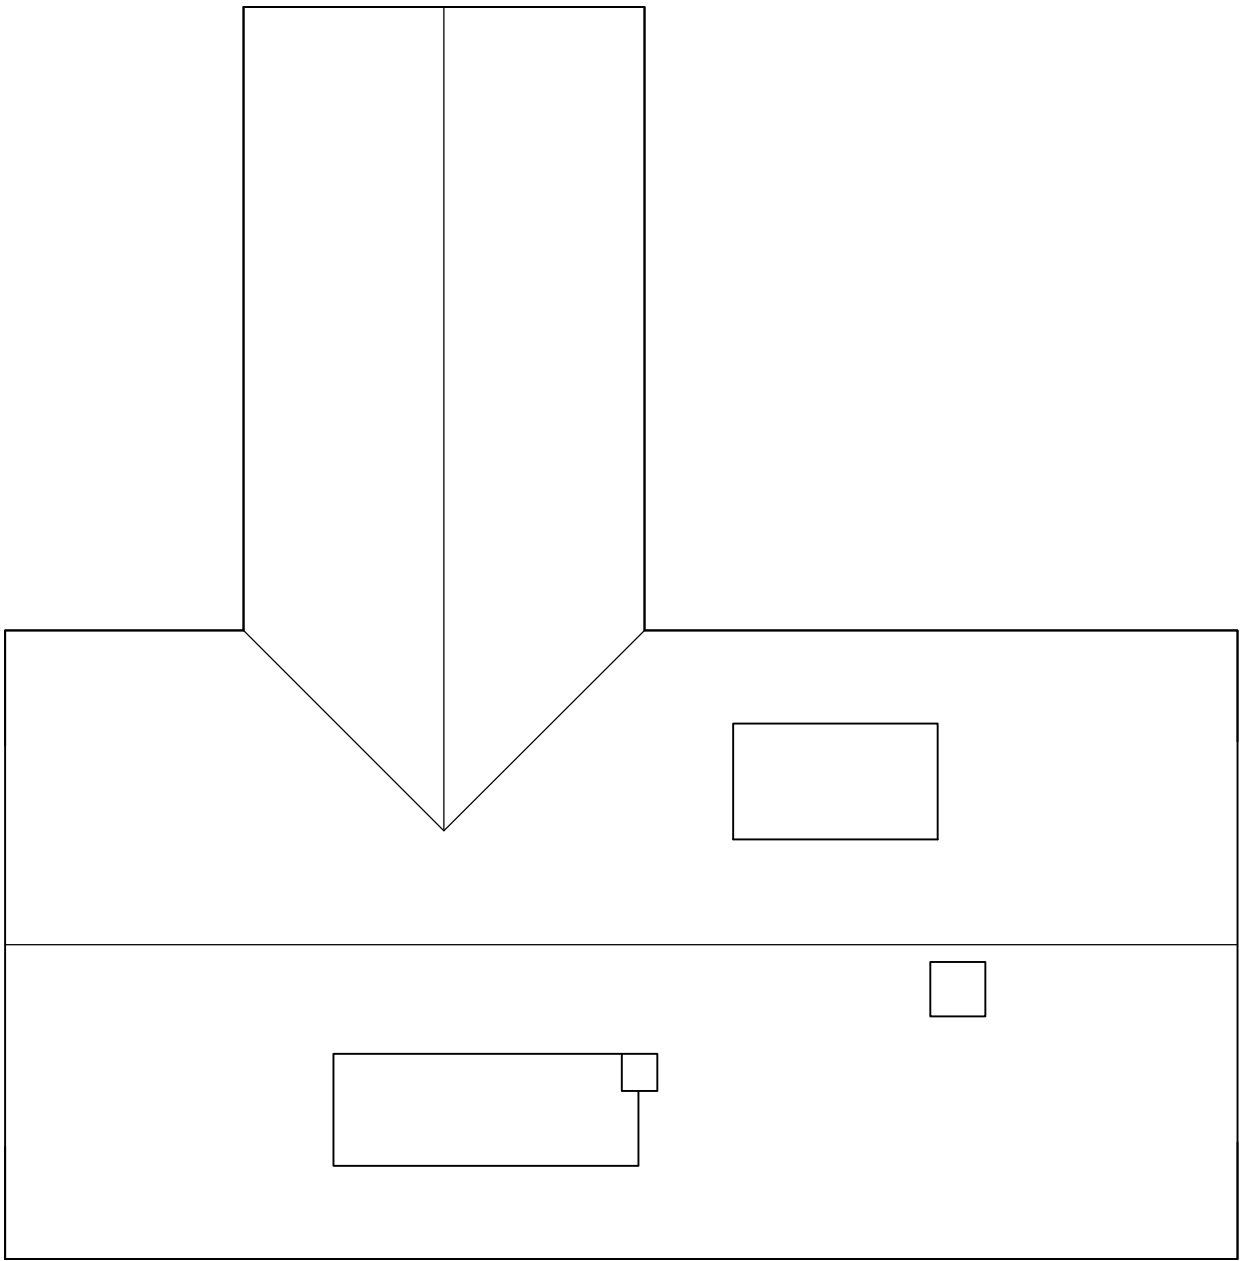


Roof Plan

As Existing
1:100

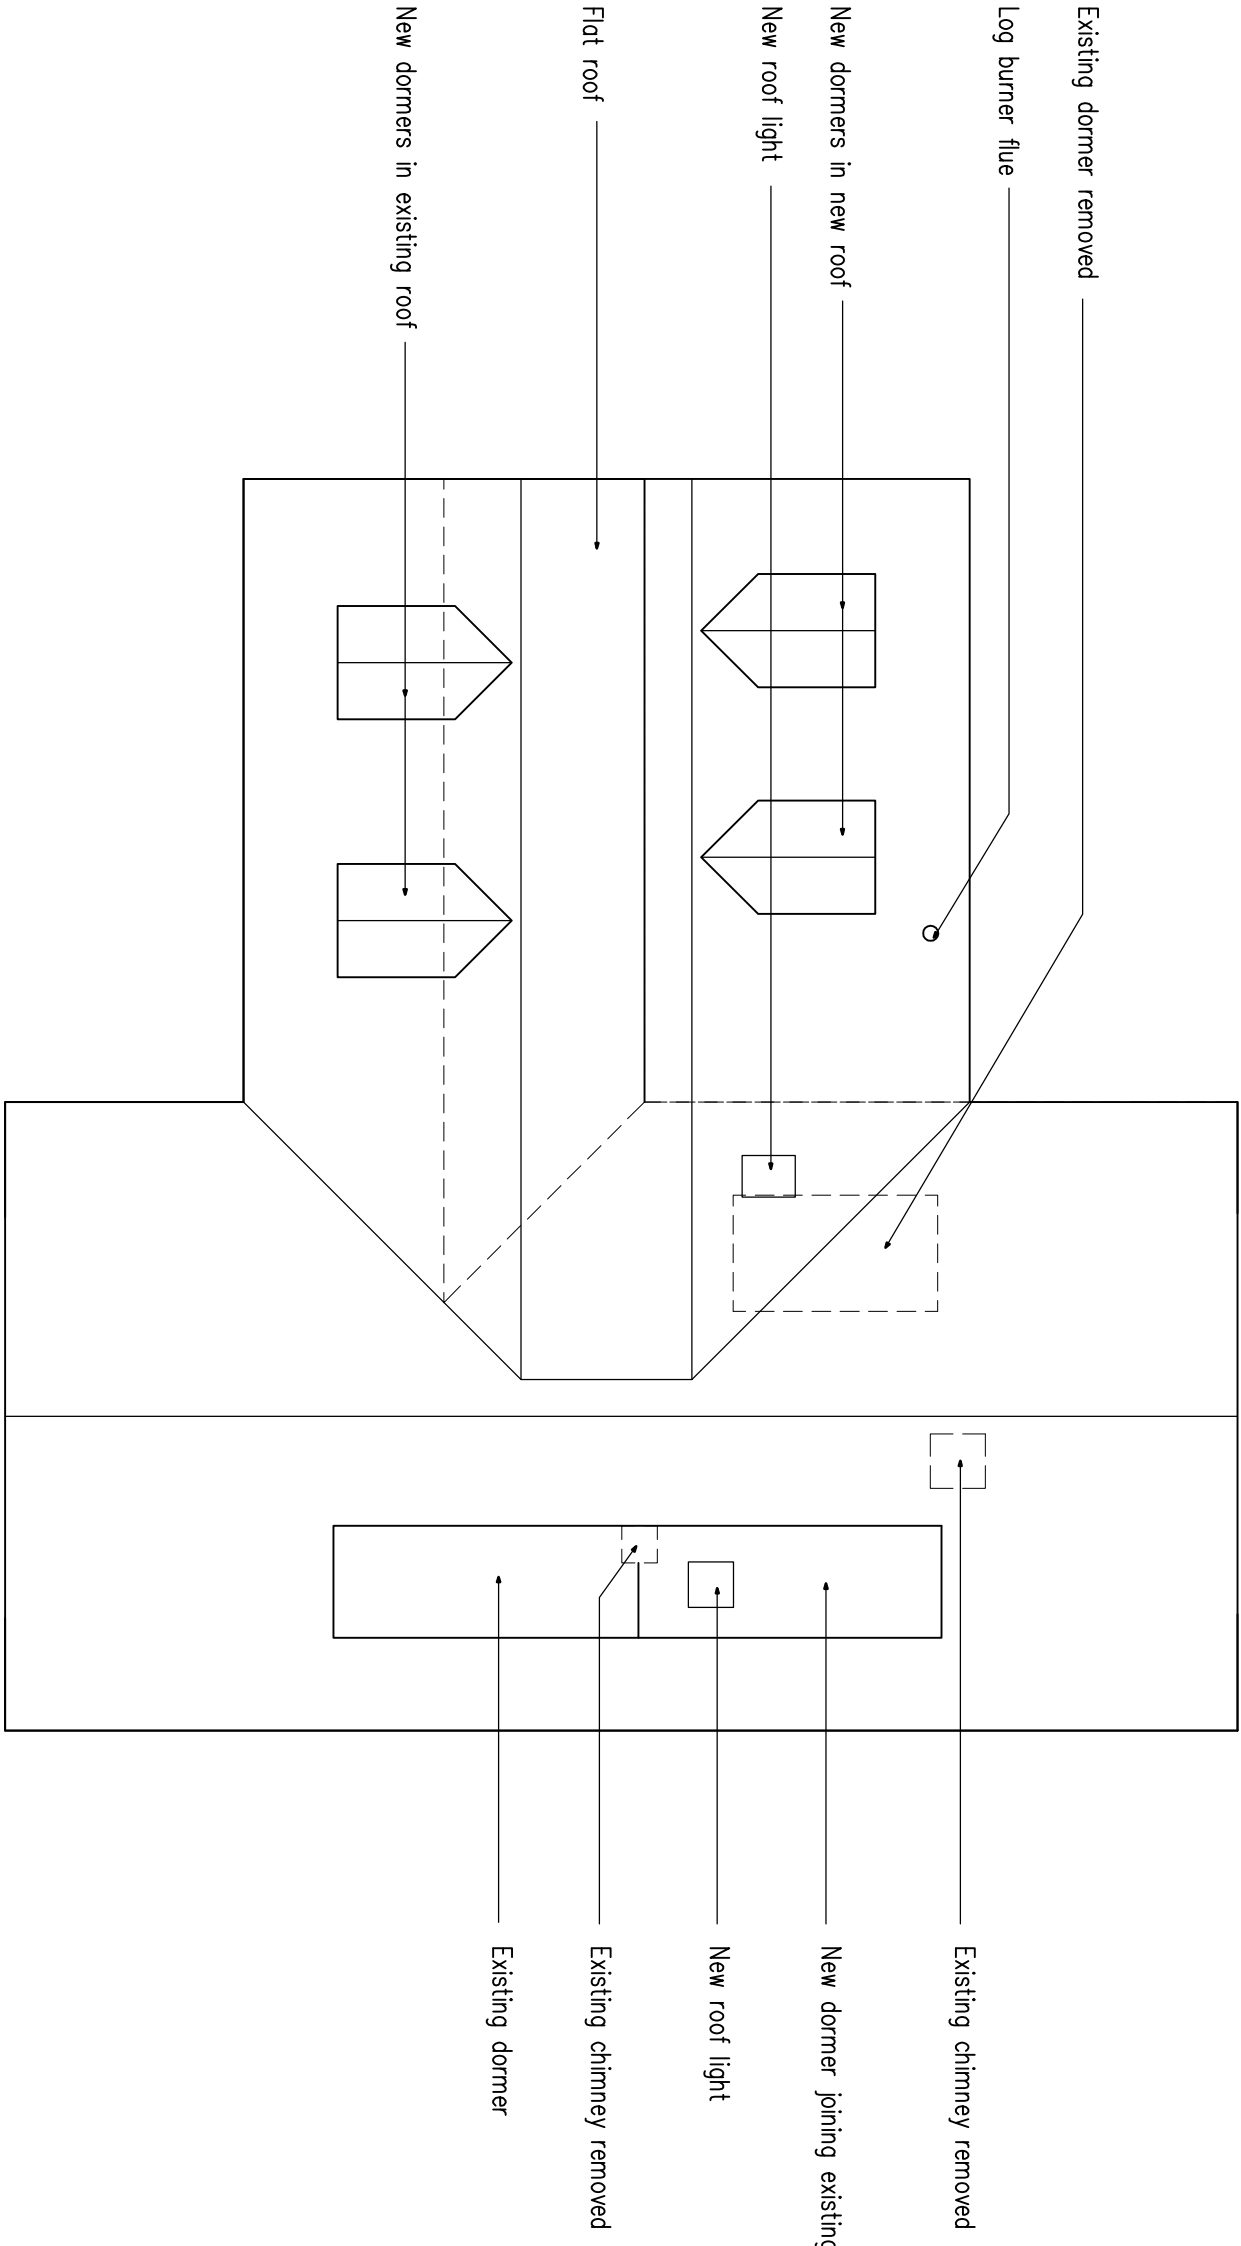



Roof Plan

As Proposed
1:100

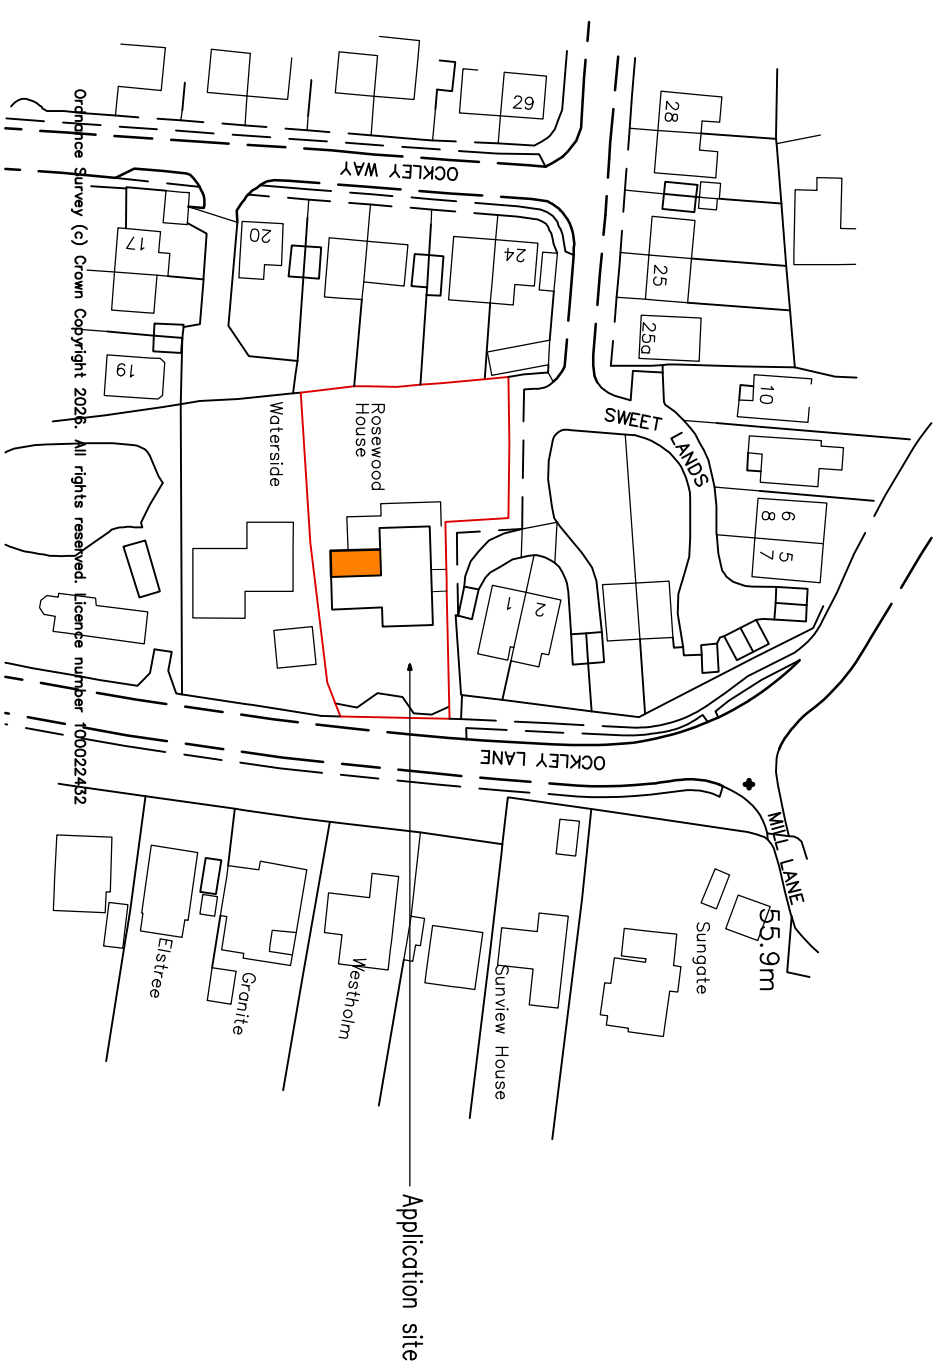



Location Plan

1:1250

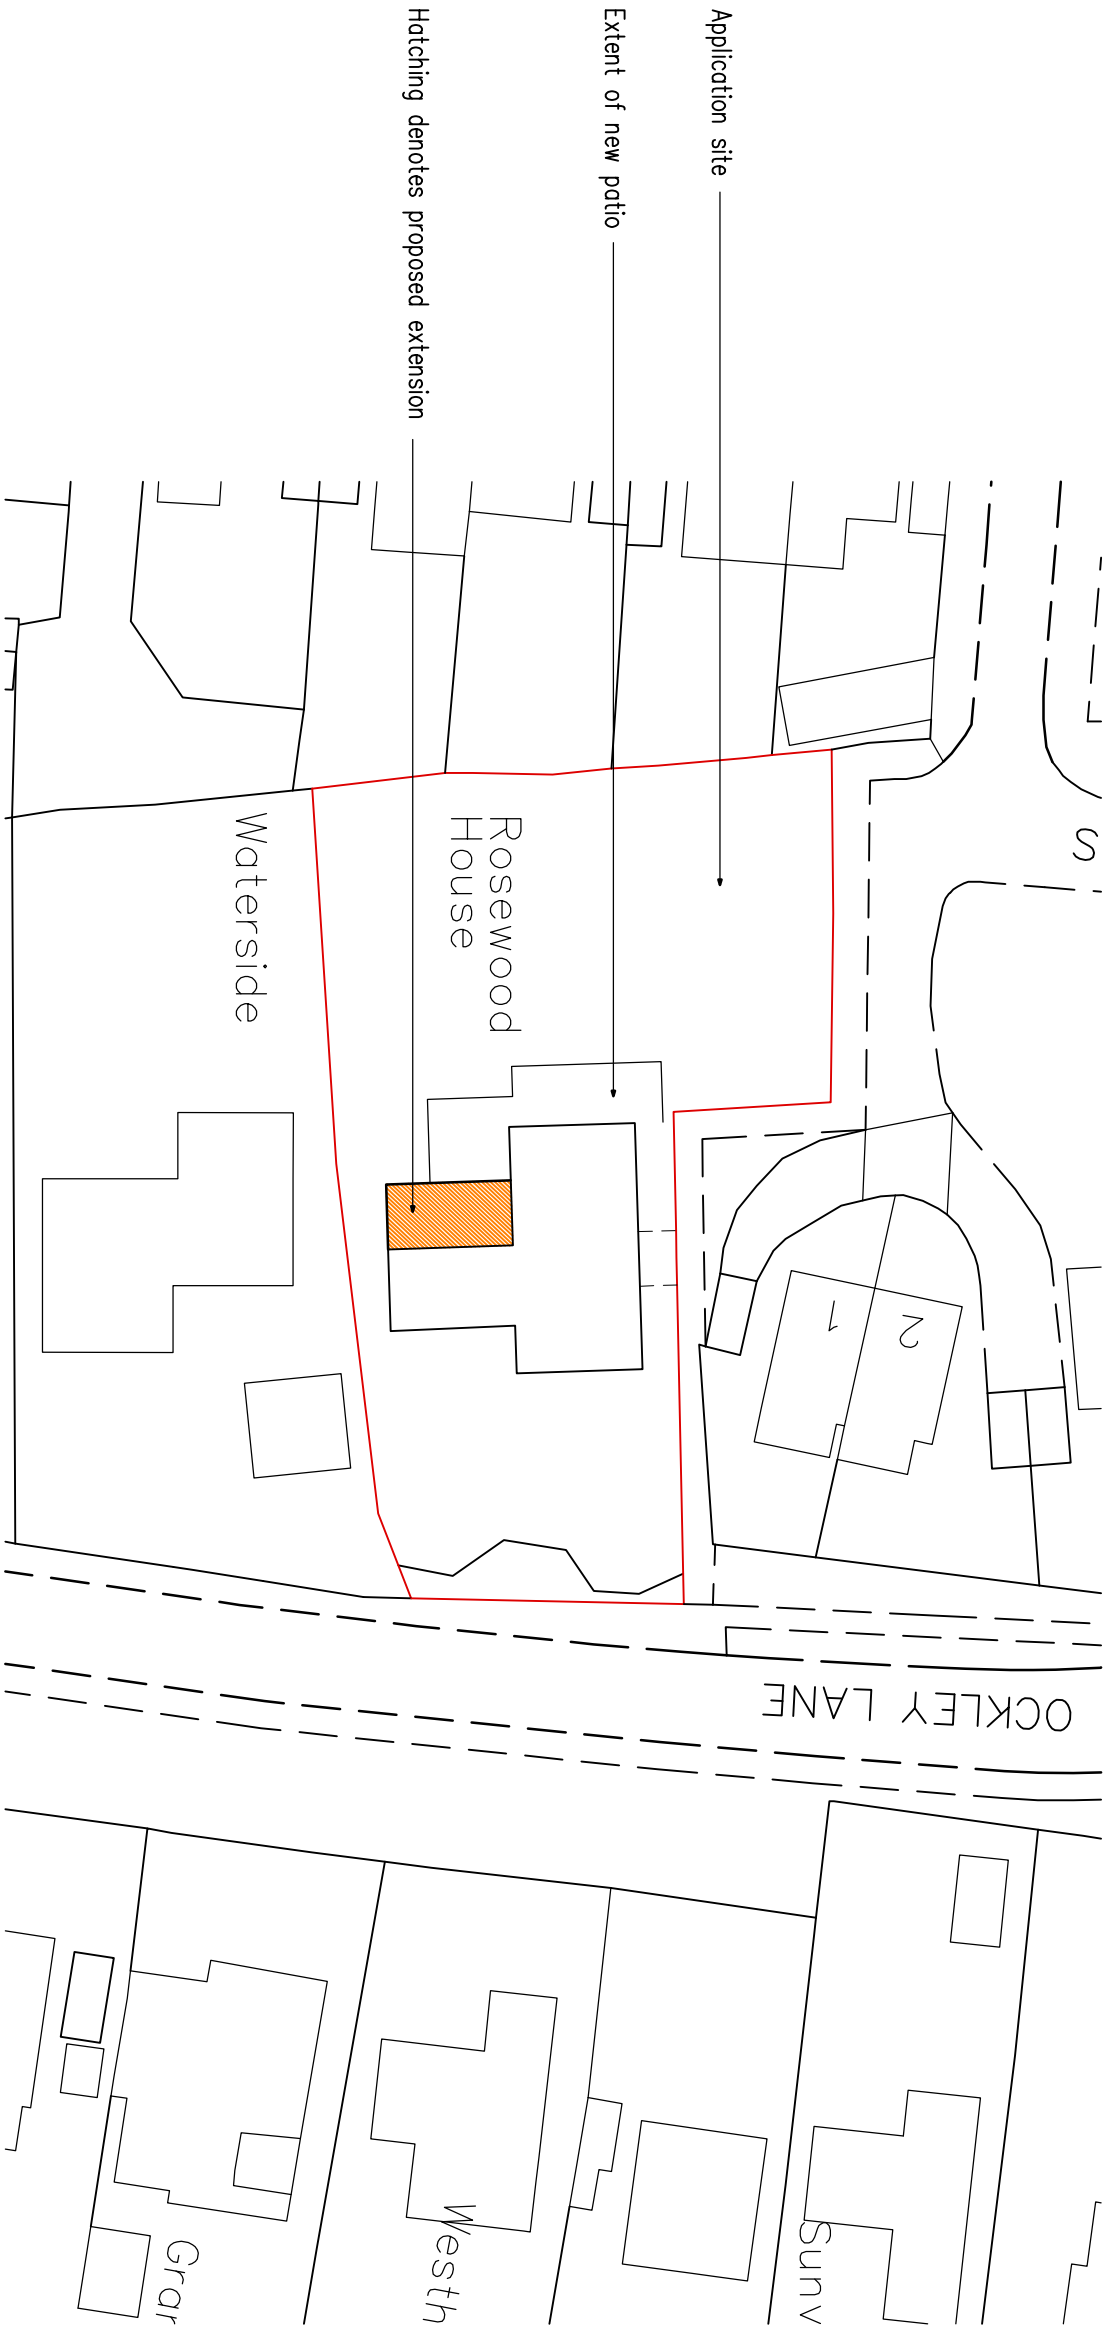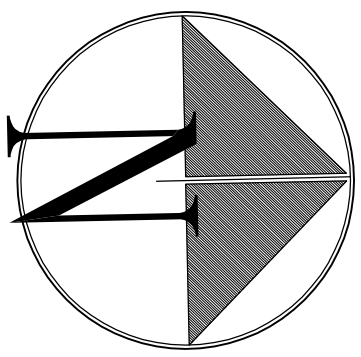

Block Plan

1:500

 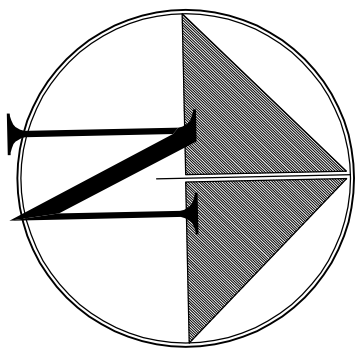

1:500 Scale Bar



1:1250 Scale Bar



1:100 Scale Bar

Project:
**Proposed Extension
& Internal Alterations at:
Rosewood House
Ockley Lane
Hassocks**

Drawing title:
**Roof Plan
As Existing & Proposed
Block & Location Plans**

Client:
Mr & Mrs Hurley

Copyright of:
Clive Voller Associates
Chartered Building Surveyors
15 Station Road
Burgess Hill
West Sussex
RH15 9DE
Tel: 01444 871010
Fax: 01444 870099
Web: www.clivevoller.com



Scale:
1:100, 1:500, 1:1250 @ A1

Date:
April 2026

Drawn:

Dwg No. **4156-06**

Rev'n

—