




# SOUTH STREET

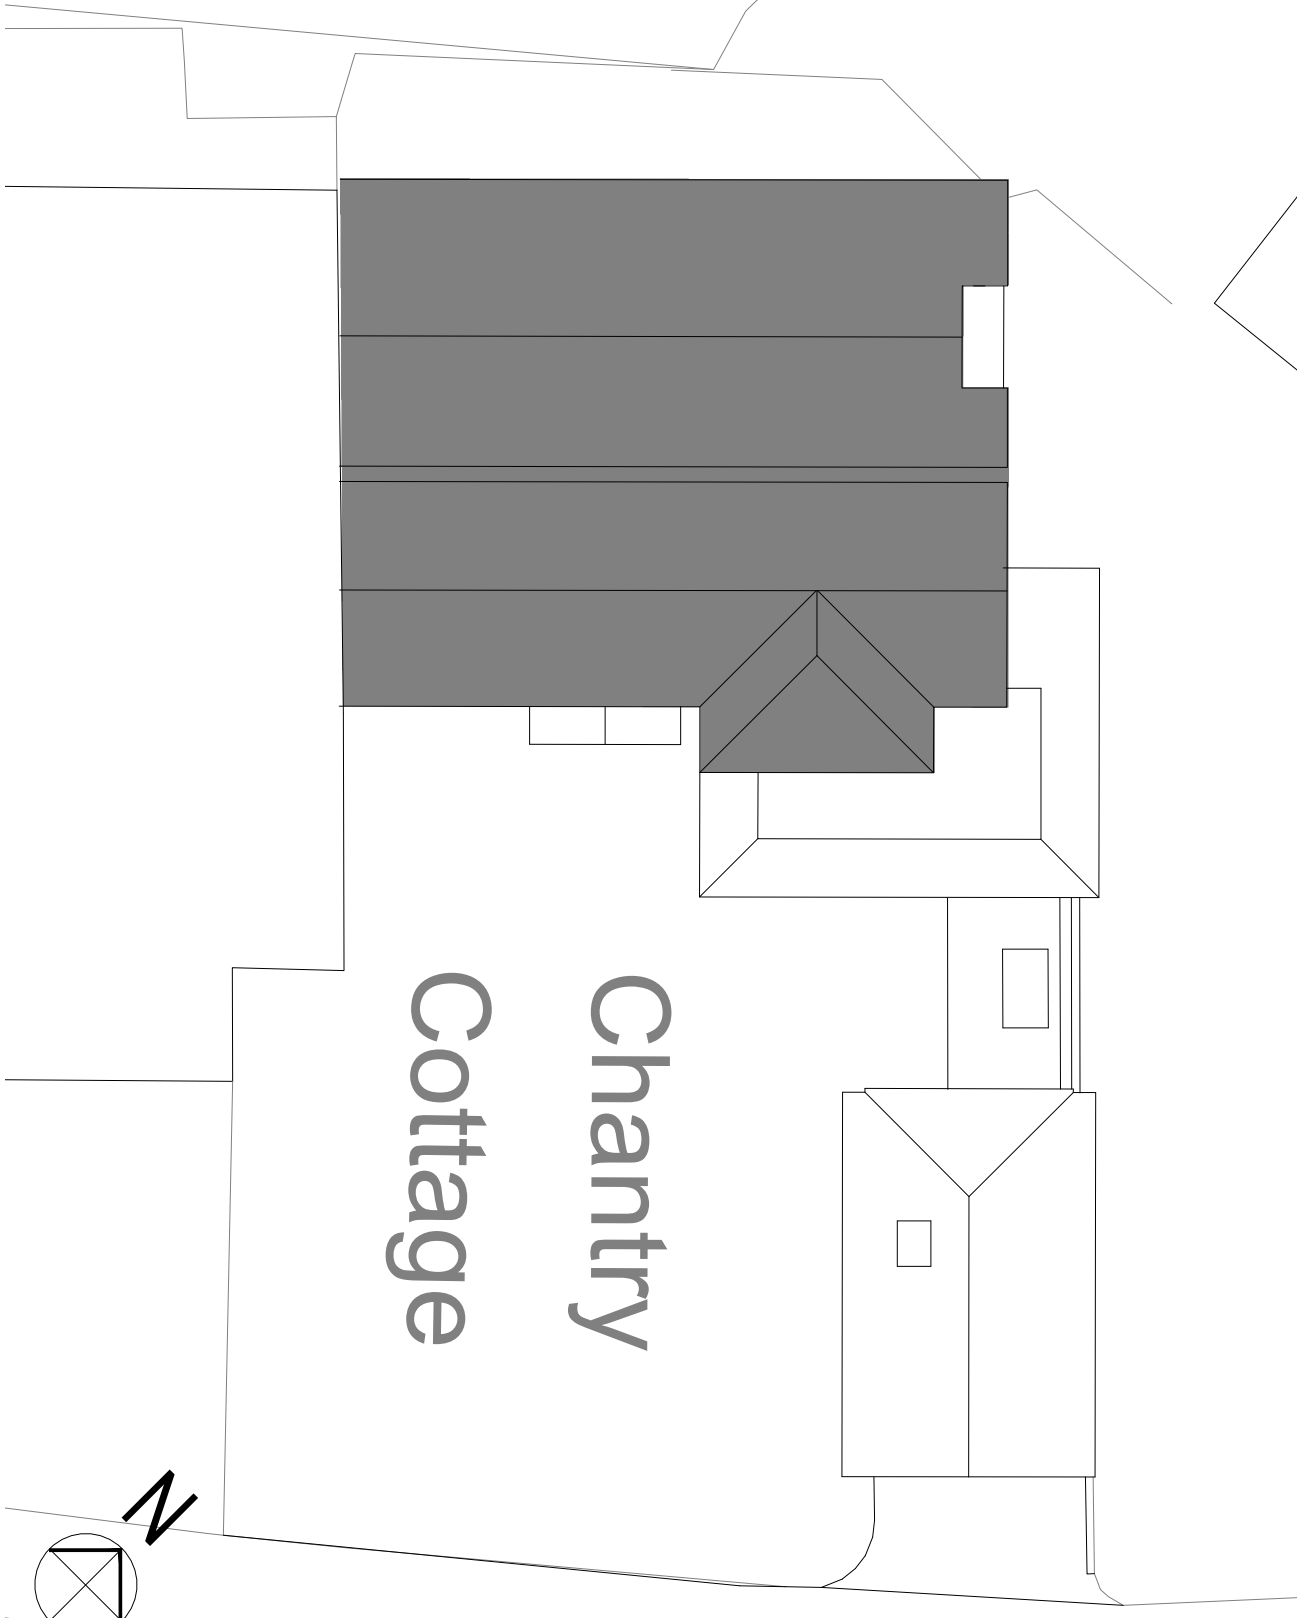

Existing Roof Plan

 

# SOUTH STREET

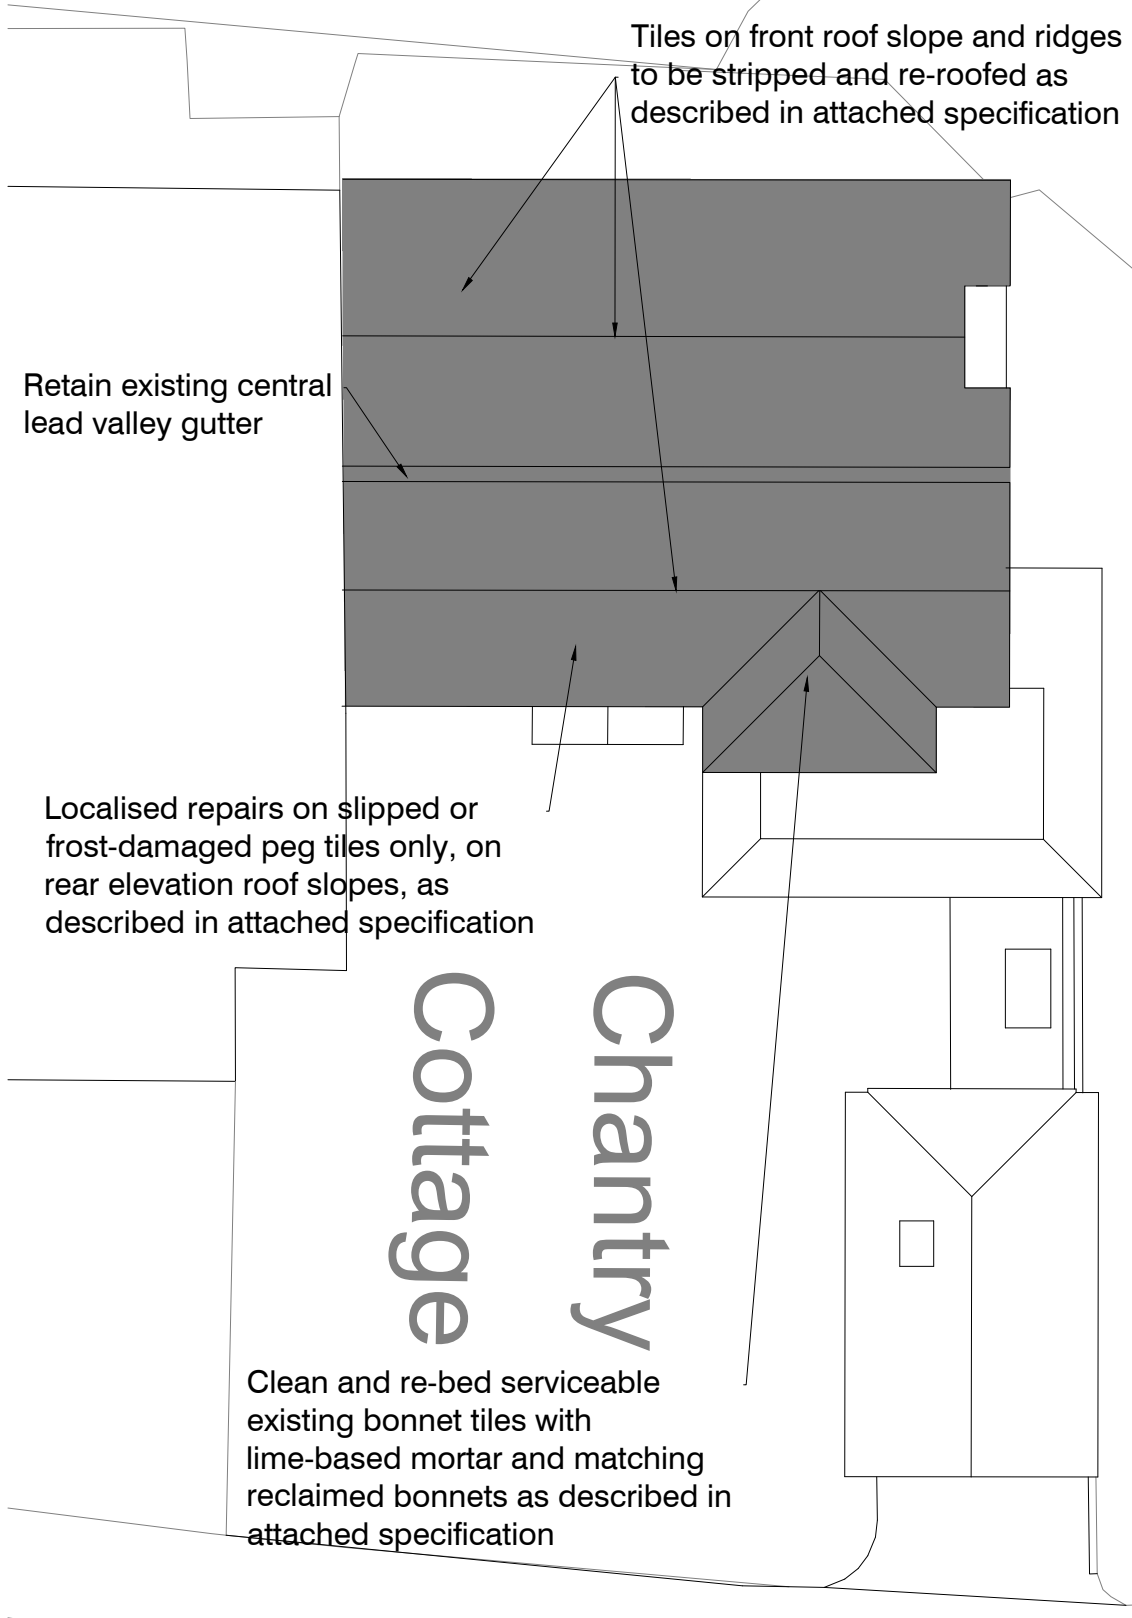

Proposed Roof Plan

- ☐ SURVEY
- ☐ FEASIBILITY
- ☒ PLANNING
- ☐ BUILDING REGULATIONS
- ☐ CONSTRUCTION

Notes

Do not scale, use figured dimensions only.

All dimensions to be verified on site prior to the commencement of any work or the production of any shop drawing. All discrepancies to be reported to the Architect.

This drawing is to be read in conjunction with all related Architect's and Engineer's drawings and any other relevant information. It is the contractors responsibility to ensure that all works are in compliance with Building Regulations.

This drawing is copyright of David Jenkins Design.

| Date | Revision |
|------|----------|
| L    |          |
| K    |          |
| J    |          |
| I    |          |
| H    |          |
| G    |          |
| F    |          |
| E    |          |
| D    |          |
| C    |          |
| B    |          |
| A    |          |

Client Mrs Lindsay Jefferys

Project Chantry Cottage  
South Street  
Cuckfield, RH17 5LB

Title Roof Plan  
Existing & Proposed

|       |            |          |      |
|-------|------------|----------|------|
| Date  | Scales     | Dwg. No. | Rev. |
| 09/26 | 1:100 @ A3 | 819/02   |      |