



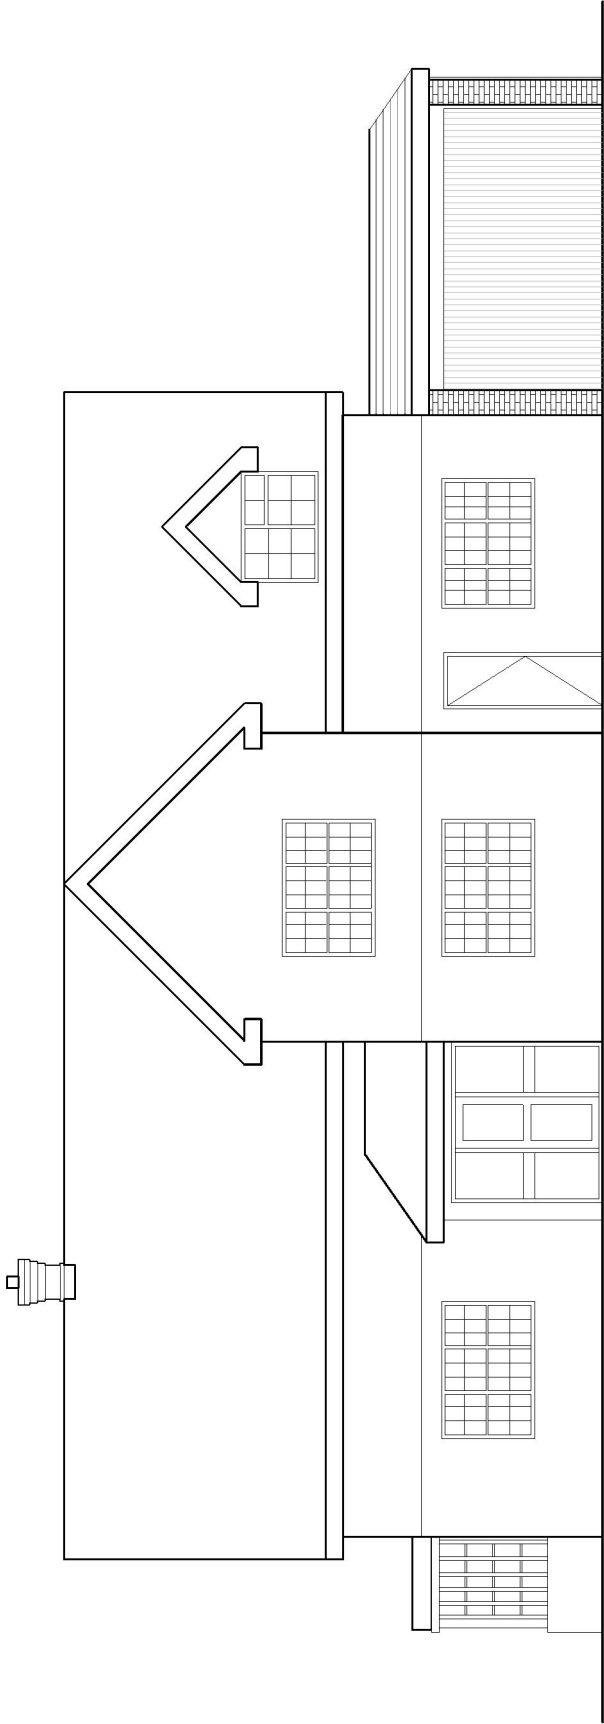

Front Elevation 1:100

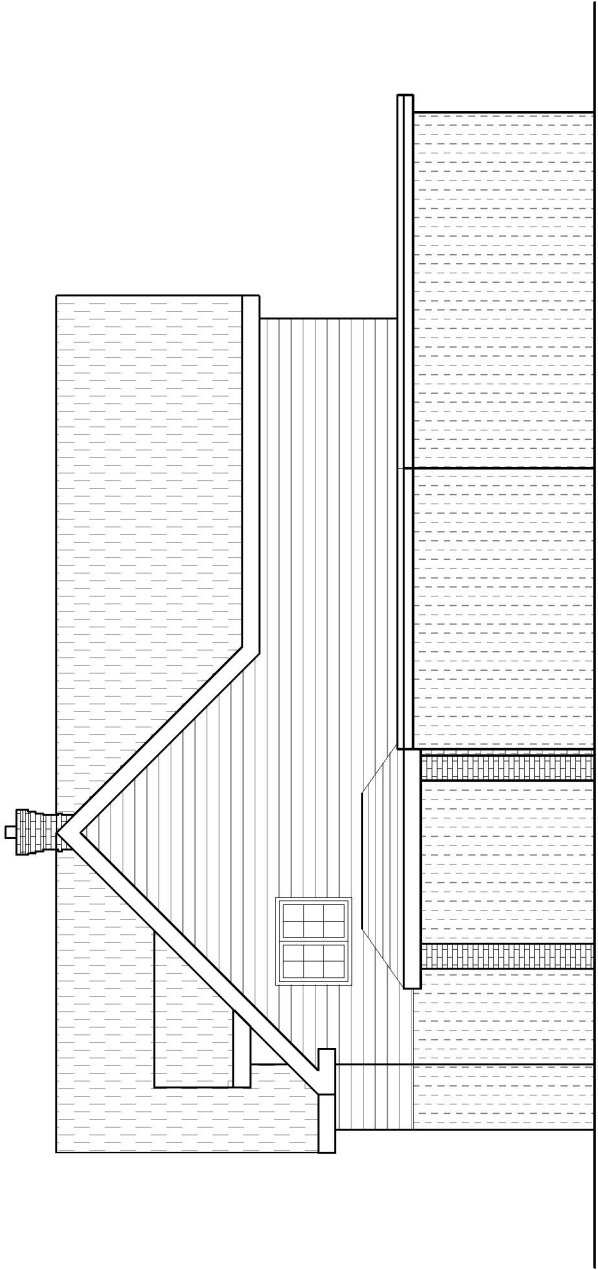

Front Elevation 1:100

SKETCH DRAWING	
rev.	date comment
amendments	
Client	
Site address	
The Slatch, 50 Hickmans Lane, Lindfield	
Job Title	
New Car Port	
Proposed Elevations	
buchan rum 9 SAVILL ROAD LINDFIELD WEST SUSSEX RH162NY E : info@buchanrumarchitects.co.uk T : 01444 239019	
Scale	1:100
Size	A3
Dm By	
Drawing number.	
24_223_PL_302	
Rev.	
00	