



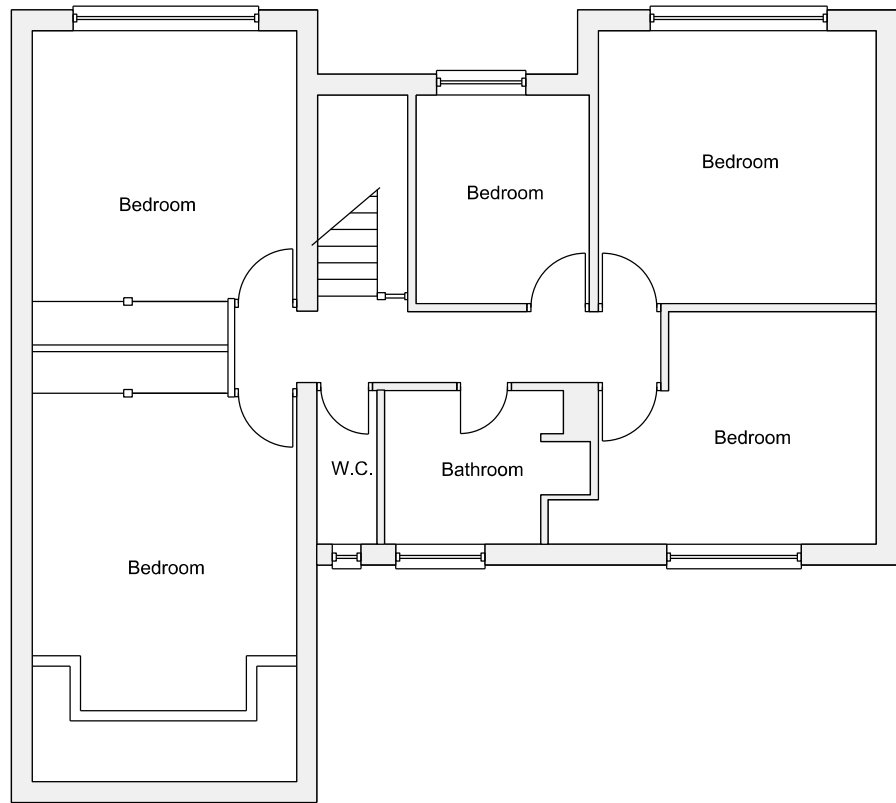


Existing 1st Floor
Scale 1:100

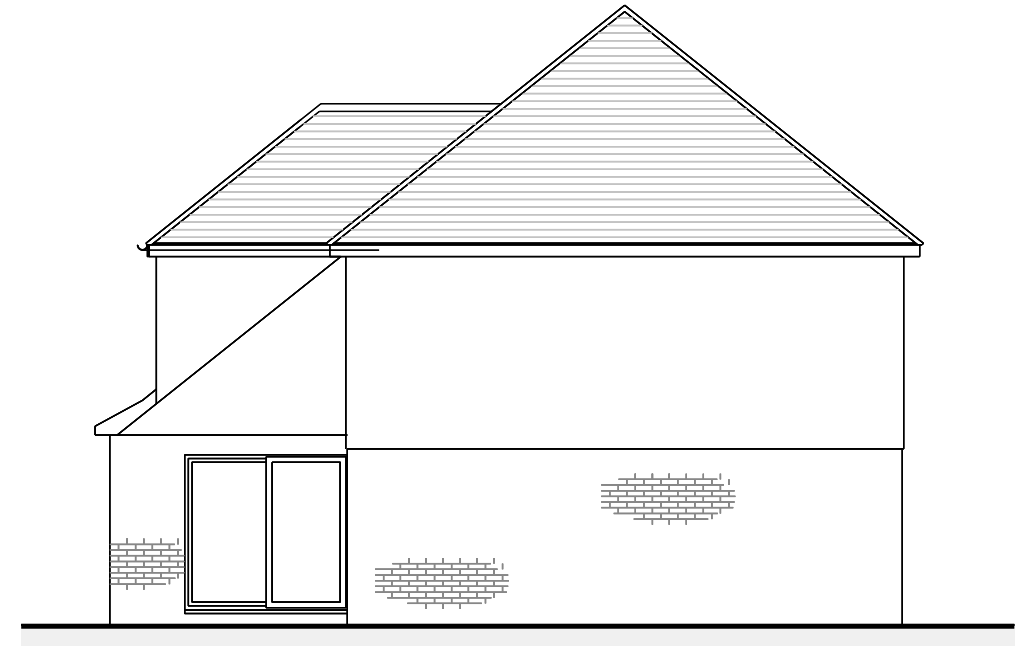

Existing Side Elevation
Scale 1:100



Existing Rear Elevation
Scale 1:100

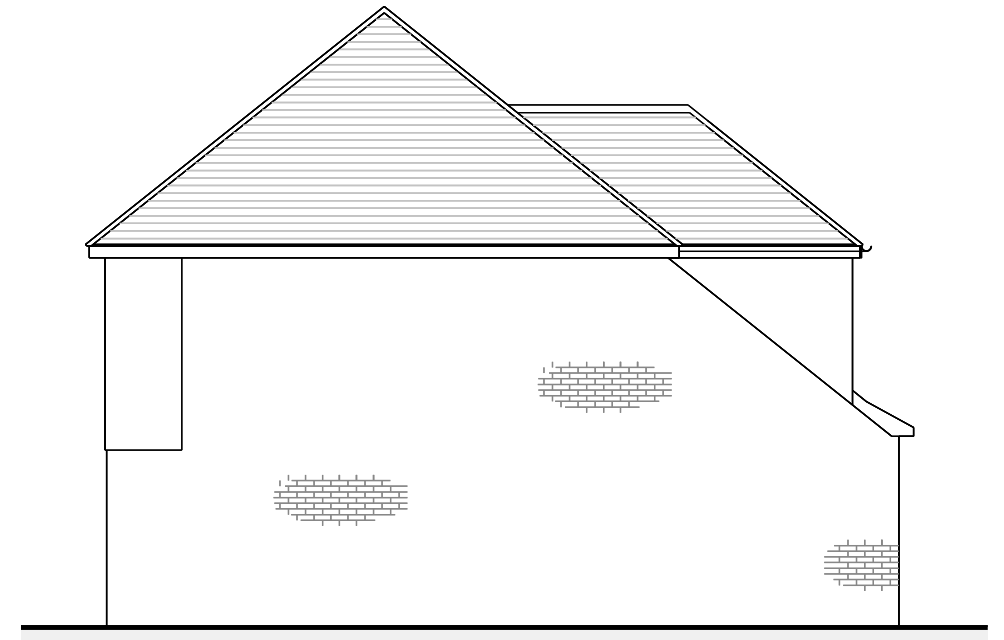

Existing Side Elevation
Scale 1:100



Client Mr & Mrs Upton

Title
26 Blount Avenue,
East Grinstead
West Sussex
RH19 1JQ

Title
Proposed Enlargement of Existing
Rear Dormer at 1st Floor

Existing Plan & Elevations

Drawn By	Size A3	Date 20/03/25
Drawing Number JBD/RH19/1JQ/051		Rev A