


Floor level to be raised to match existing 1st floor level

Opening to be widened for new door

45° line from middle of neighbours 1st floor window

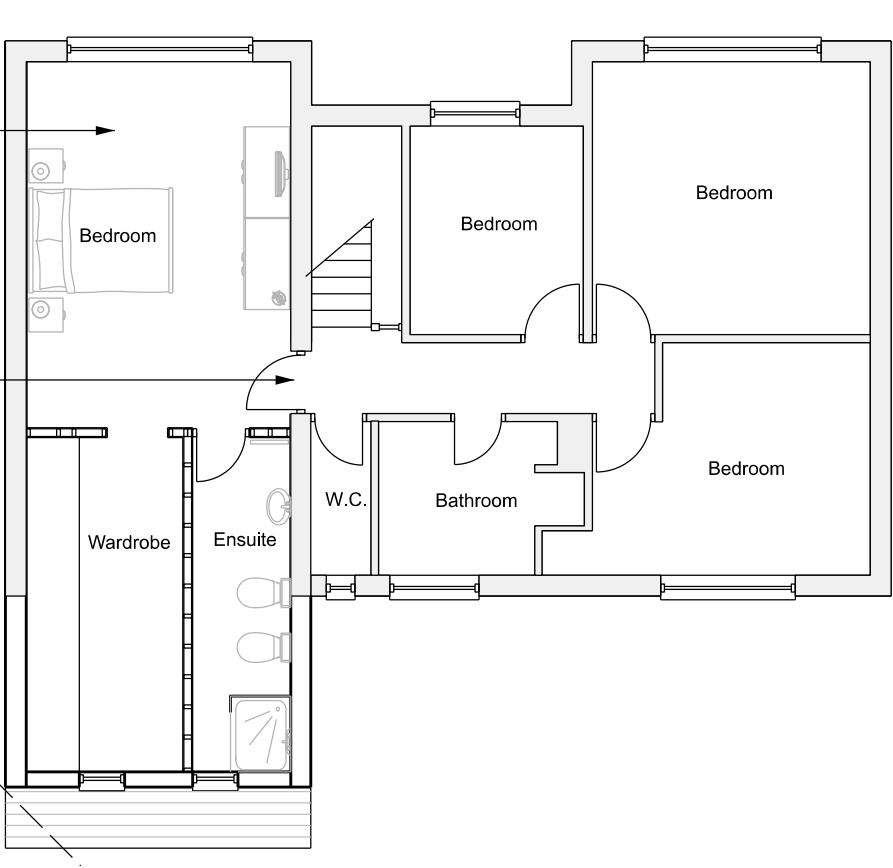

Proposed 1st Floor

Scale 1:100

Boundary line

Tile hung

RWP


RWP



Proposed Rear Elevation


Scale 1:100

Side elevation to be rendered to match existing 1st floor render

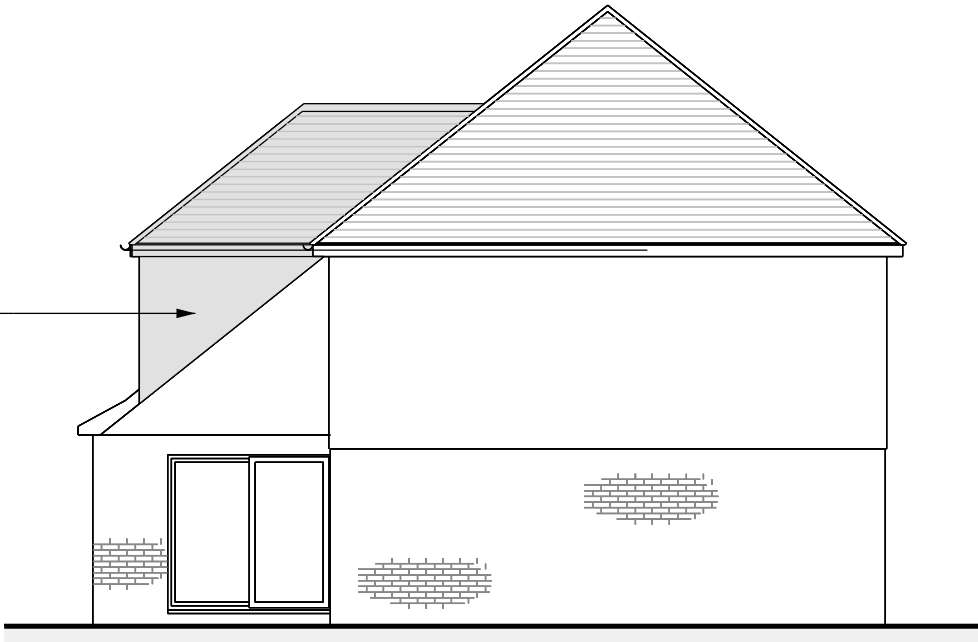

Proposed Side Elevation

Scale 1:100

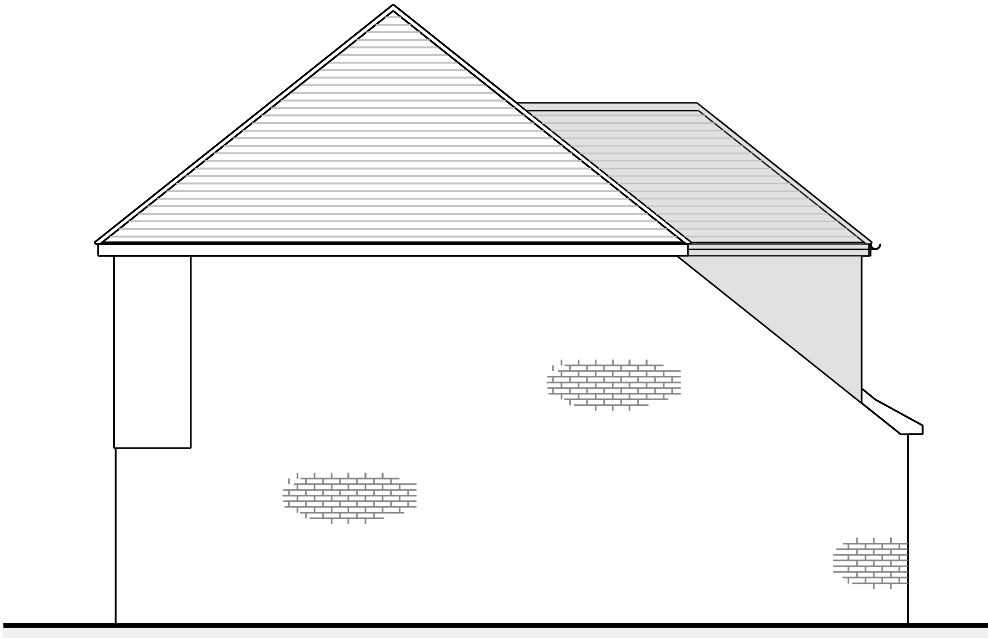

Proposed Side Elevation

Scale 1:100

0m 1m 2m 5m

Client **Mr & Mrs Upton**

Title
**26 Blount Avenue,
East Grinstead
West Sussex
RH19 1JQ**

Title
**Proposed Enlargement of Existing
Rear Dormer at 1st Floor**

Proposed Plan & Elevations

Drawn By

Size

A3

Date

20/03/25

Drawing Number

JBD/RH19/1JQ/052

Rev

A