




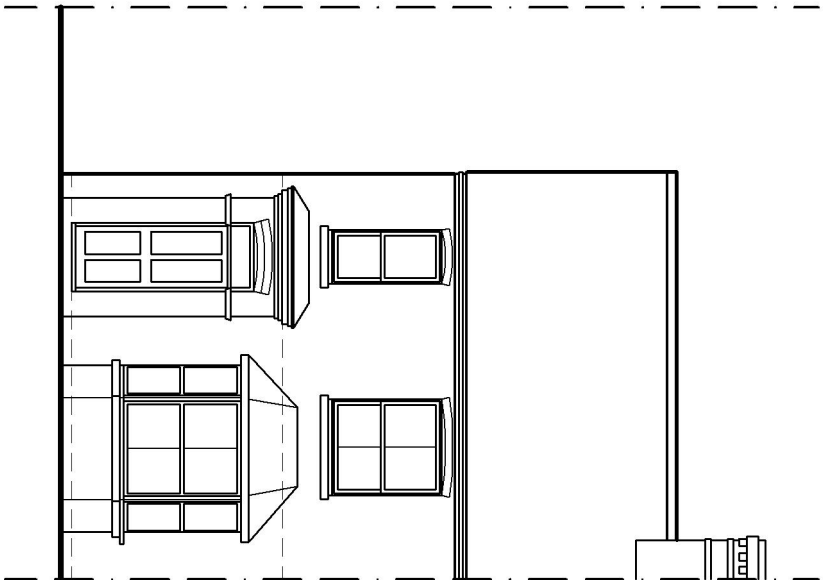


East Elevation
As Existing
1:100

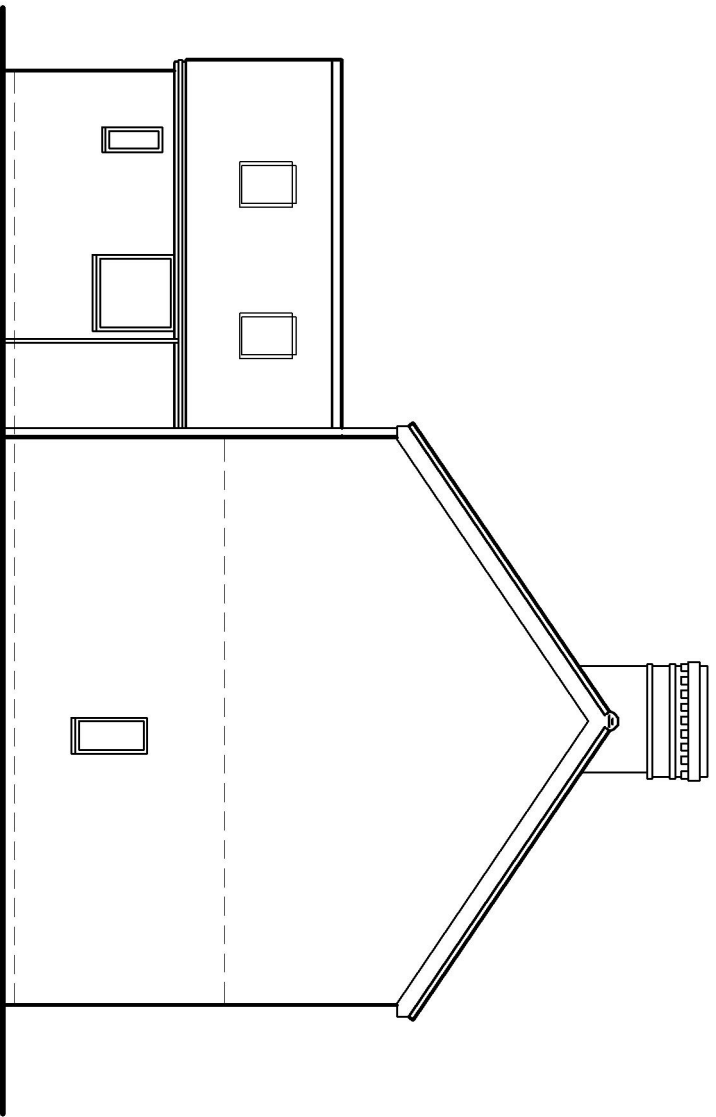


South Elevation
As Existing
1:100

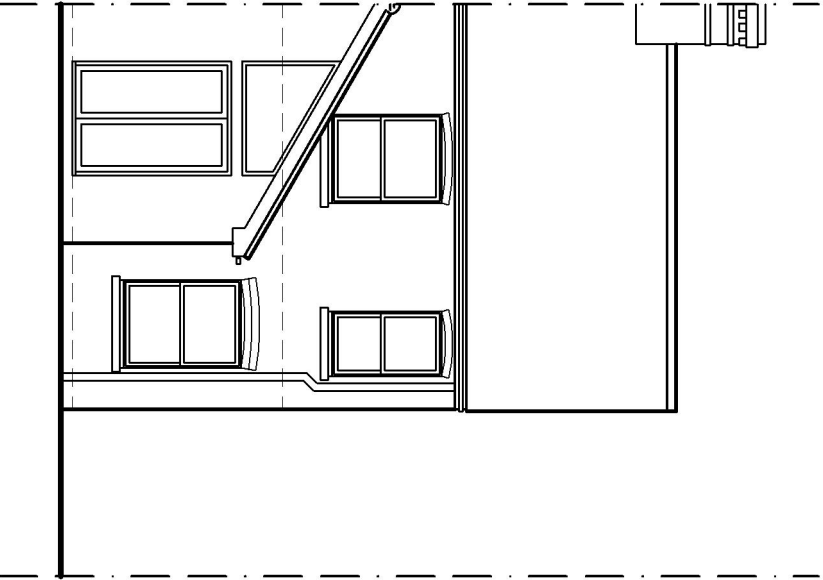

West Elevation
As Existing
1:100

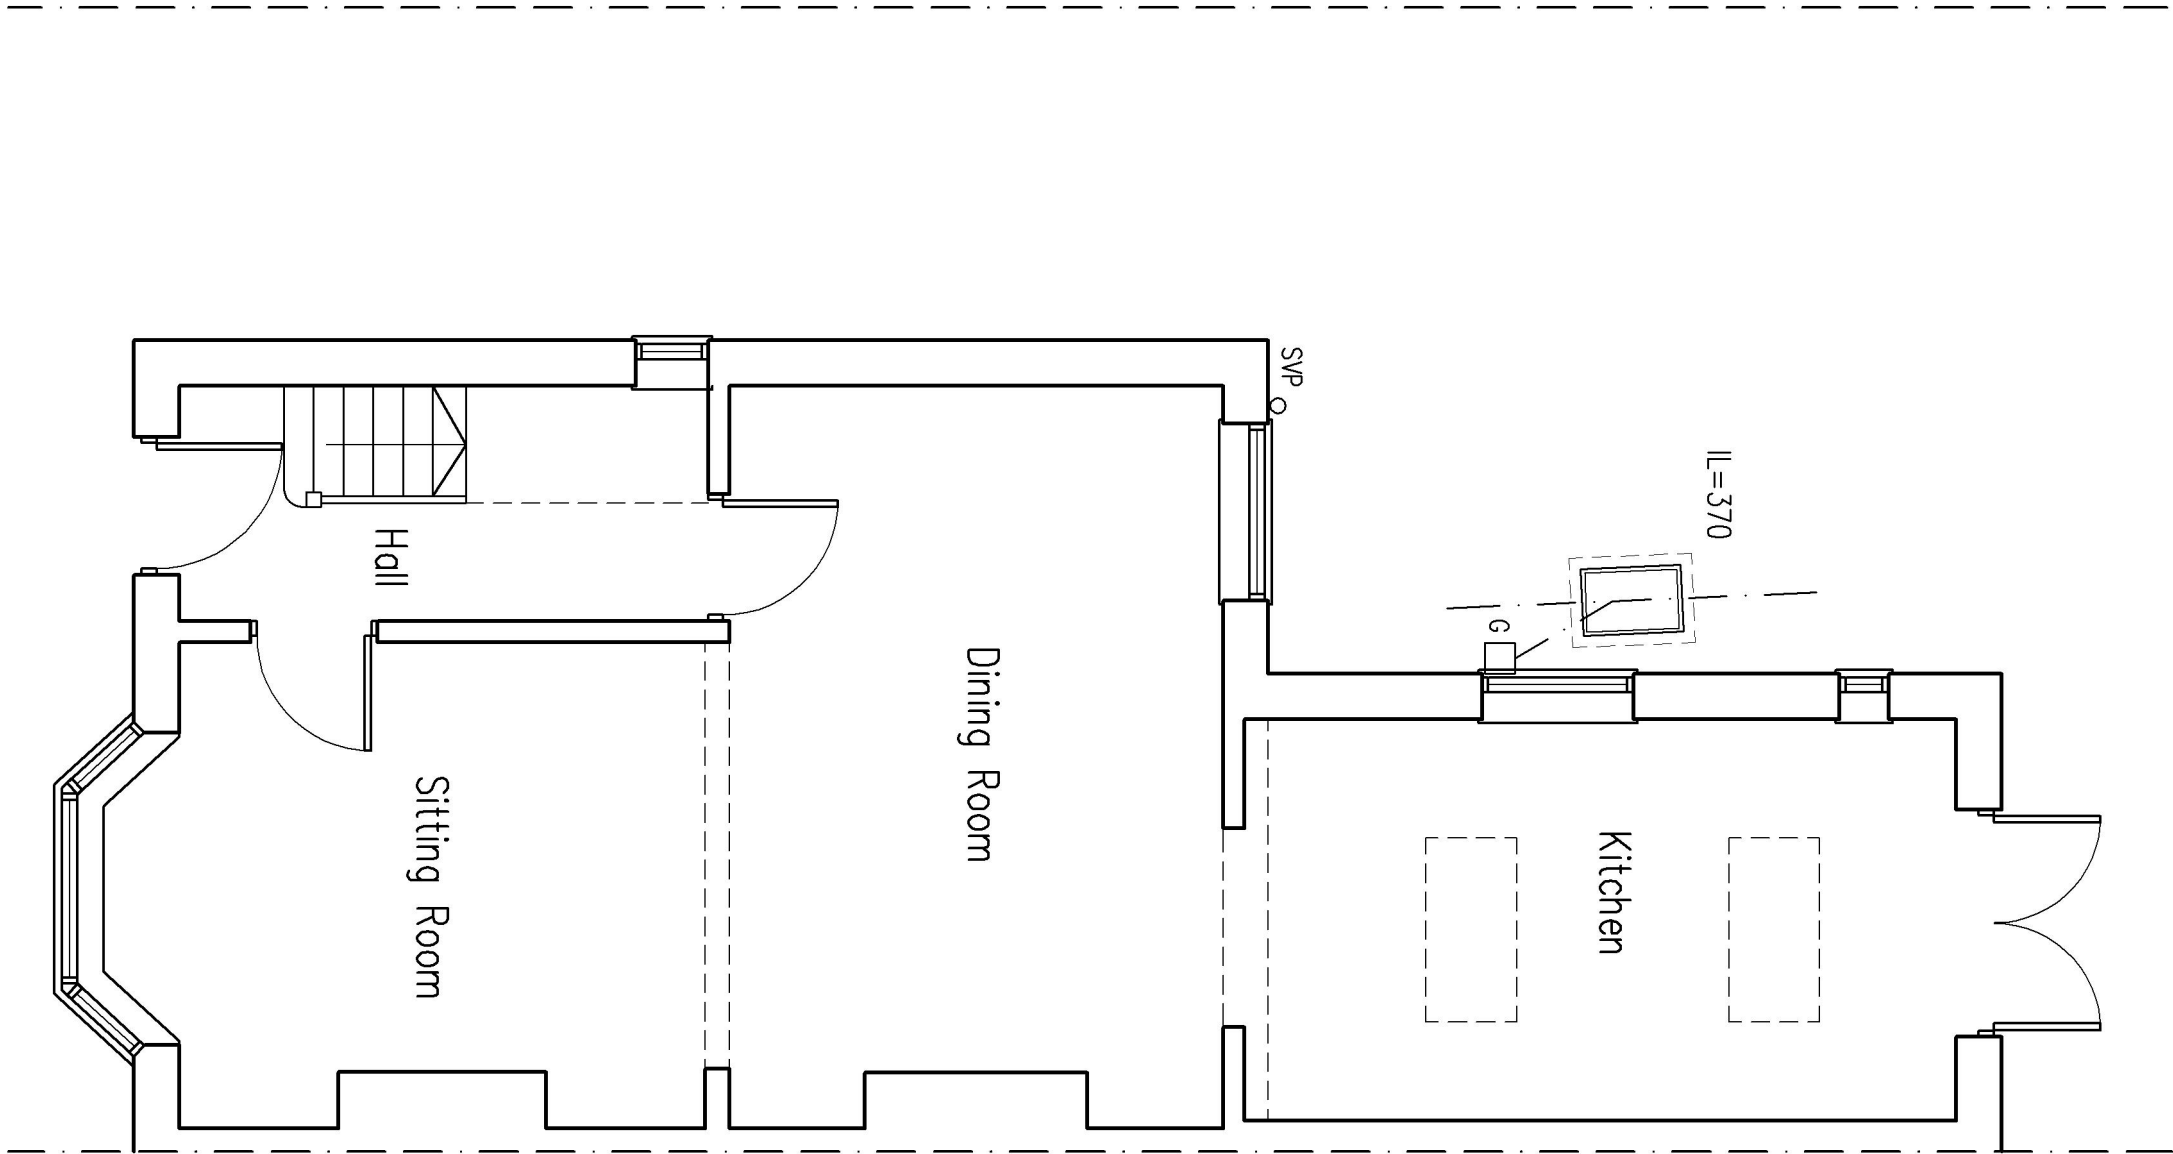


Ground Floor Plan
As Existing
1:50

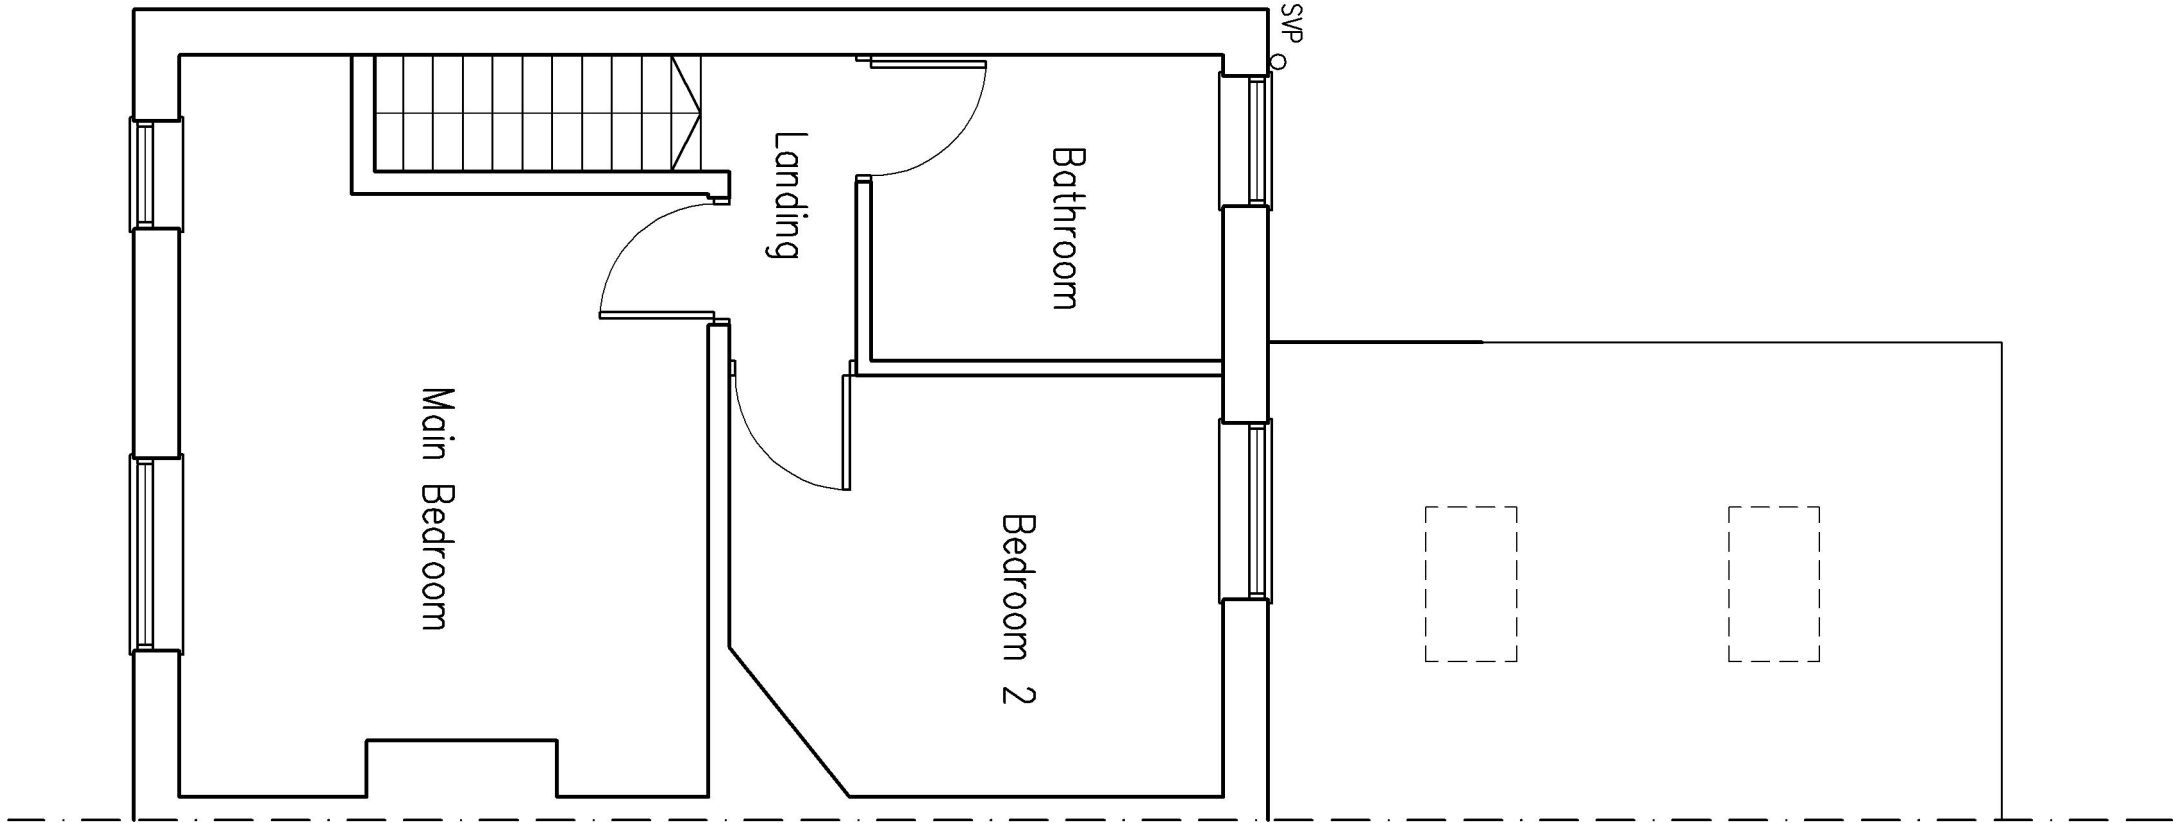




First Floor Plan
As Existing
1:50



Location Plan
1:1250

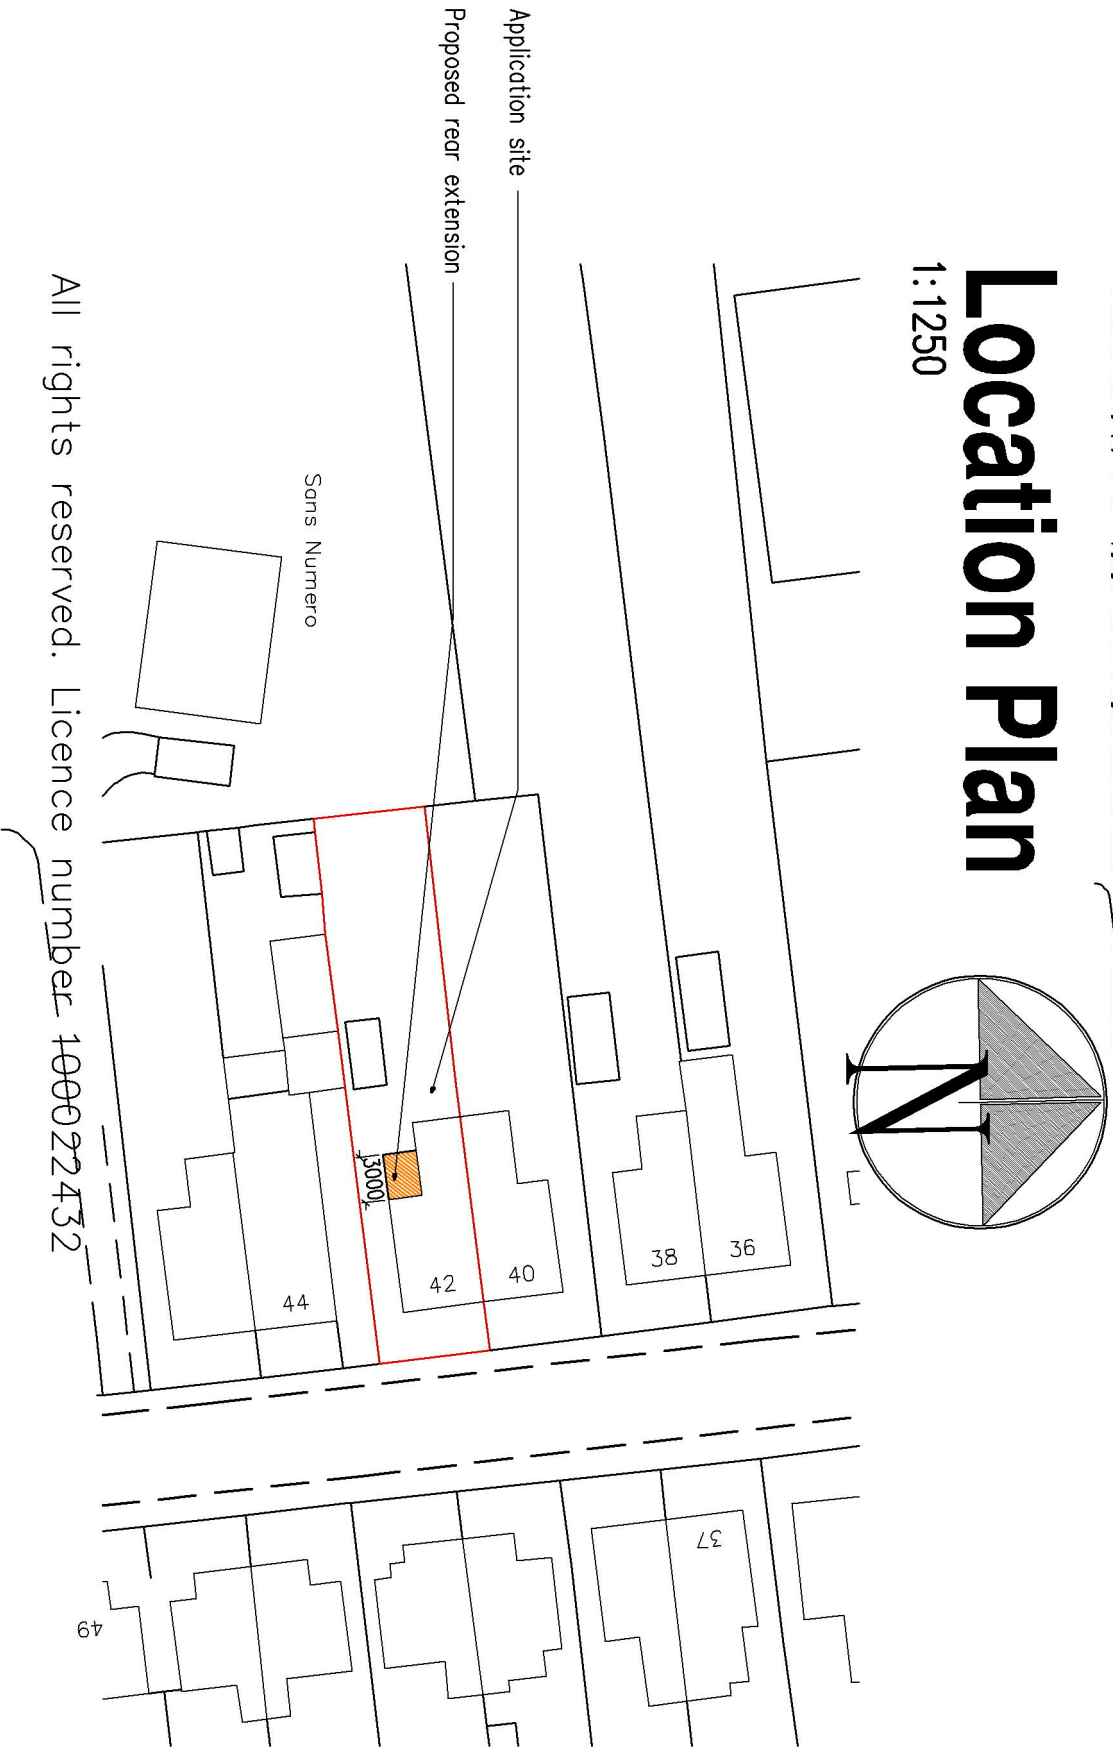

Block Plan
1:500

  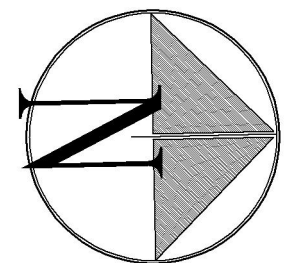

Project:
Conversion of Roof Space
& Rear Extension at:
42 Gower Road
Haywards Heath

Drawing title:
Floor Plans & Elevations
as Existing
Block & Location Plans

Client:
Mr & Mrs Ball

Copyright of:
Clive Voller Associates
Chartered Building Surveyors
15 Station Road
Burgess Hill
West Sussex
RH15 9DE
Tel: 01444 871010
Fax: 01444 870099
Web: www.clivevoller.com



Scale:
1:50, 1:100, 1:500, 1:1250 @ A1

Date:
March 2025

Drawn:

Dwg No. 01

Rev'n