




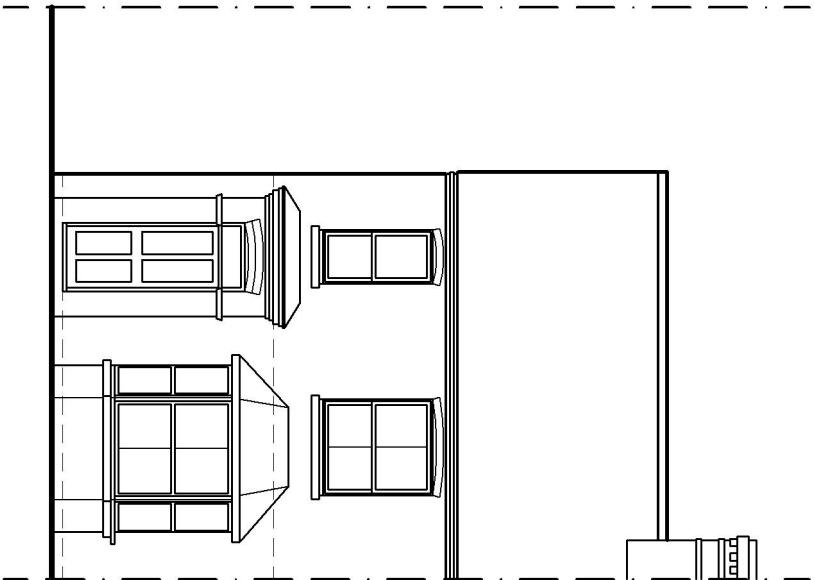


East Elevation
As Proposed
1:100

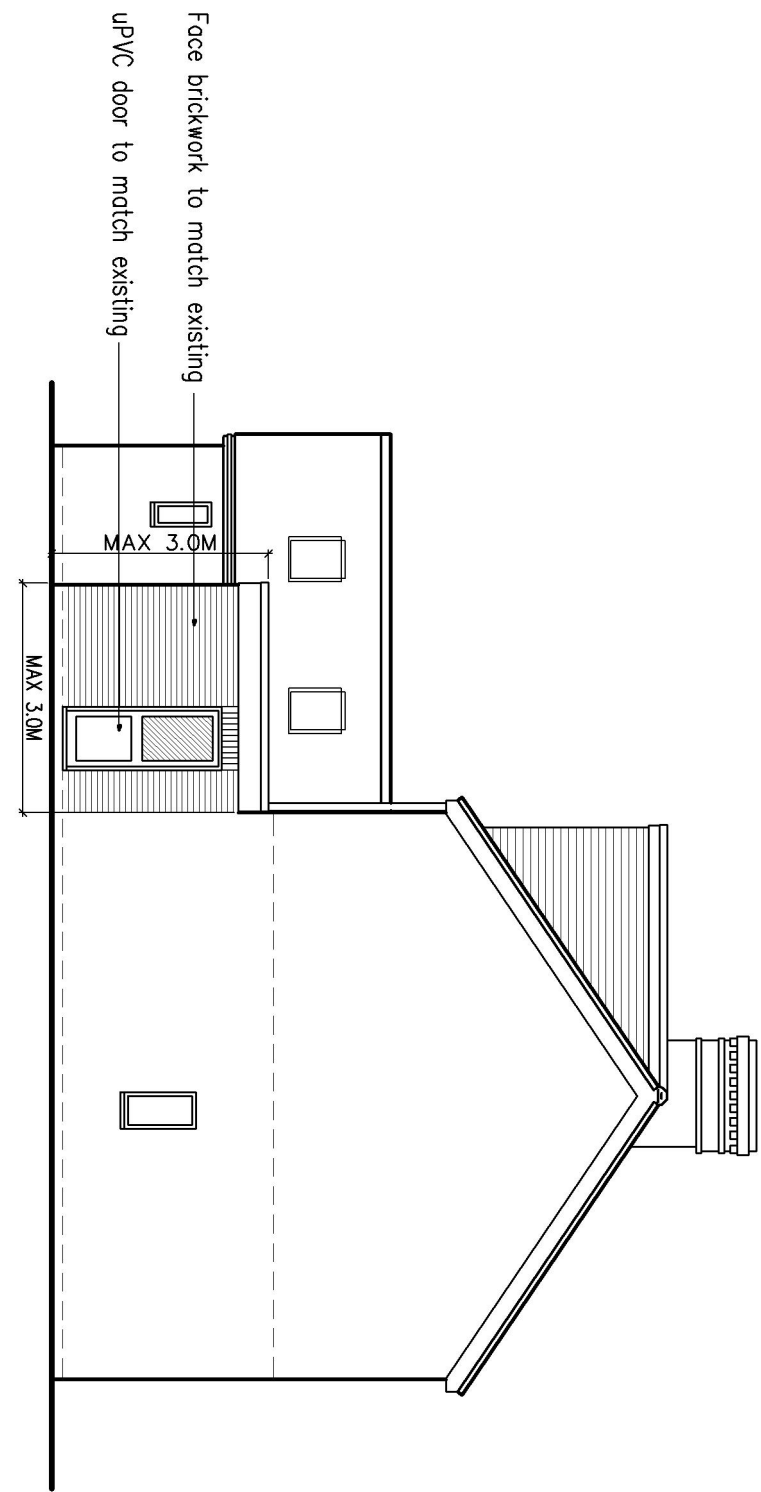


South Elevation
As Proposed
1:100

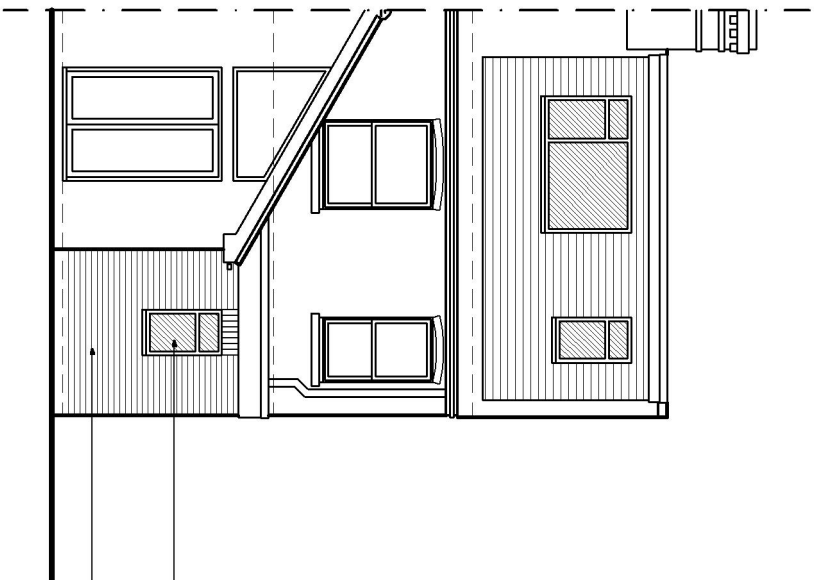


West Elevation
As Proposed
1:100

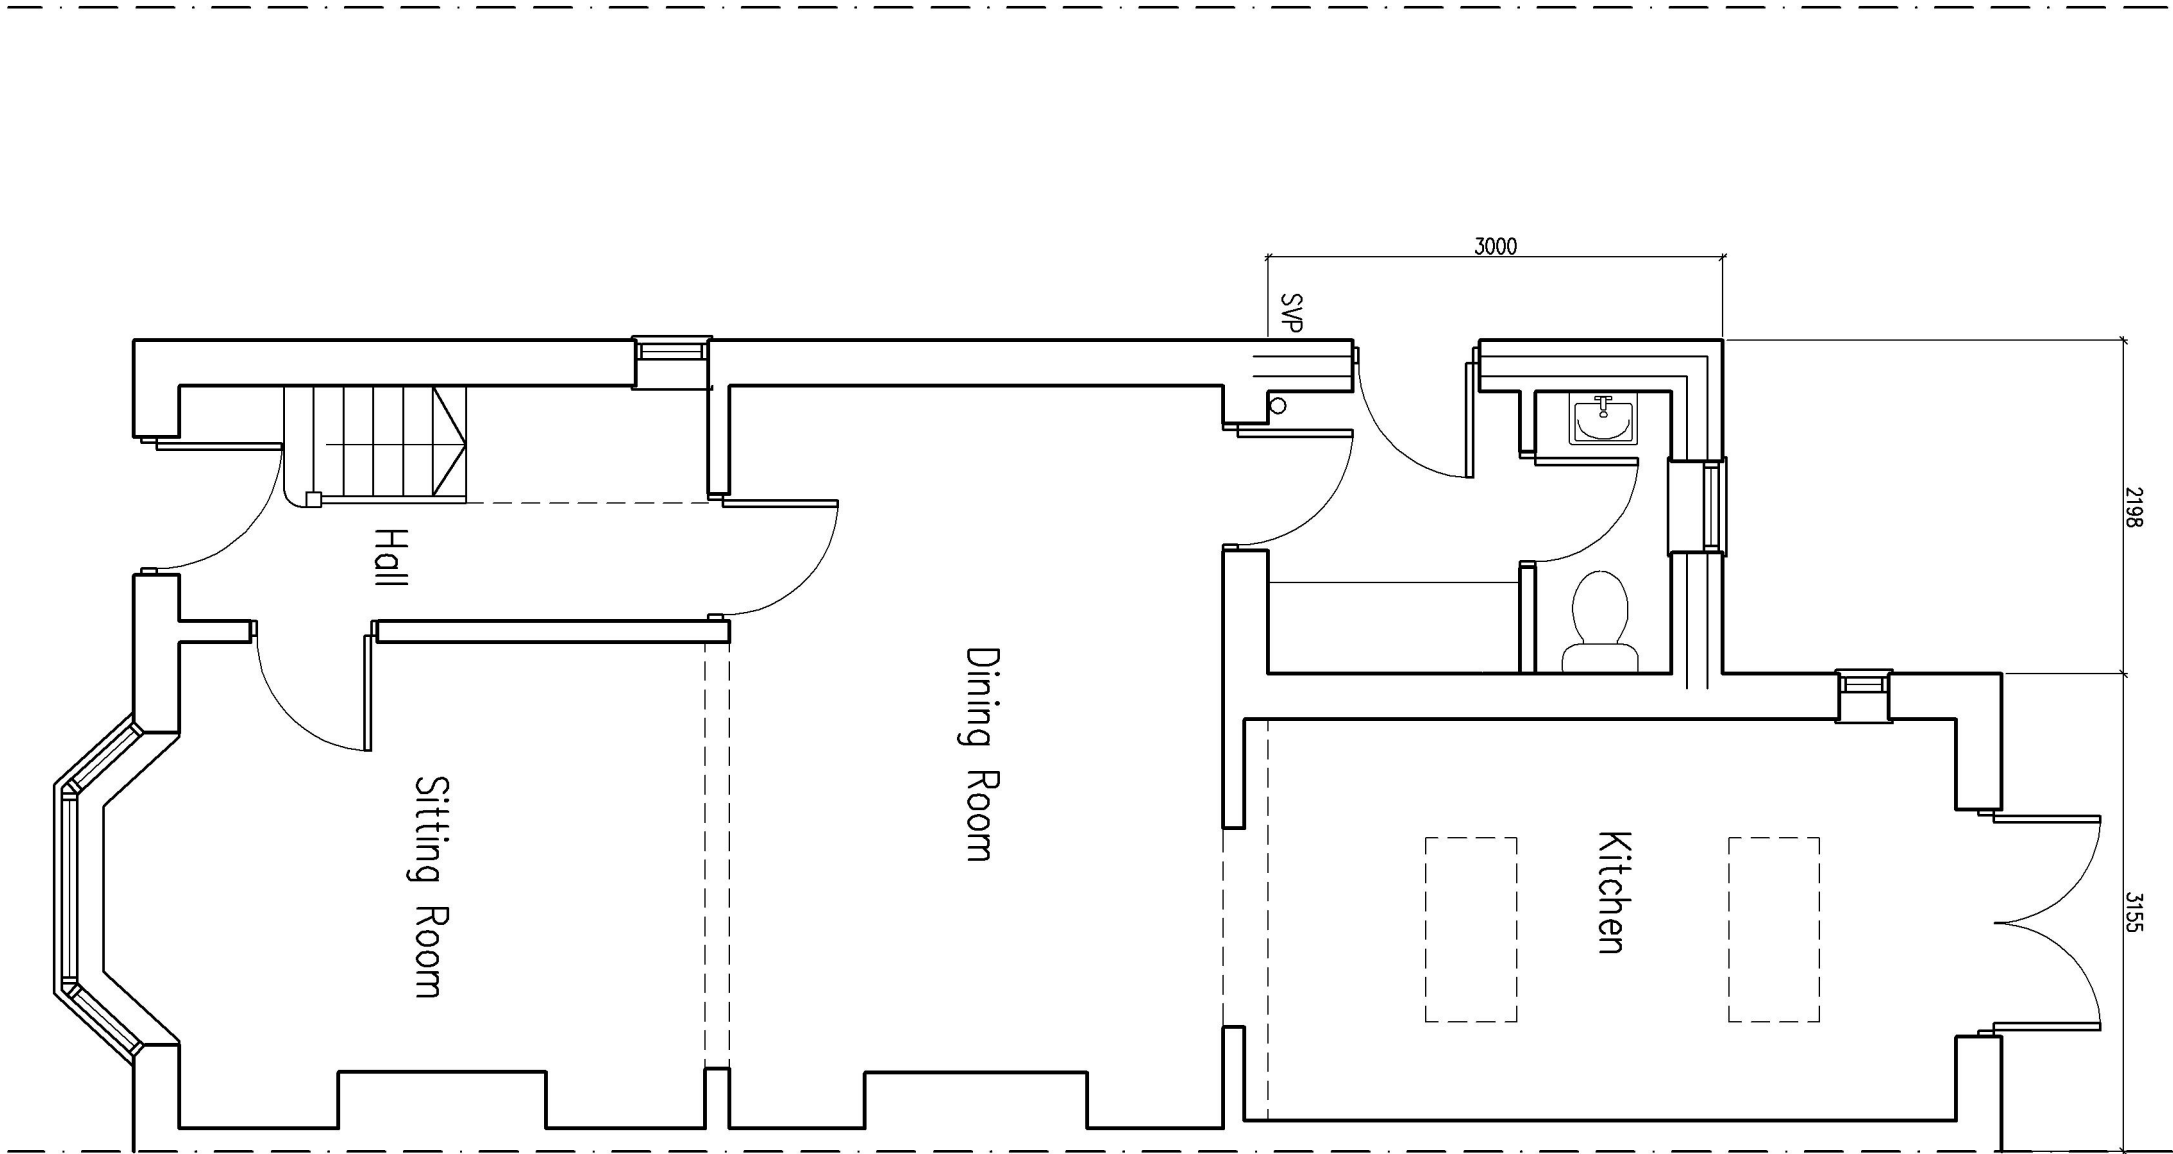

Ground Floor Plan
As Proposed
1:50

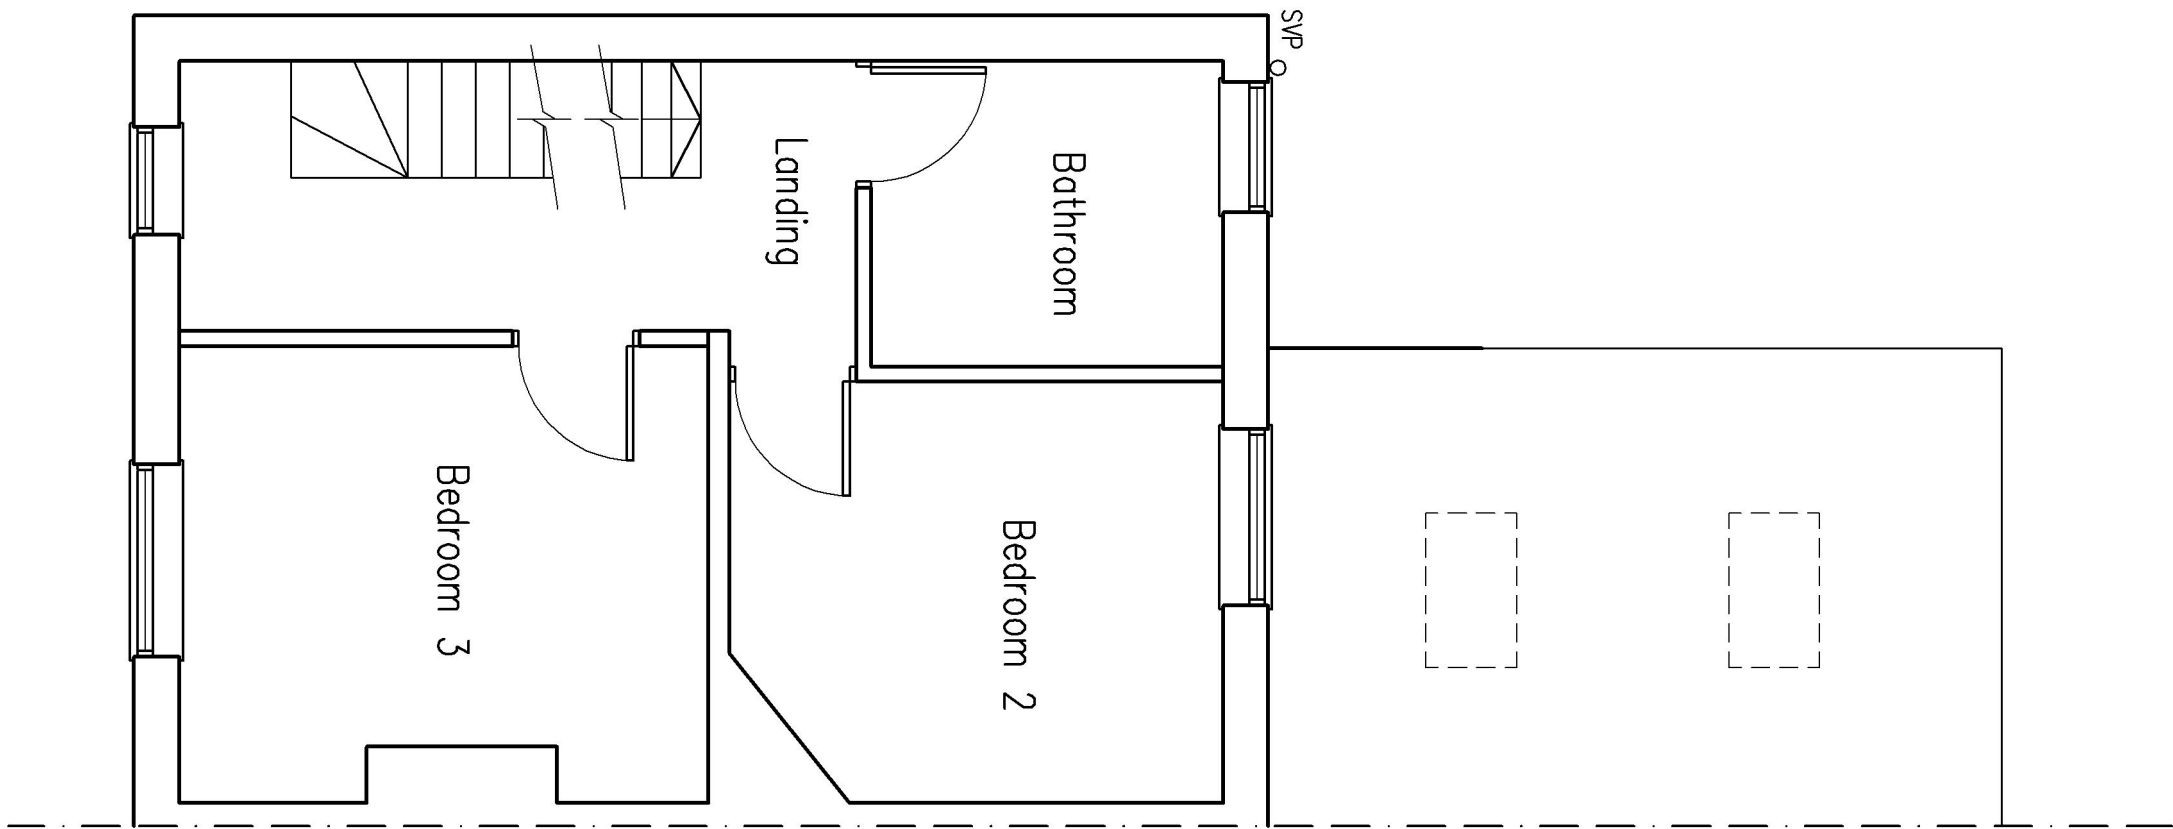

First Floor Plan
As Proposed
1:50

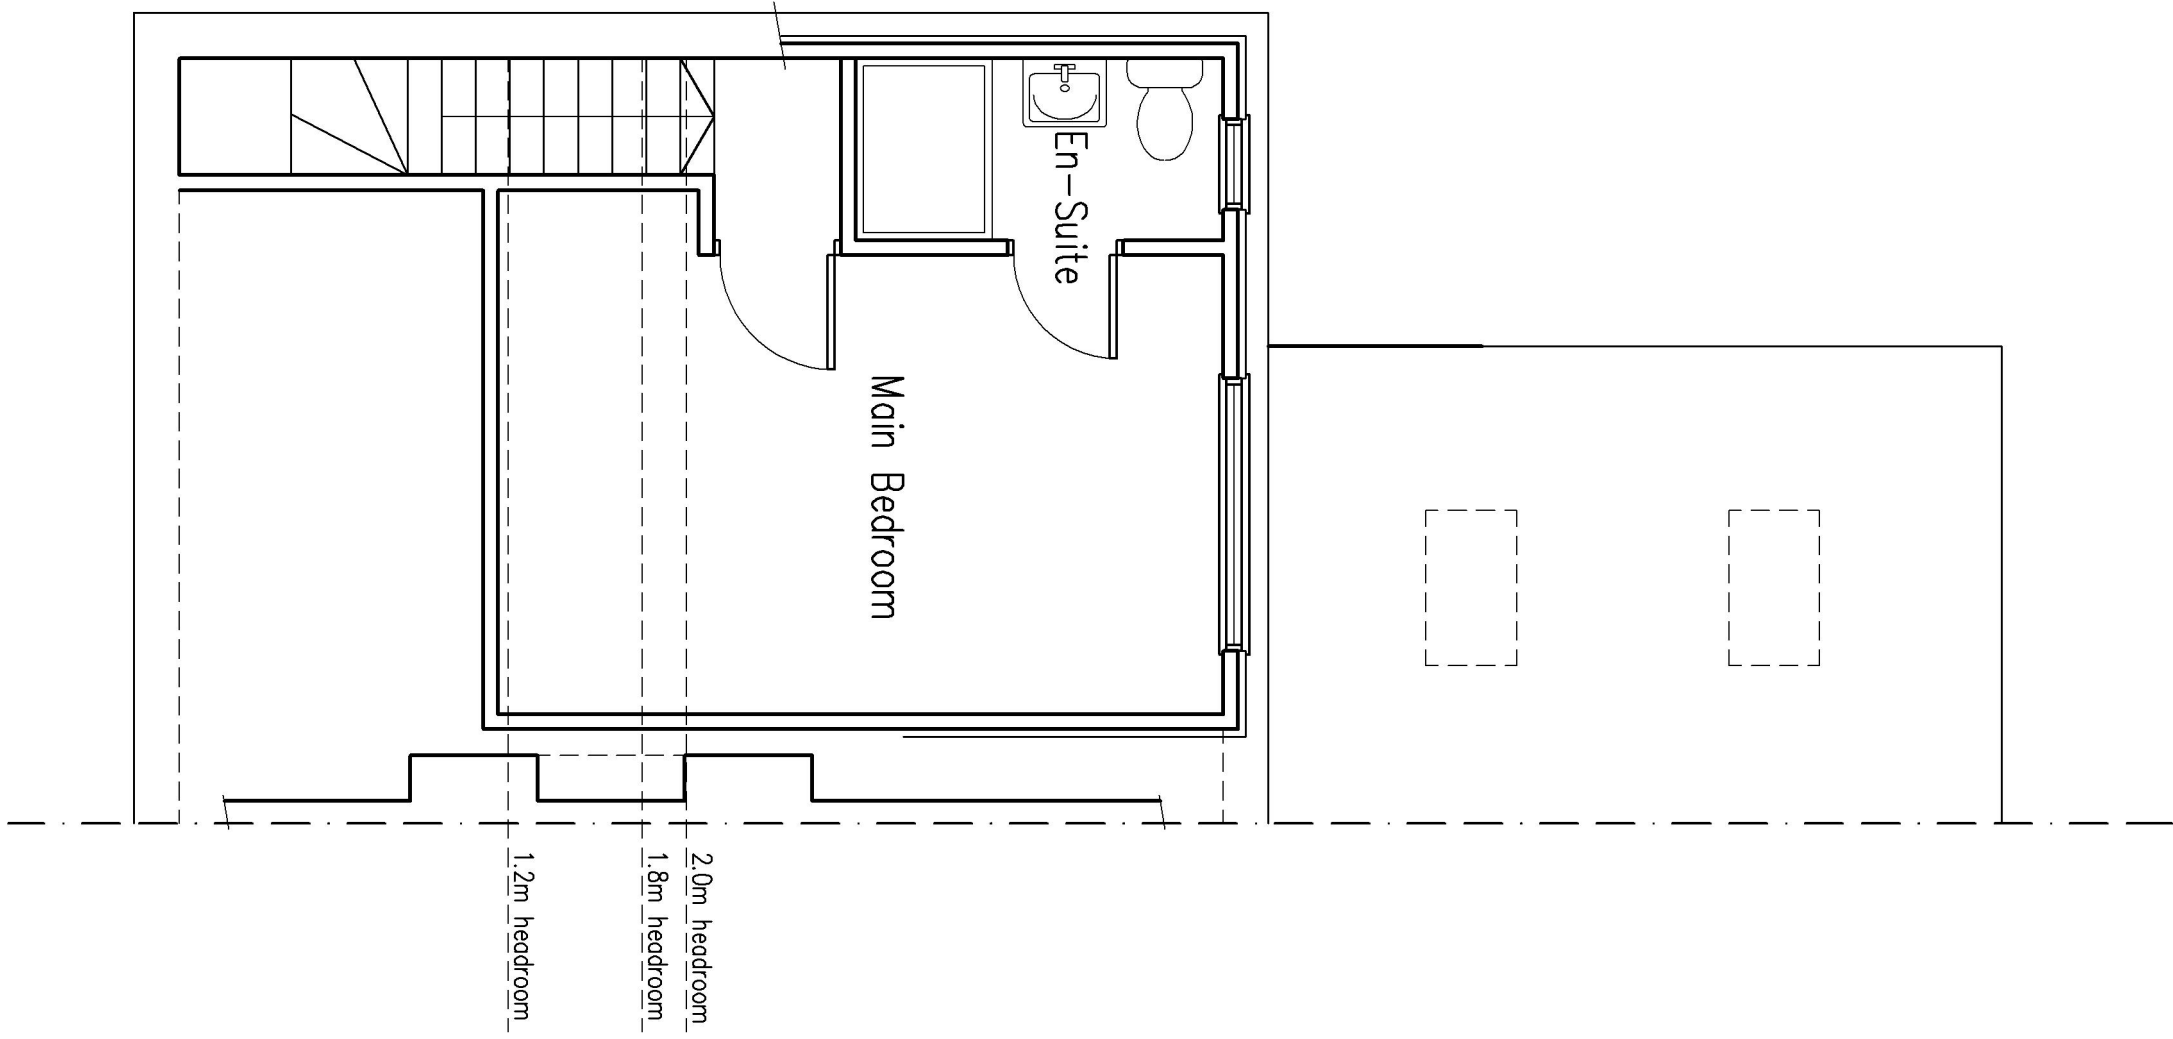

Second Floor Plan
As Proposed
1:50

Project:
Conversion of Roof Space
& Rear Extension at:
42 Gower Road
Hoywards Heath

Drawing title:
Floor Plans & Elevations
as Proposed

Client:
Mr & Mrs Bell

Copyright of:
Clive Voller Associates
Chartered Building Surveyors
15 Station Road
Burgess Hill
West Sussex
RH15 9DE
Tel: 01444 871010
Fax: 01444 870099
Web: www.clivevoller.com



Scale:
1:50, 1:100 @ A1

Date:
March 2025

Dwg No. 02

Rev'n

