



Proposed Ground Floor Plan


1:50

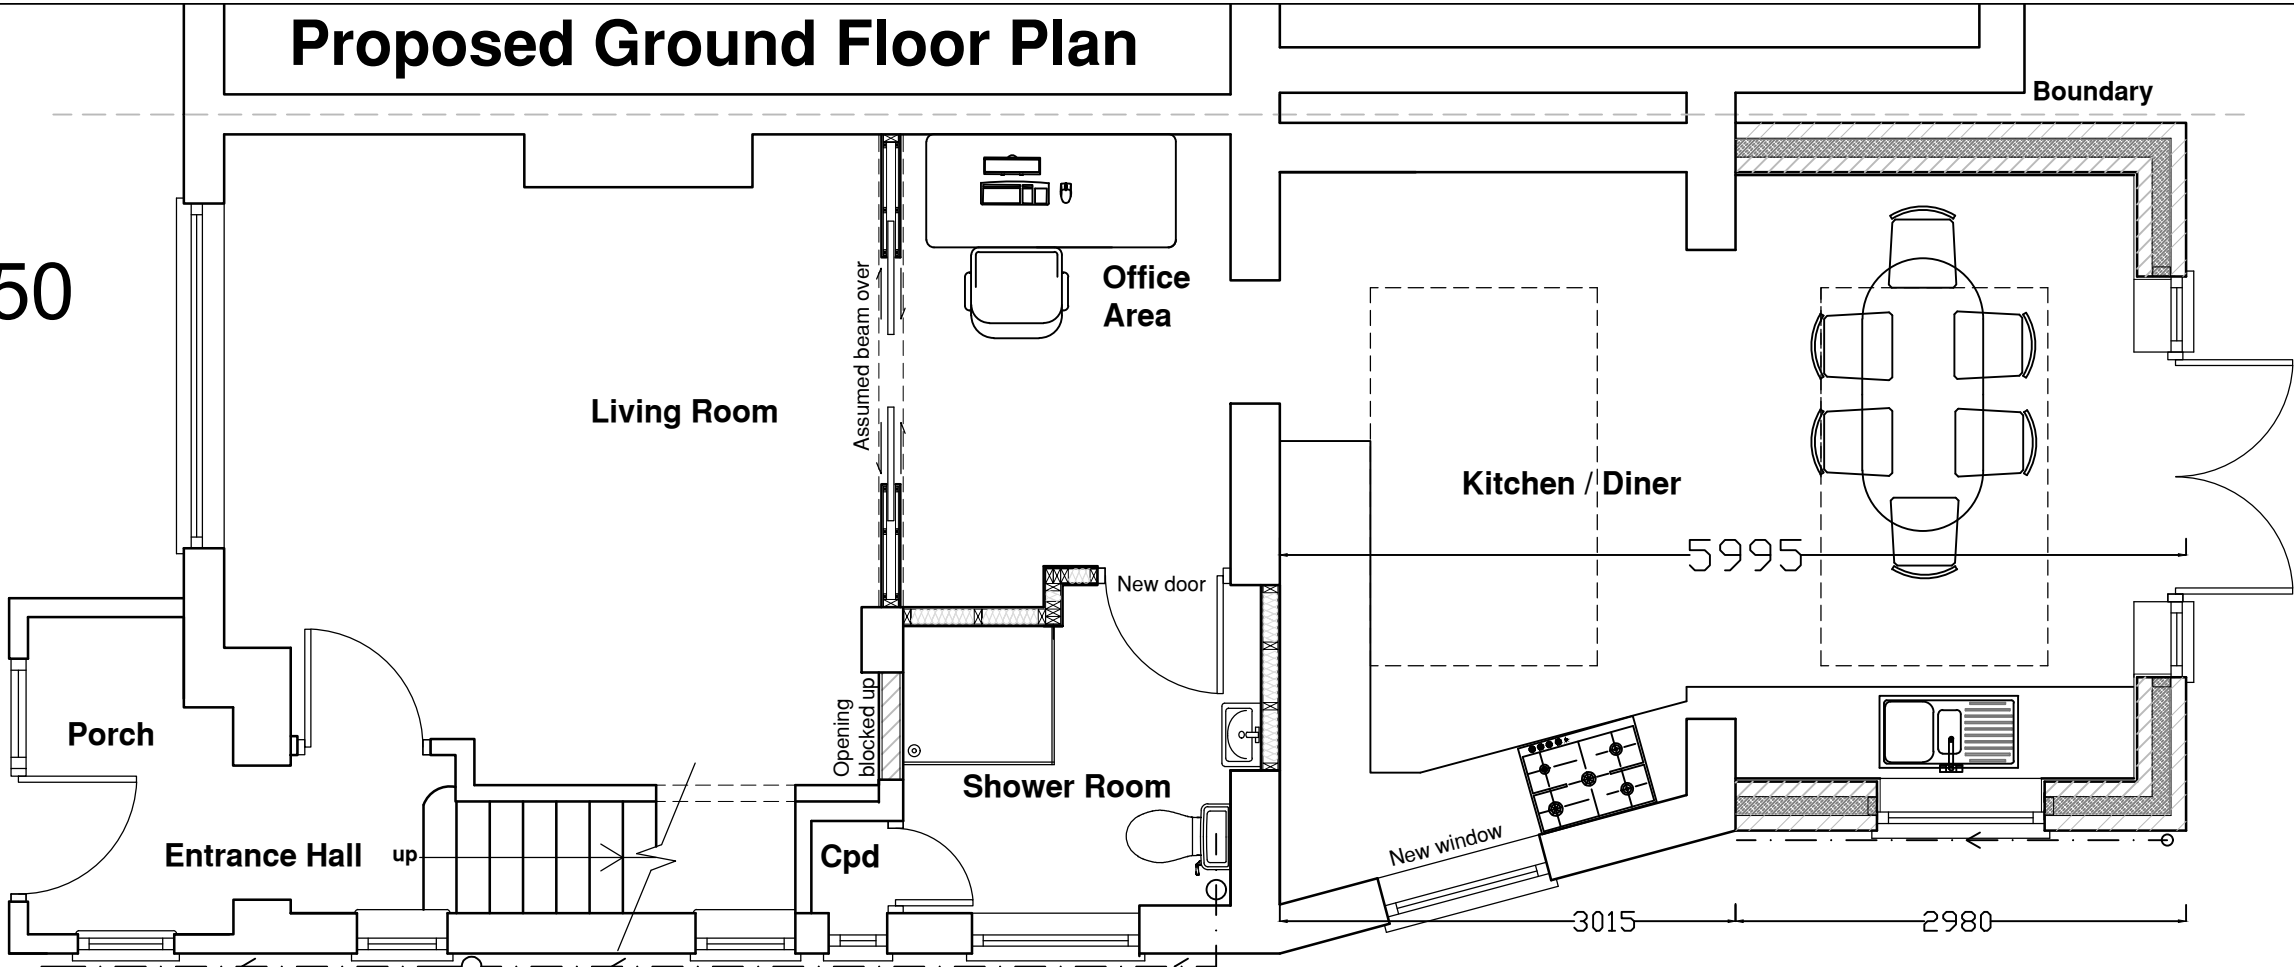

1:100 1:50

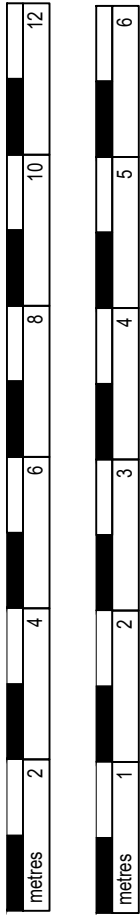

1:100

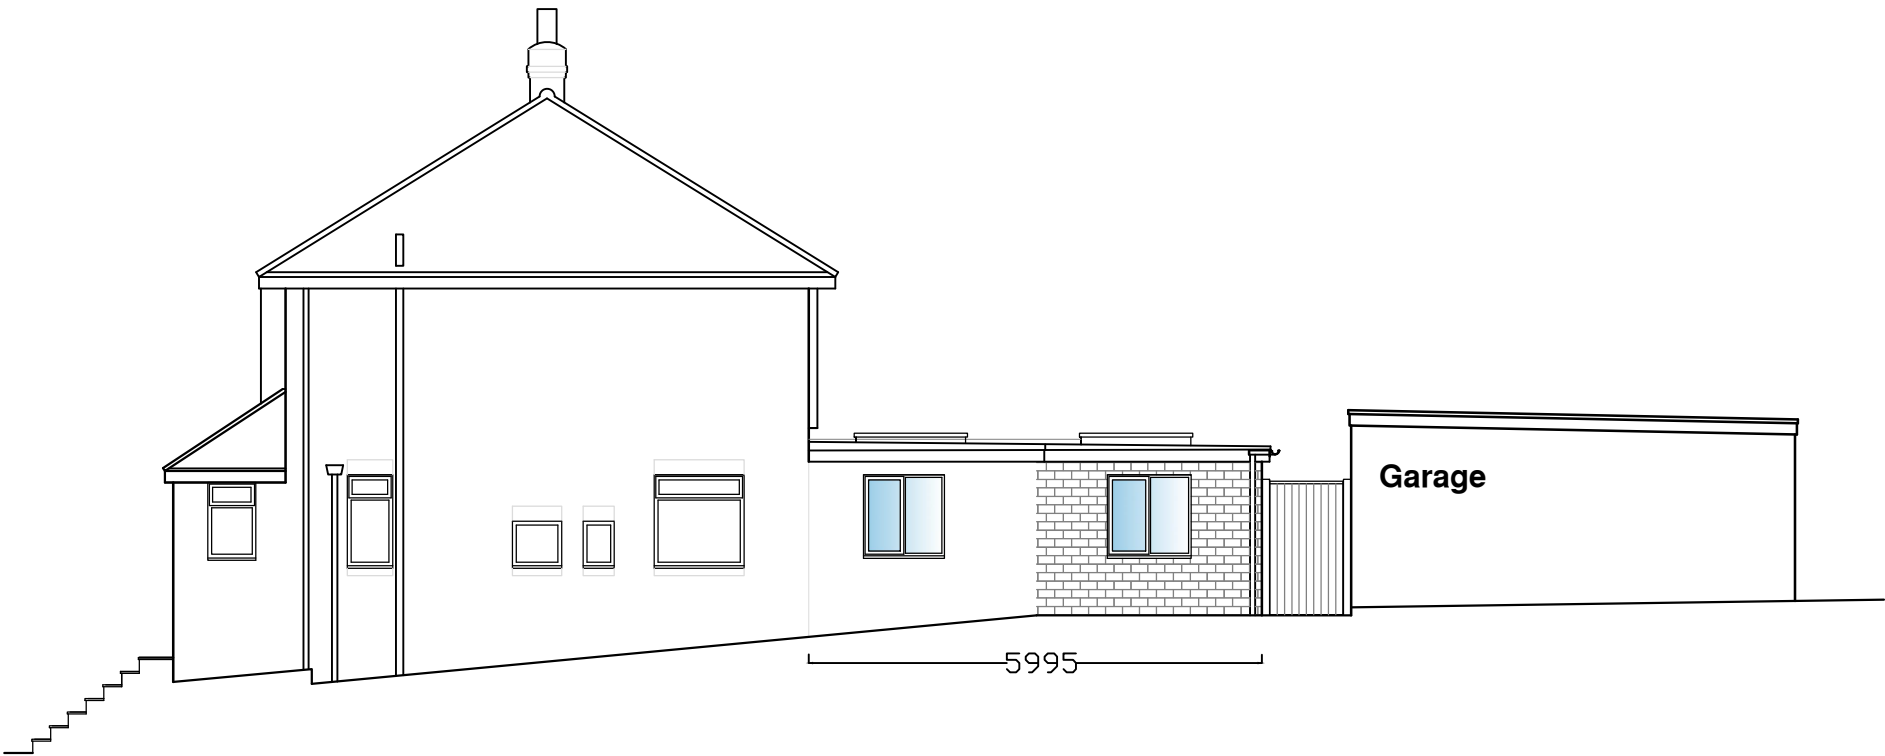

Proposed Right Side Elevation



Hamilton House,
87-89 Bell Street,
Reigate, Surrey, RH2 7AN
T: 01737 237 504
E: info@fpcltd.co.uk
W: fpcltd.co.uk

				Property: 39 FOREST VIEW ROAD, EAST GRINSTEAD, WEST SUSSEX, RH19 4AW	PROPOSED PLANS AND ELEVATIONS - DIMENSIONS		
				Client: Mr & Ms Burden			
				Scale: 1:50 & 1:100	Date: 03.07.2026	Drawn by: AGM	Drawing number: 26007-020
							Revision:

Revision: Description: Date: Drawn by: