



Front Elevation
As Proposed




Side Elevation
As Proposed

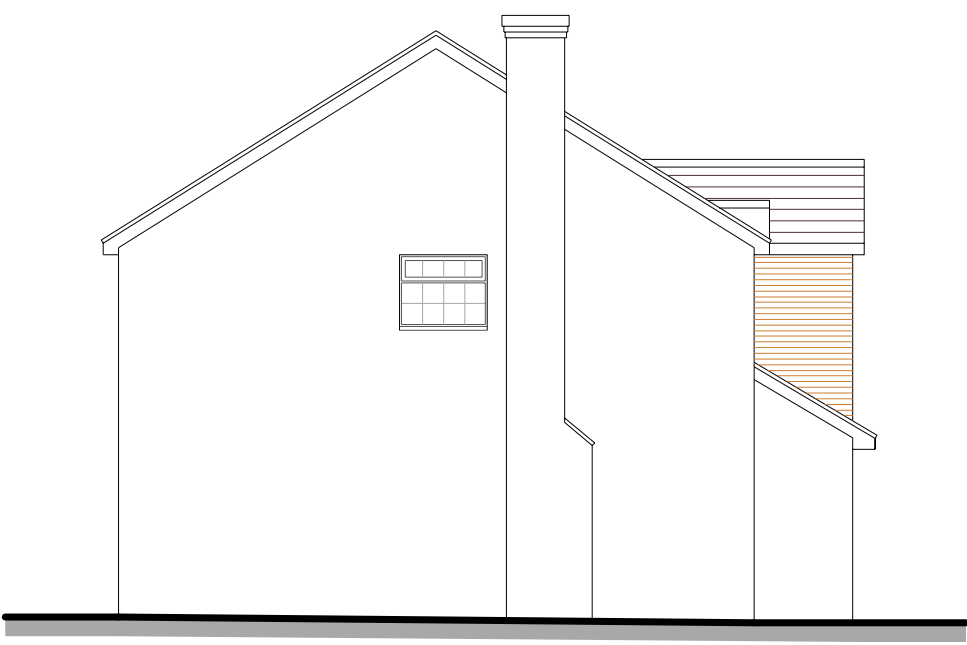


Rear Elevation
As Proposed

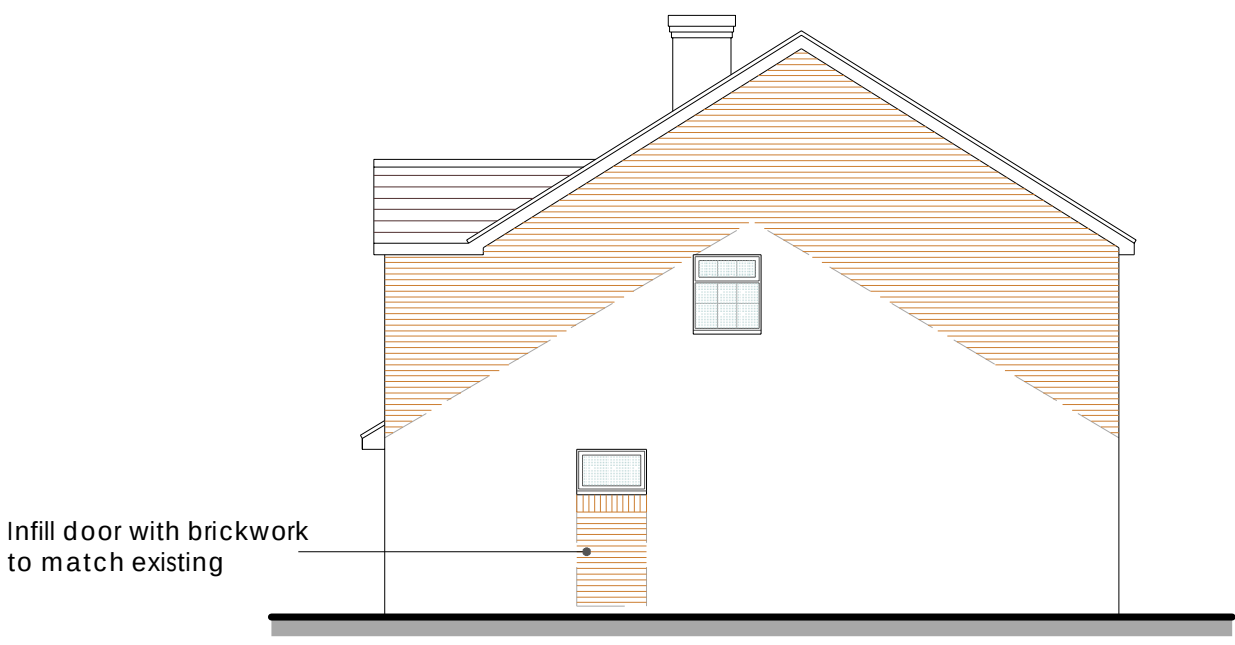



Side Elevation
As Proposed

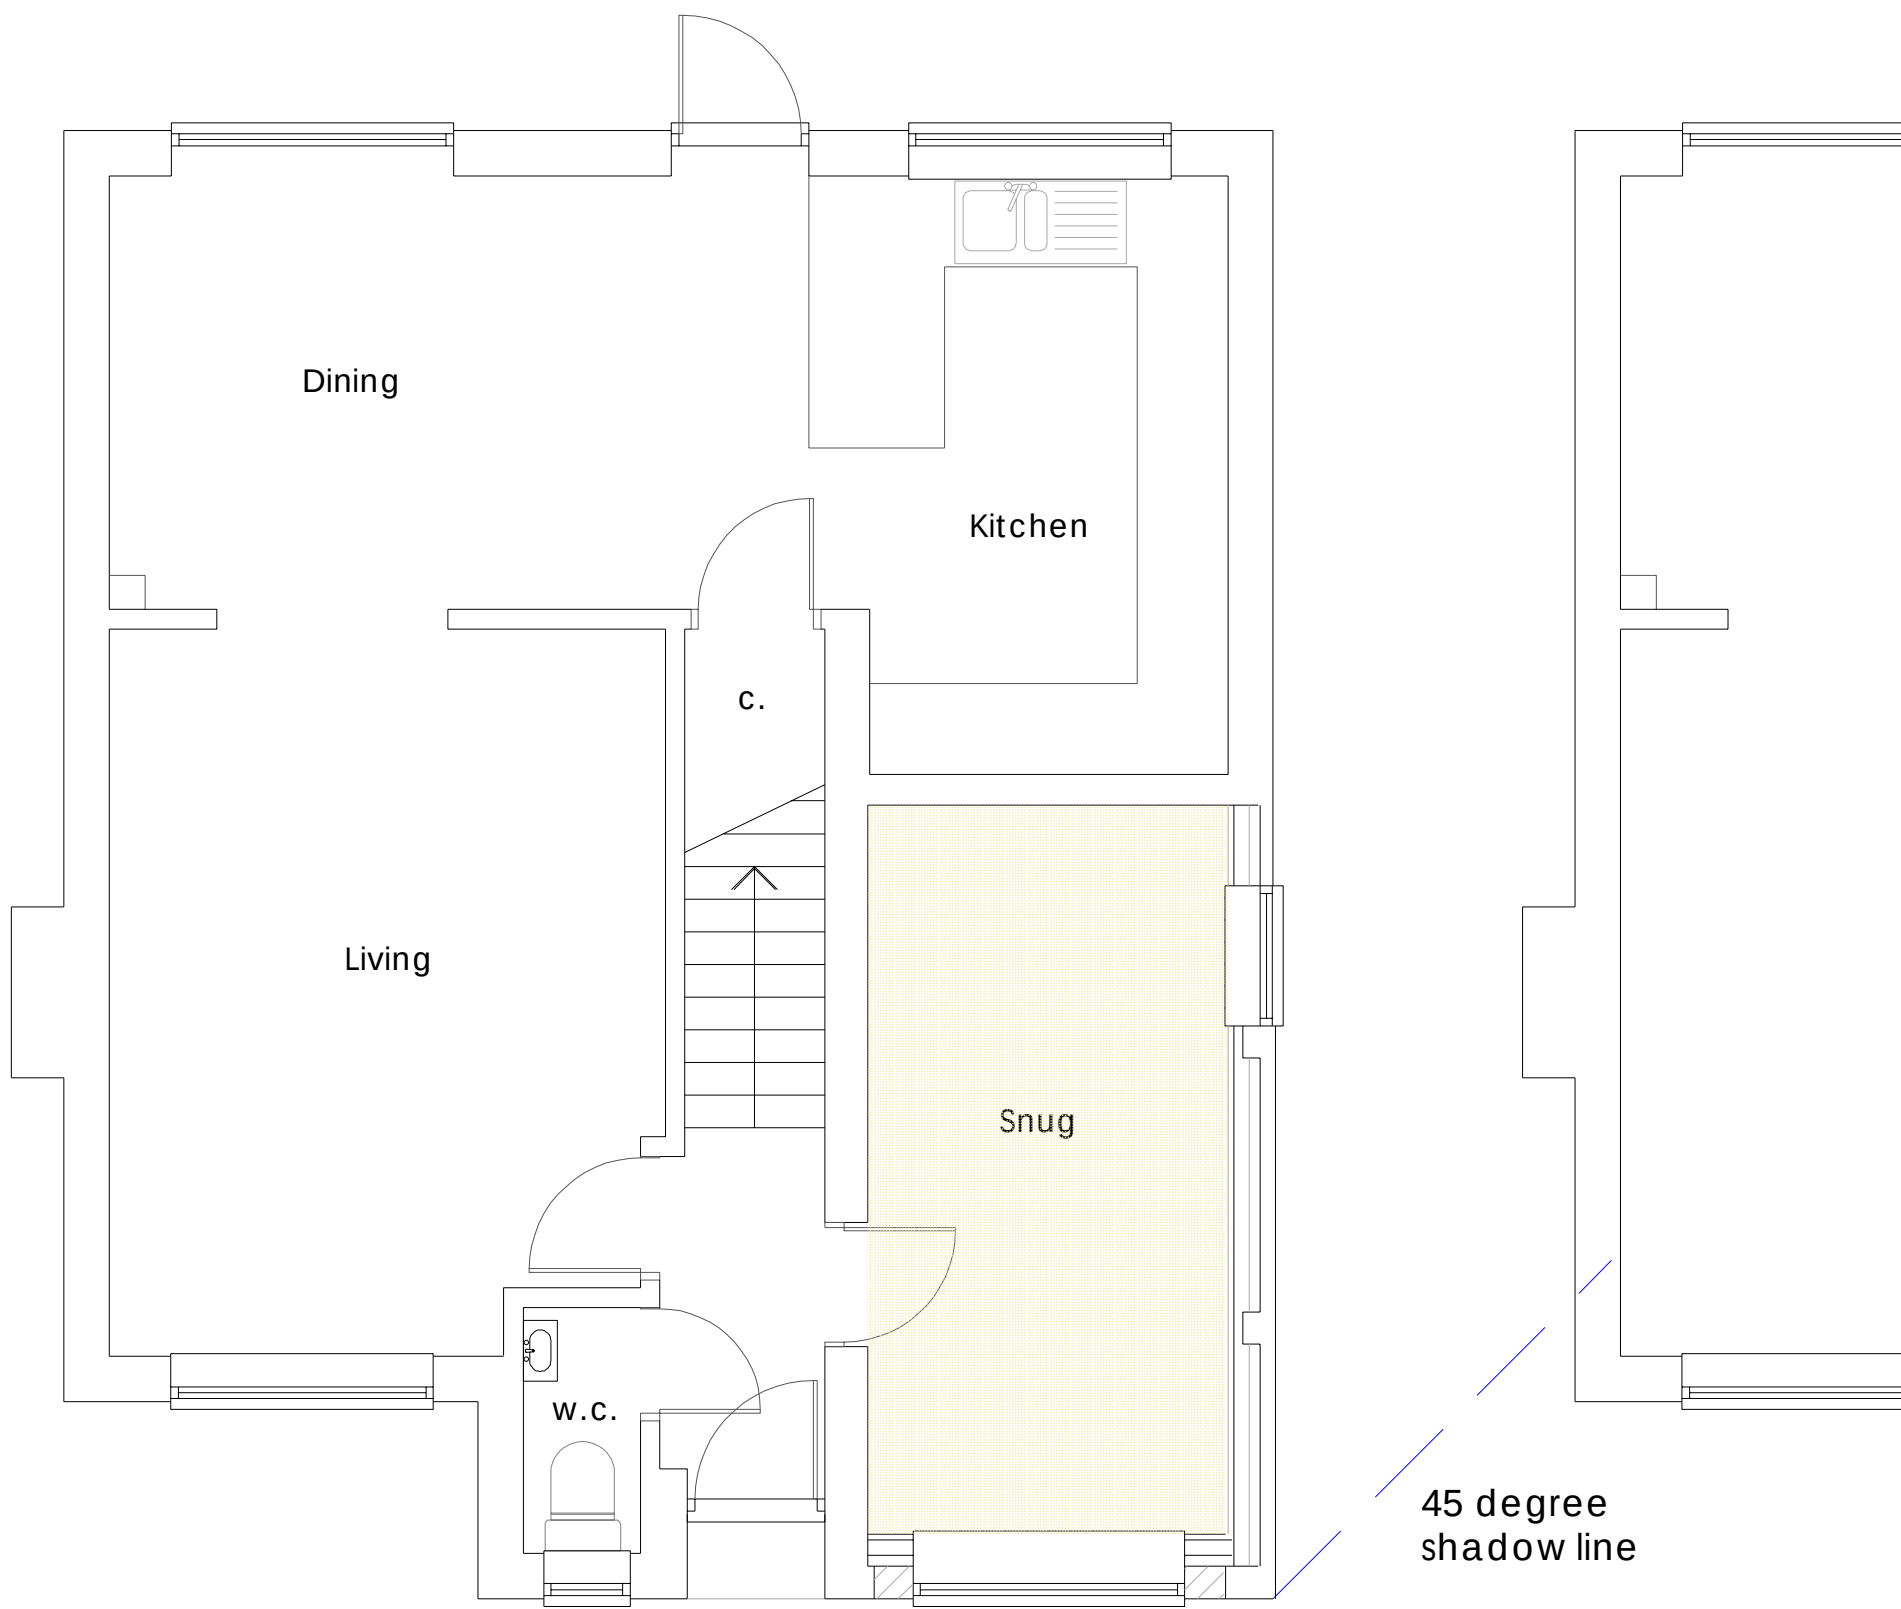

Ground Floor Plan
As Proposed

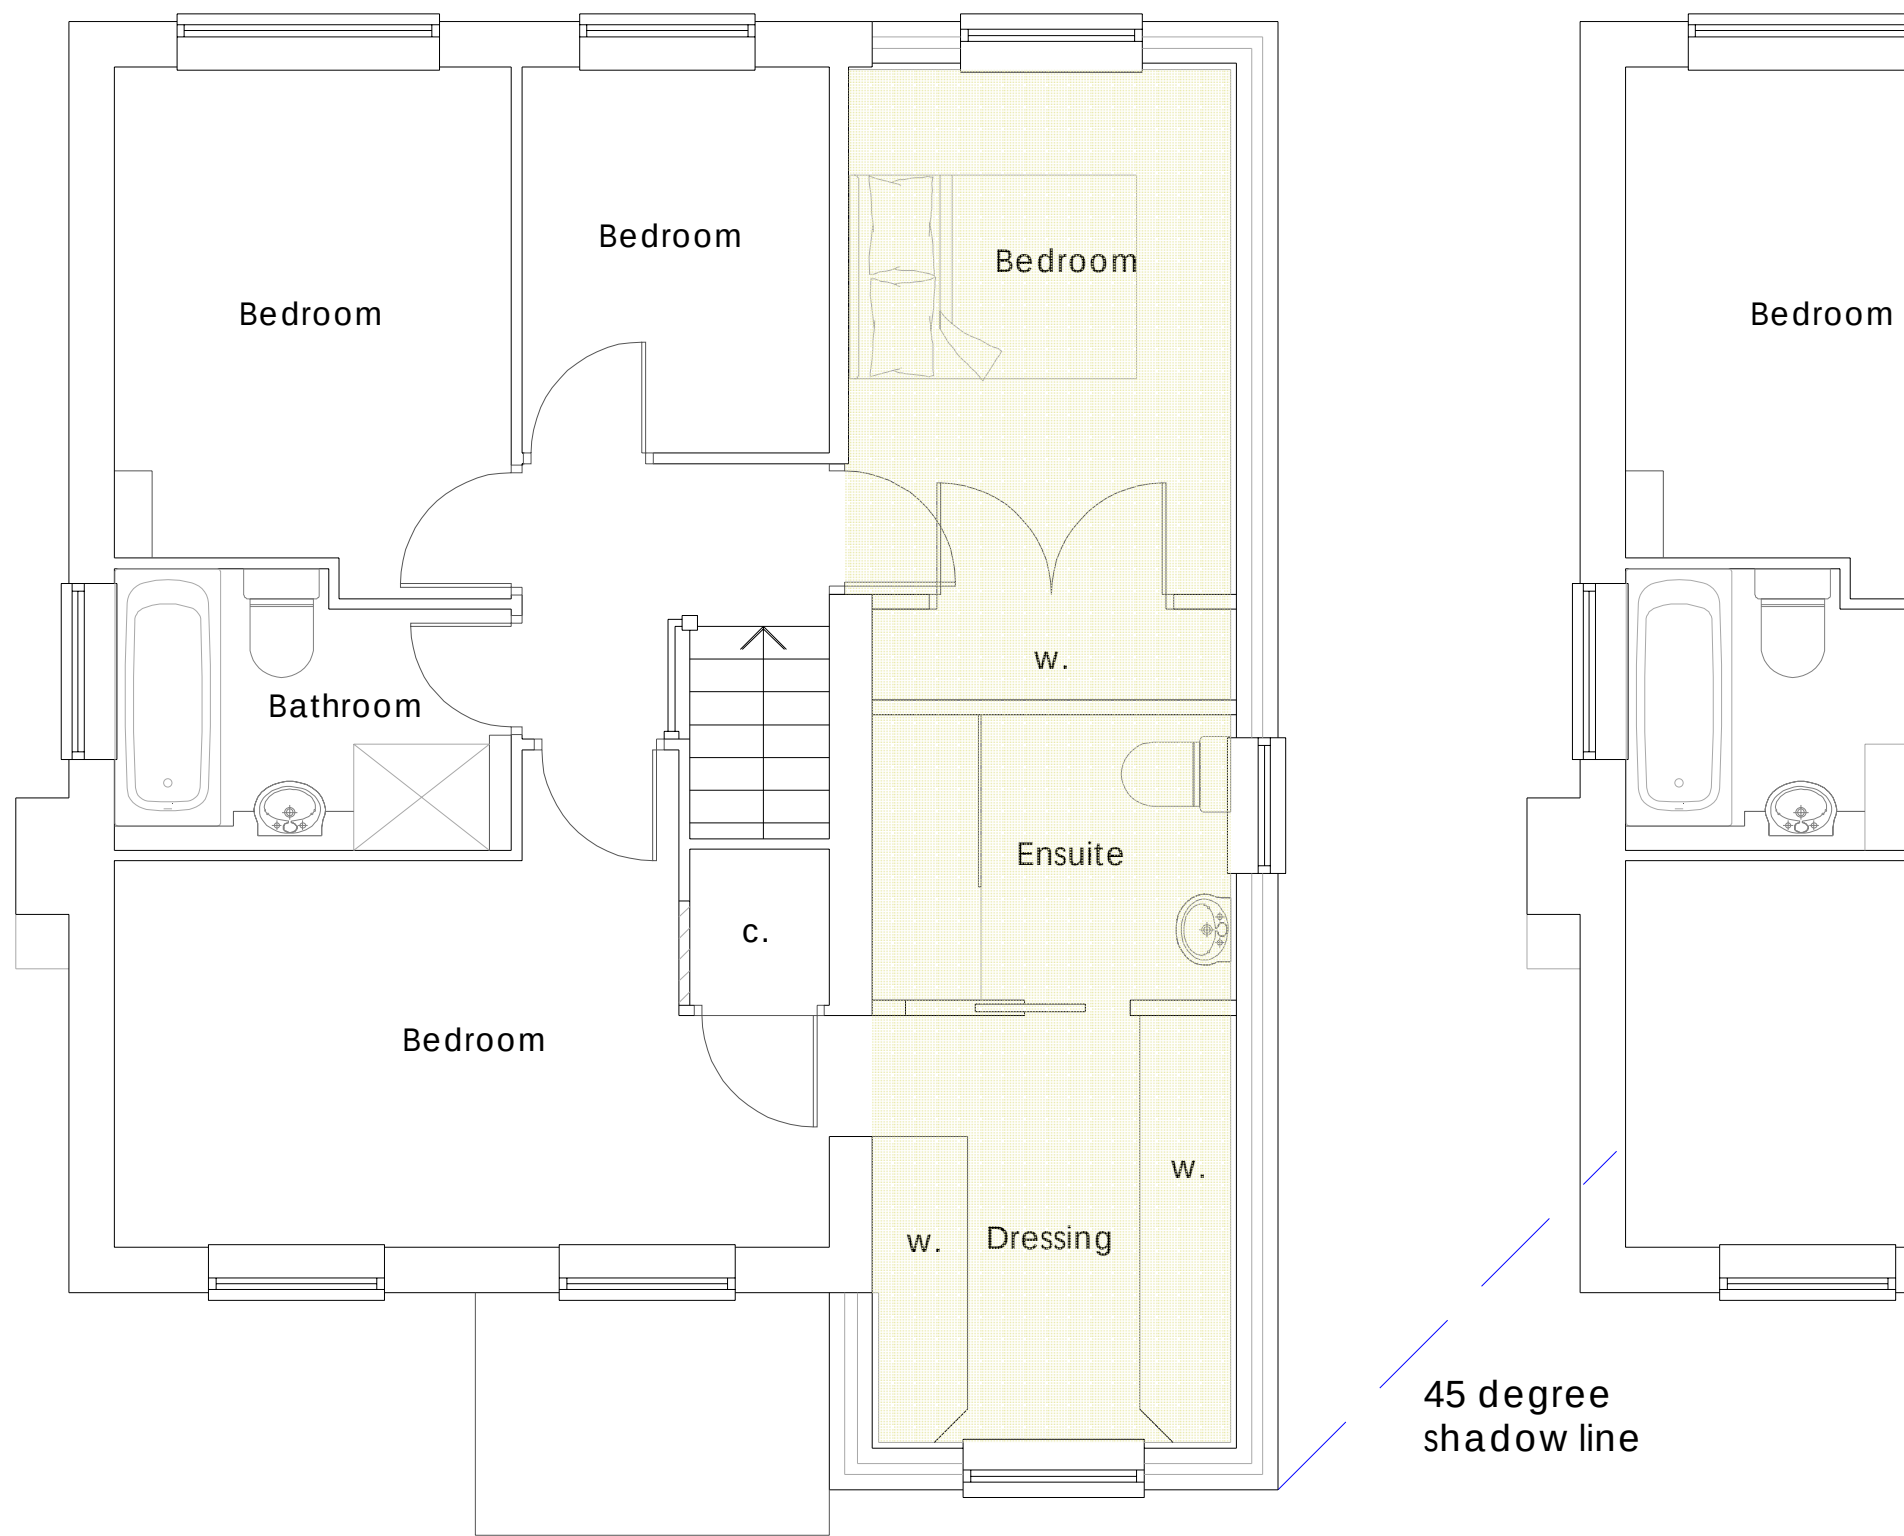

First Floor Plan
As Proposed

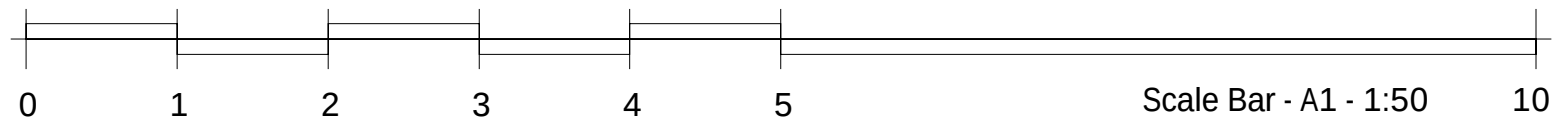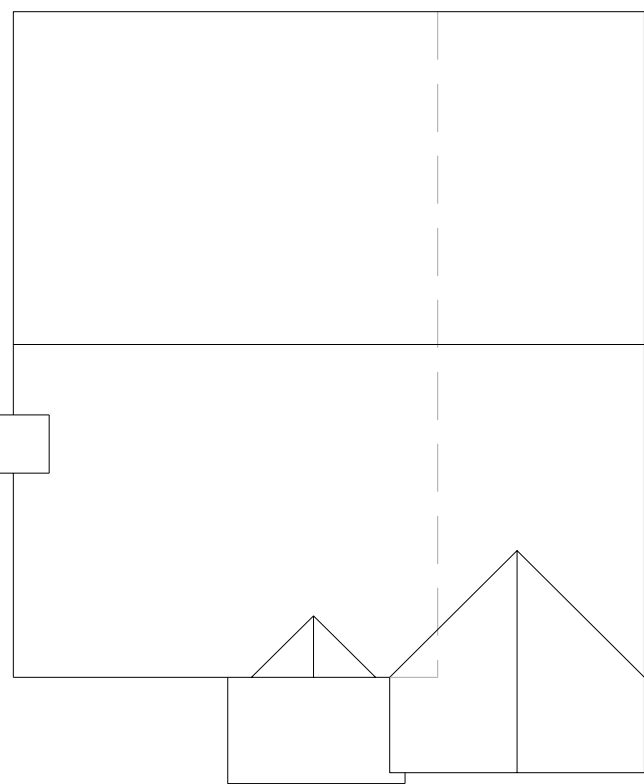

rev.	date	amendment
Kent Building Control Ltd 5 The Farmhouse Yew Tree Studios Stanford TN25 6DH 01303 656001		
client	Mr A Sear	
project	86 Beech Hill Haywards Heath RH16 3TT	
drawing title	Proposed Plans and Elevations	
scale	1:50 / 1:100	date 28.10.24 drawn by JN
drwg no.	KBC / 24 / 129 / 03	rev. 0