




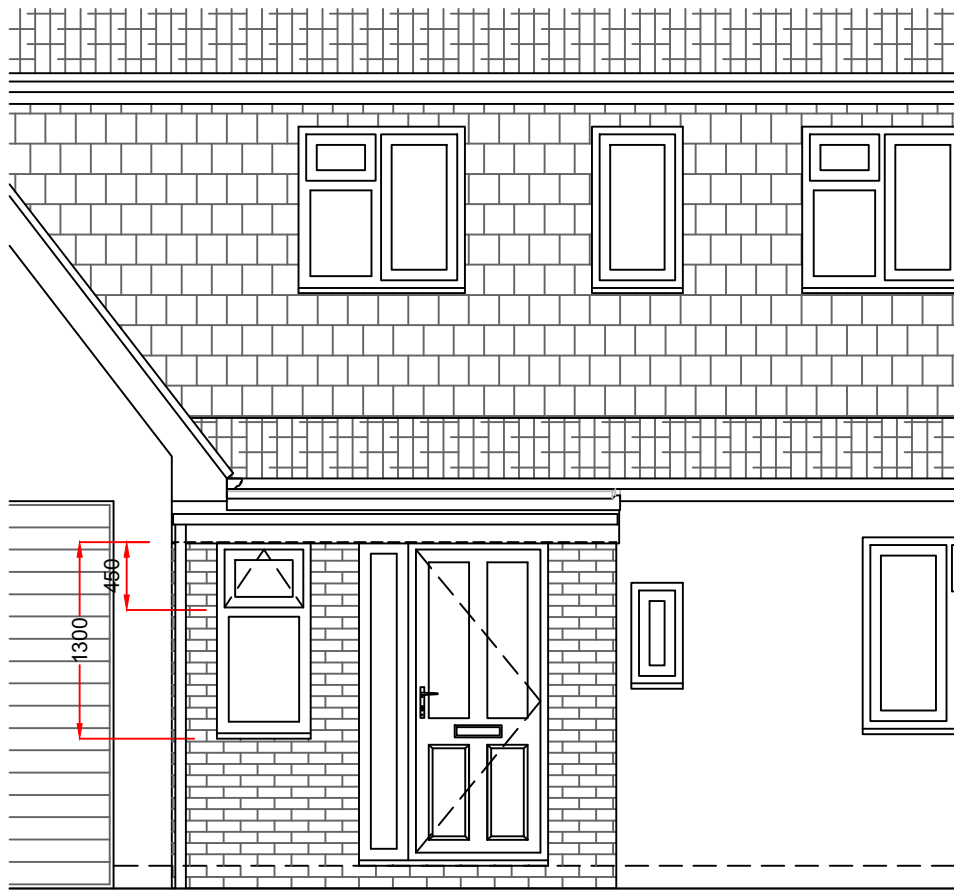

FRONT ELEVATION

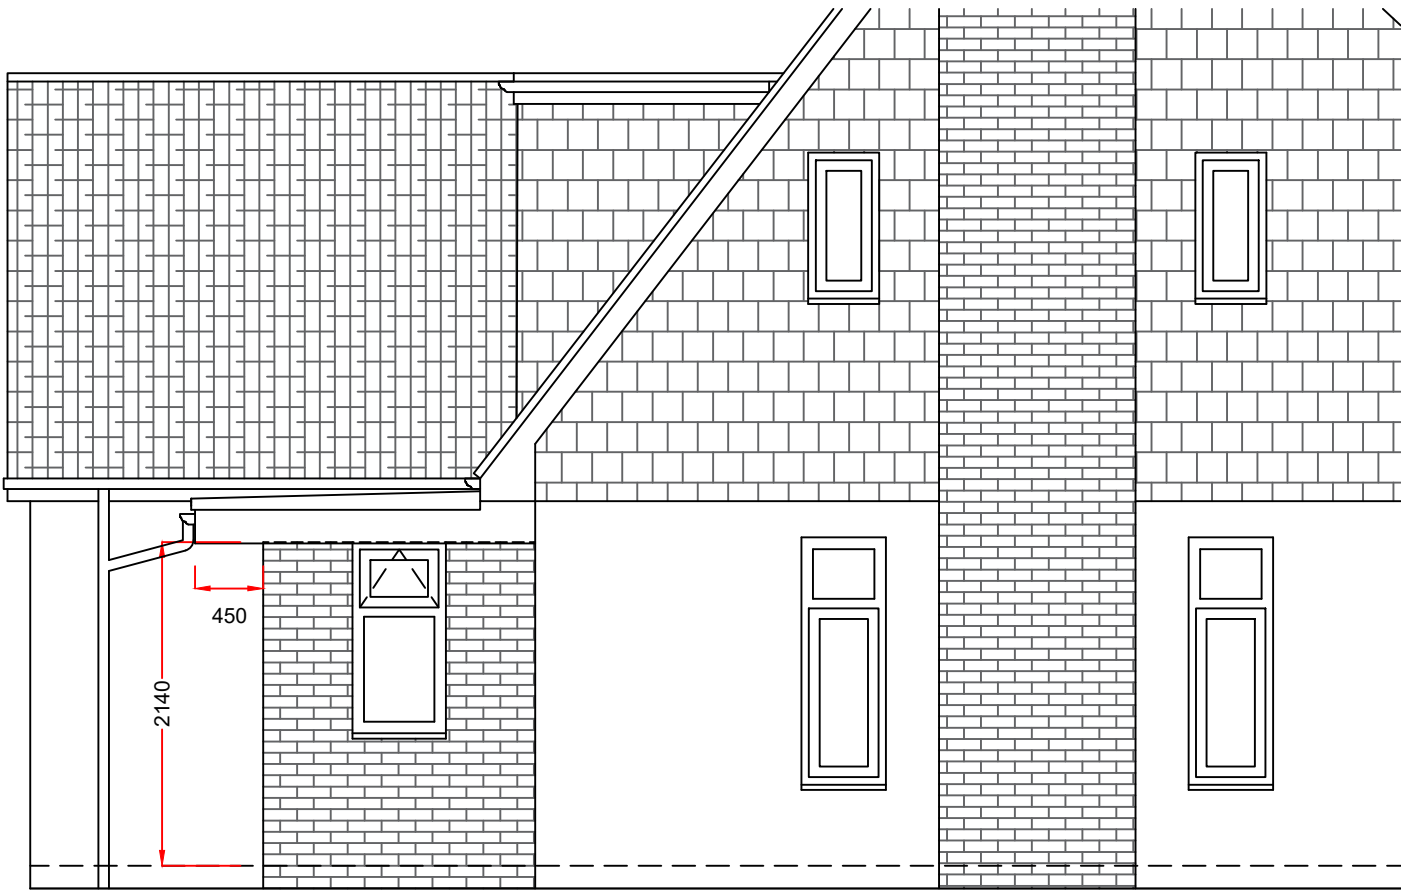

RIGHT ELEVATION

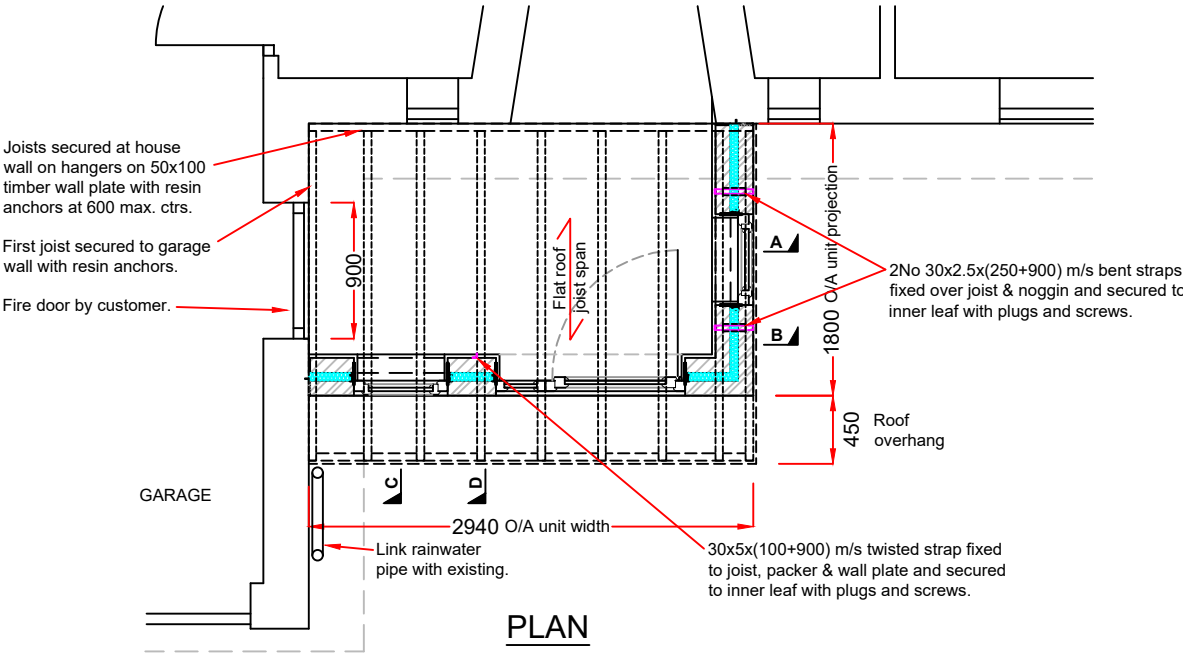

Notes:
These drawings are the property of Anglian Home Improvements and must not be used, distributed, loaned or copied without the express permission of Anglian Home Improvements.
All dimensions are in millimetres (mm) unless noted otherwise.

Produced on A3 paper.



				Drawing title: Flat Roof General Arrangement		
				Contract No. : 90018801		Page 1 of 2
Rev.	Date	Description	Initials	 Anglian Home Improvements V04 September 2024		
				Proposed: PVCu Conservatory At: 21 LUCASTES LANE HAYWARDS HEATH WEST SUSSEX RH16 1LE For : MR G HOLLIS		
				Drawers initials: SS	Scale : 1:50	Date: 27.07.26

