



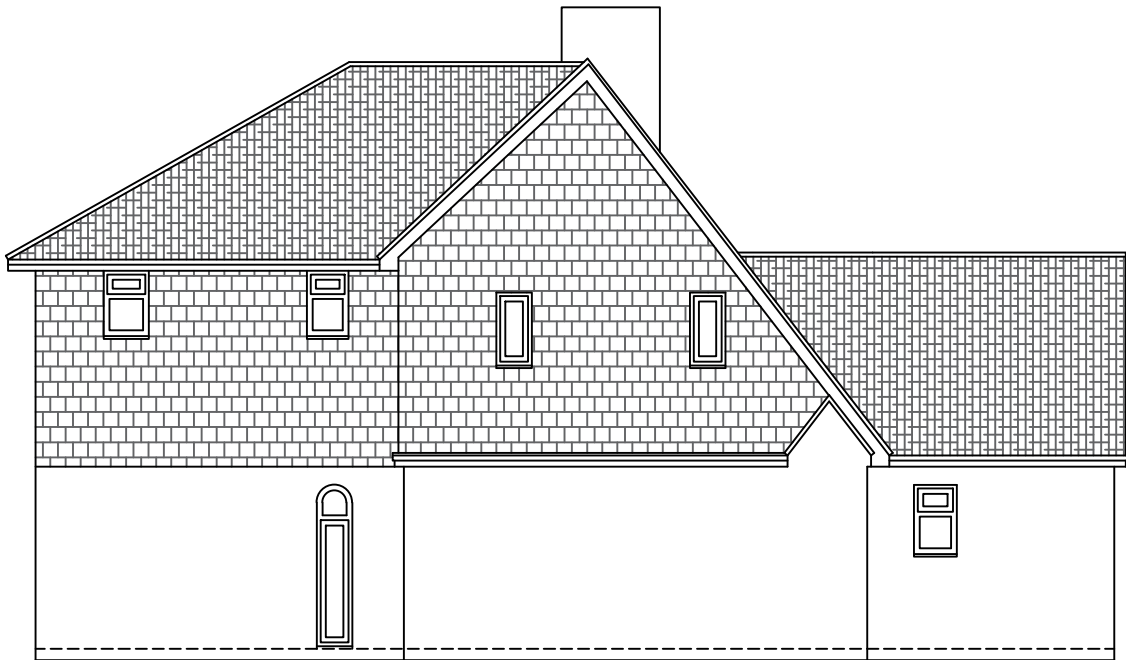



EAST ELEVATION




NORTH ELEVATION

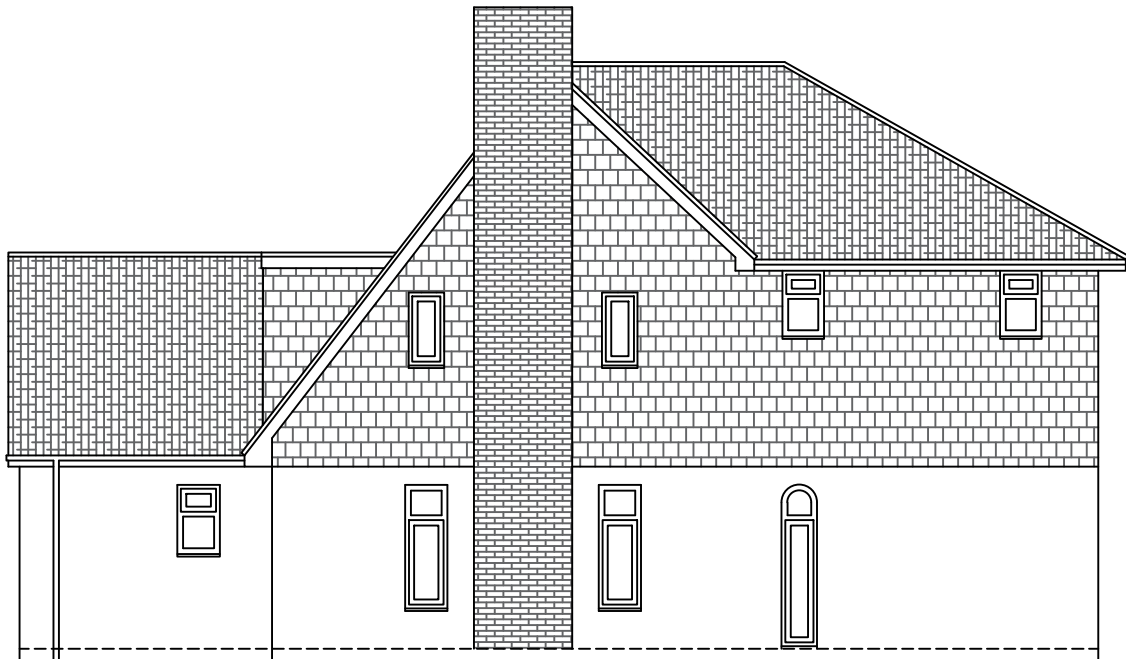

WEST ELEVATION

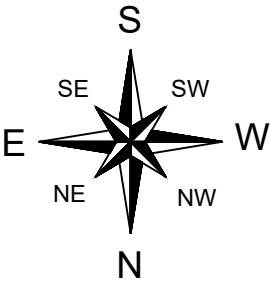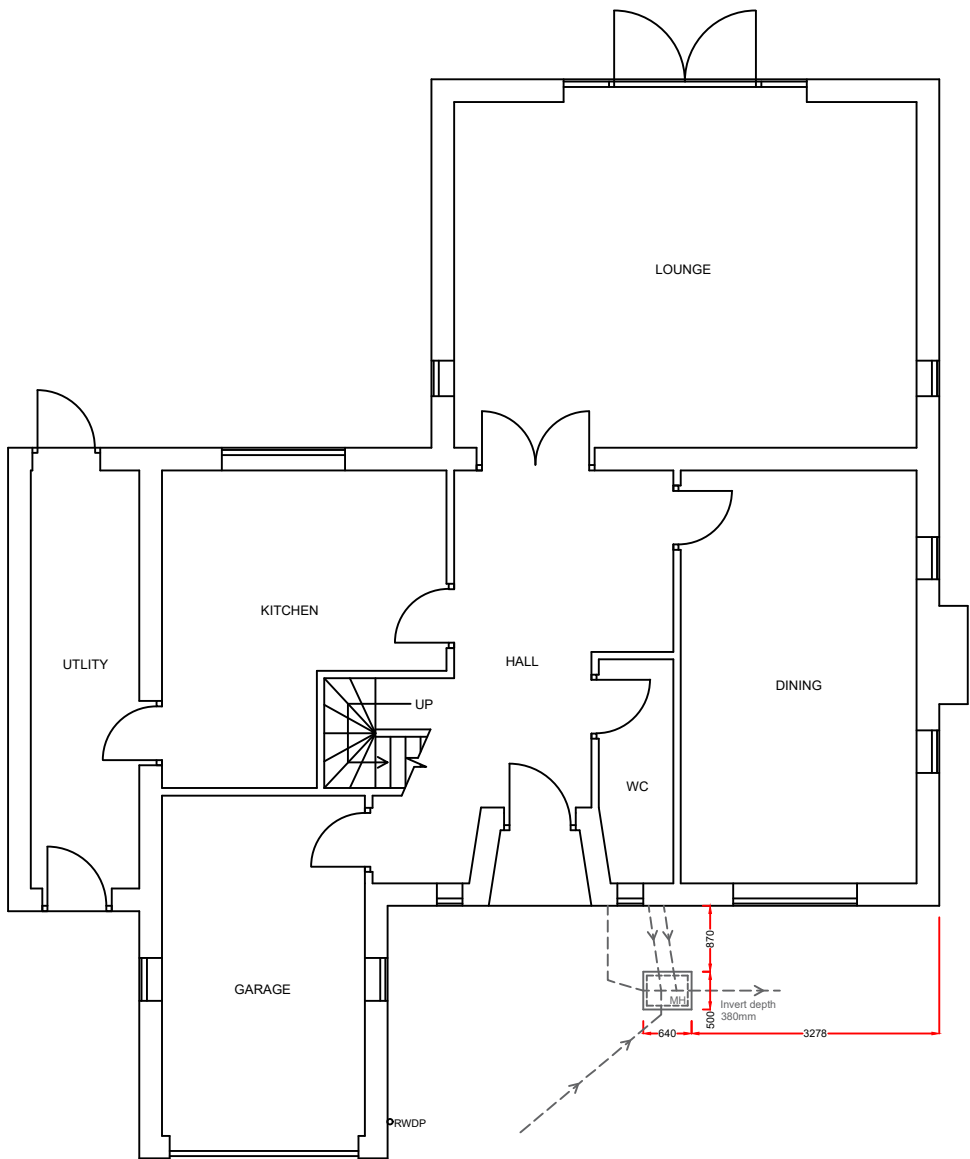

Notes:
These drawings are the property of Anglian Home Improvements and must not be used, distributed, loaned or copied without the express permission of Anglian Home Improvements.
All dimensions are in millimetres (mm) unless noted otherwise.
Do not use for base laying purposes

 

Rev.	Date	Description	Initials

V04 September 2024

Drawing title: Existing Plan and Elevations	
CONTRACT No. : 90018801	Page 1 of 2
Proposed: PVCu Conservatory at: 21 LUCASTES LANE HAYWARDS HEATH WEST SUSSEX RH16 1LE	
Drawers initials: DJP	Scale : 1:100 Date: 28-07-26