



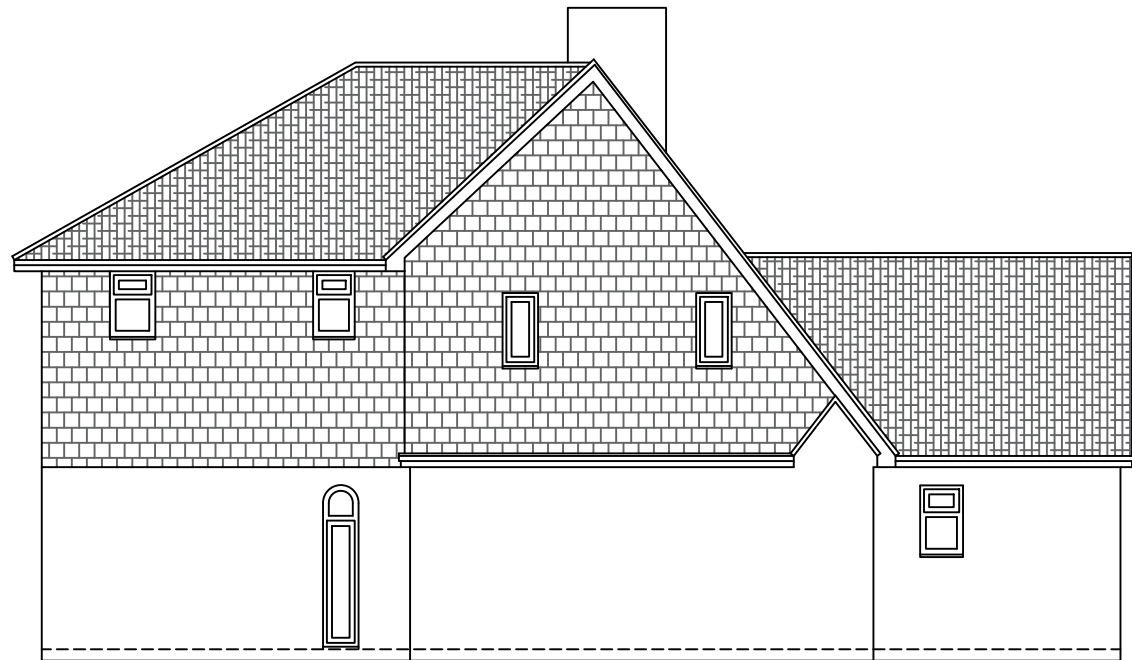


EAST ELEVATION




NORTH ELEVATION

Overall single door walk-through
739mm, this is an approximate size.

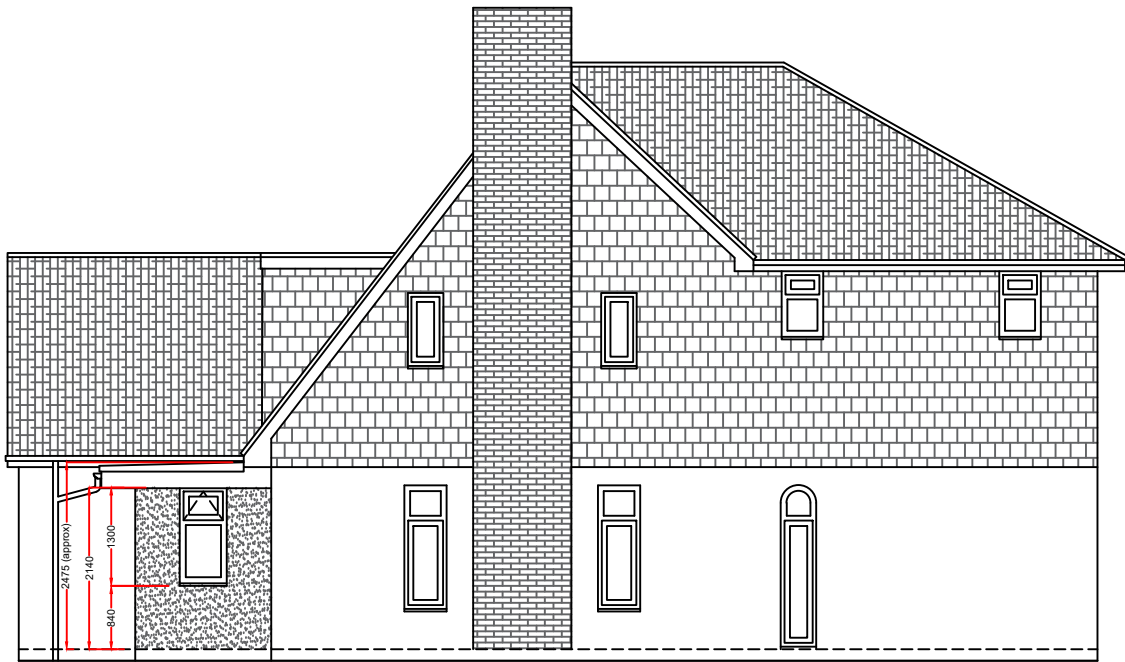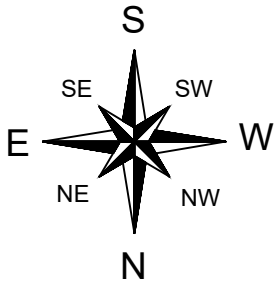

WEST ELEVATION

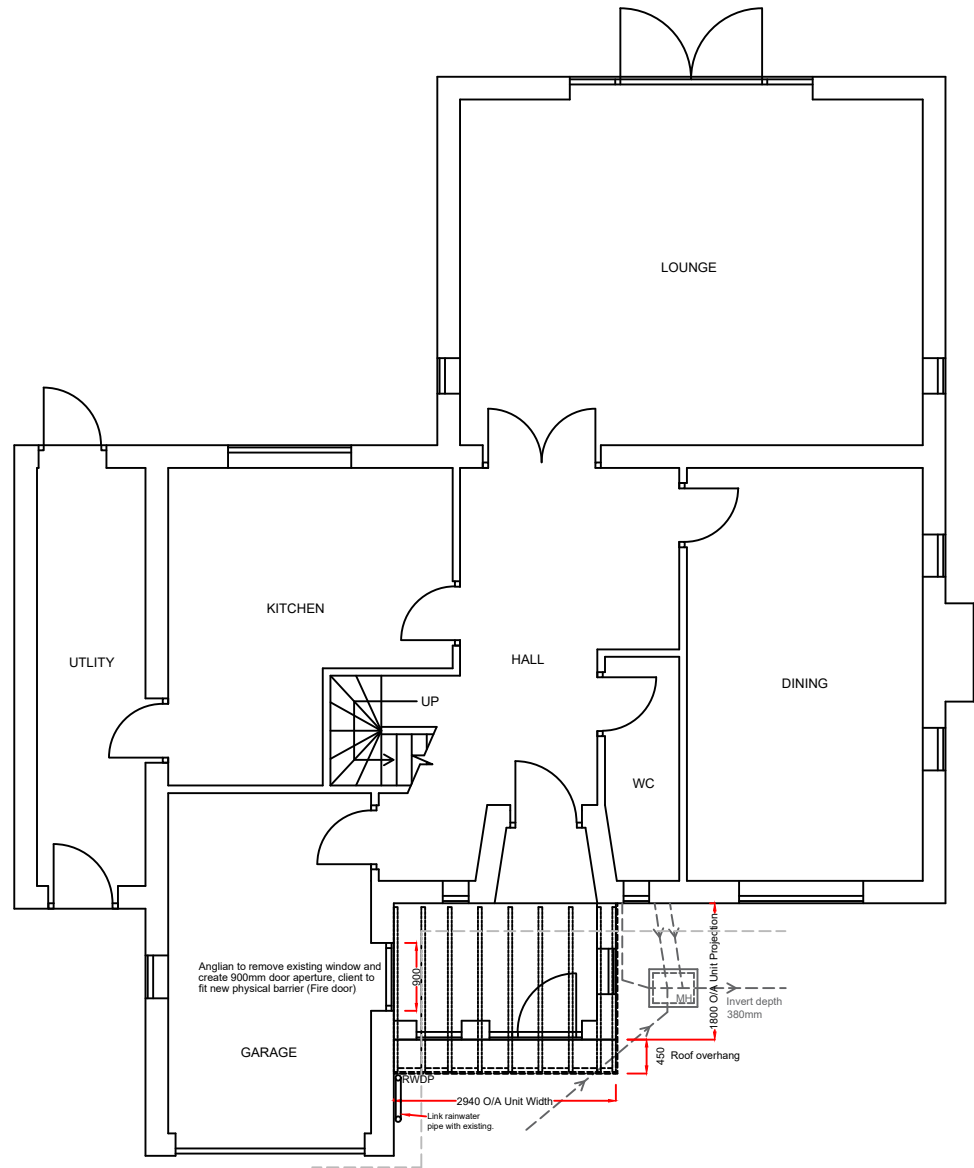

Product Specification:

Roof:
Roof Type: GRP
Roof Glazing: N/A
Obscure Glass: N/A
Roof external colour: GREY
Roof internal colour: PLASTER

Frames/Doors:

Frame type: High Impact PVCu Mainframe
External Colour : WHITE
Internal Colour : WHITE

Rev.	Date	Description	Initials



TELEPHONE: 0800 093 3015

V04 September 2024

Drawing title: Proposed Plan and Elevations

Contract No. : 90018801

Page 2 of 2

Proposed: PVCu Conservatory
At: 21 LUCASTES LANE
HAYWARDS HEATH
WEST SUSSEX
RH16 1LE

Drawers initials: DJP

Scale : 1:100

Date: 28-07-26

Notes:
All glazing to be toughened glass.
New knock through and lintel with new physical barrier by Customer.
These drawings are the property of Anglian Home Improvements and must not be used, distributed, loaned or copied without the express permission of Anglian Home Improvements.
All dimensions are in millimetres (mm) unless noted otherwise.
Do not use for base laying purposes
Produced on A3 paper

4 3 2 1 0 1:50 Scale Bar 1:100 0 1 2 3 4 5 6 7 8 9 10