


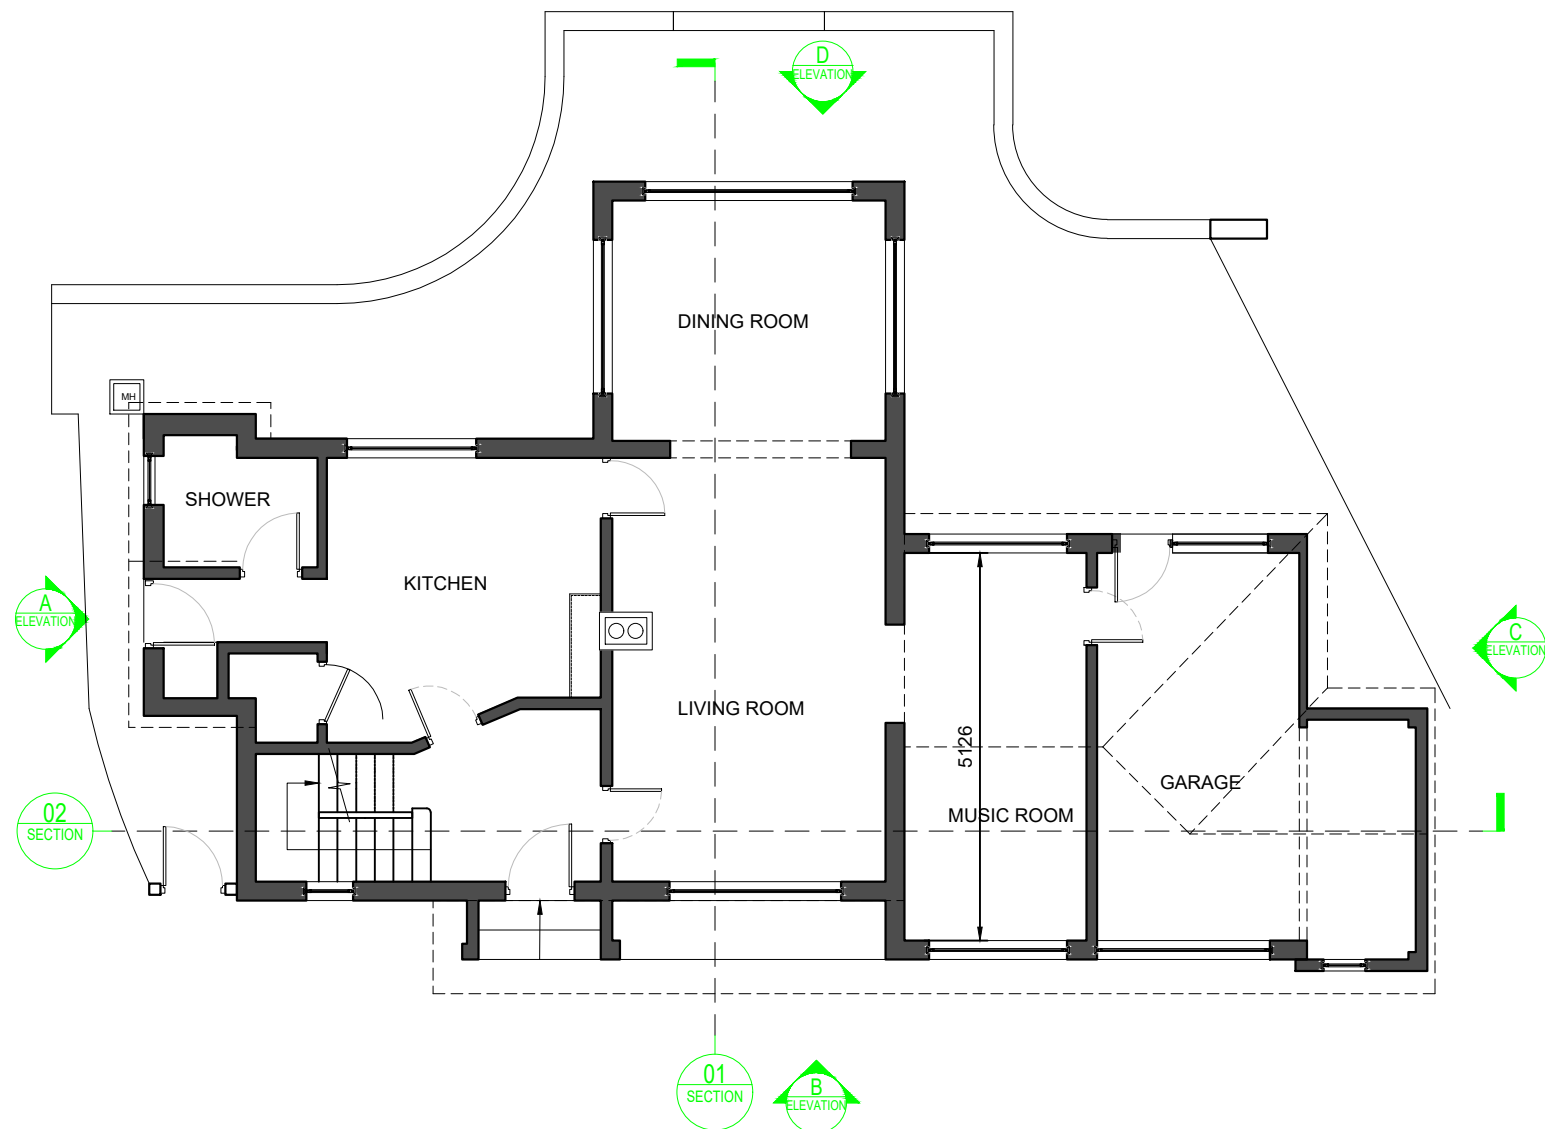

GROUND FLOOR PLAN
Scale: 1:50 @ A3

Scale 1:100



buchan rum

FRESHMILL BUSINESS CENTRE
DELTA HOUSE
16 BRIDGE ROAD
HAYWARDS HEATH, RH16 1UA

E : info@buchanrumarchitects.co.uk

Scale	1:100	Size	A3
-------	-------	------	----

		Drm By	BRA
--	--	--------	-----

Drawing number.	Rev.
26_102_PL_101_00	02

Job Title
**EXTENSION & INTERNAL
REFURBISHMENT**

Site address
**22 William Allen Lane, Lindfield,
Haywards Heath, RH16 2SF**

Drawing Title
Proposed Ground Floor Plan