


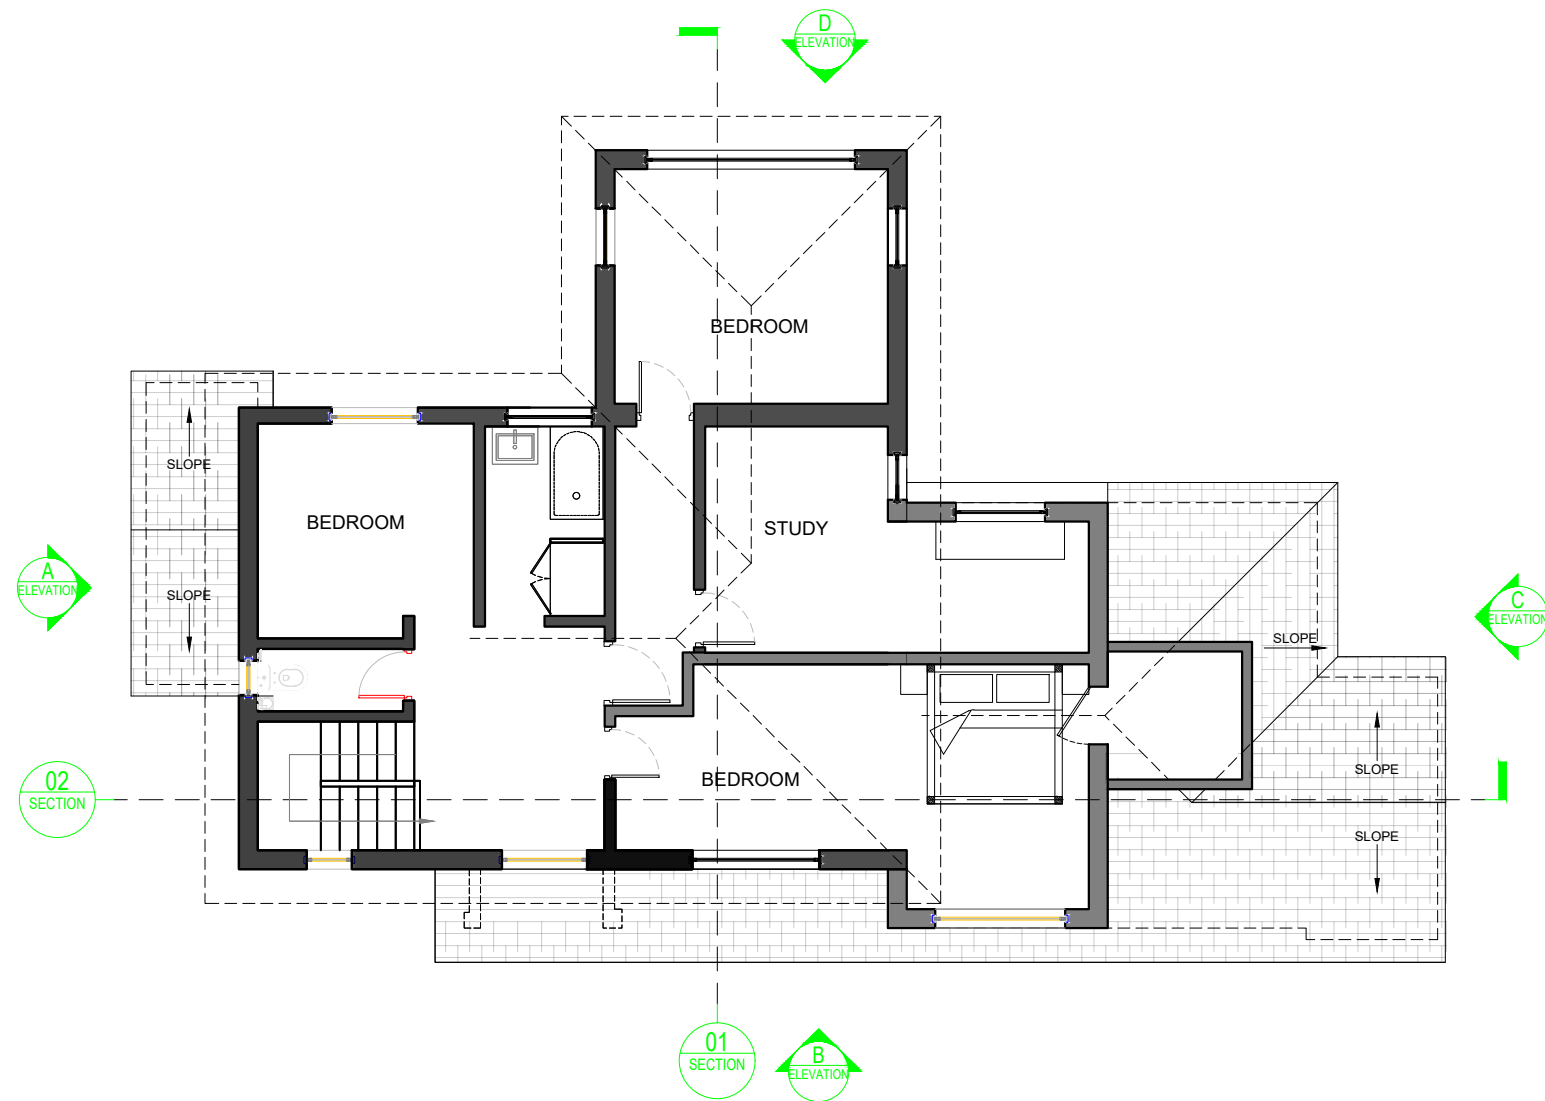

FIRST FLOOR PLAN - OPTION-02
Scale: 1:50 @ A3

buchan rum

FRESHMILL BUSINESS CENTRE
DELTA HOUSE
16 BRIDGE ROAD
HAYWARDS HEATH, RH16 1UA

E : info@buchanrumarchitects.co.uk

Scale	1:100	Size	A3
		Dwn By	BRA
Drawing number.	26_102_PL_102_00	Rev.	05

Job Title EXTENSION & INTERNAL REFURBISHMENT	Site address 22 William Allen Lane, Lindfield, Haywards Heath, RH16 2SF	Drawing Title Proposed First Floor Plan
--	---	--