


Proposed Front Elevation - H.H Mini Market
(Non illuminated vinyl poster on the shop entrance)
Scale: 1:20

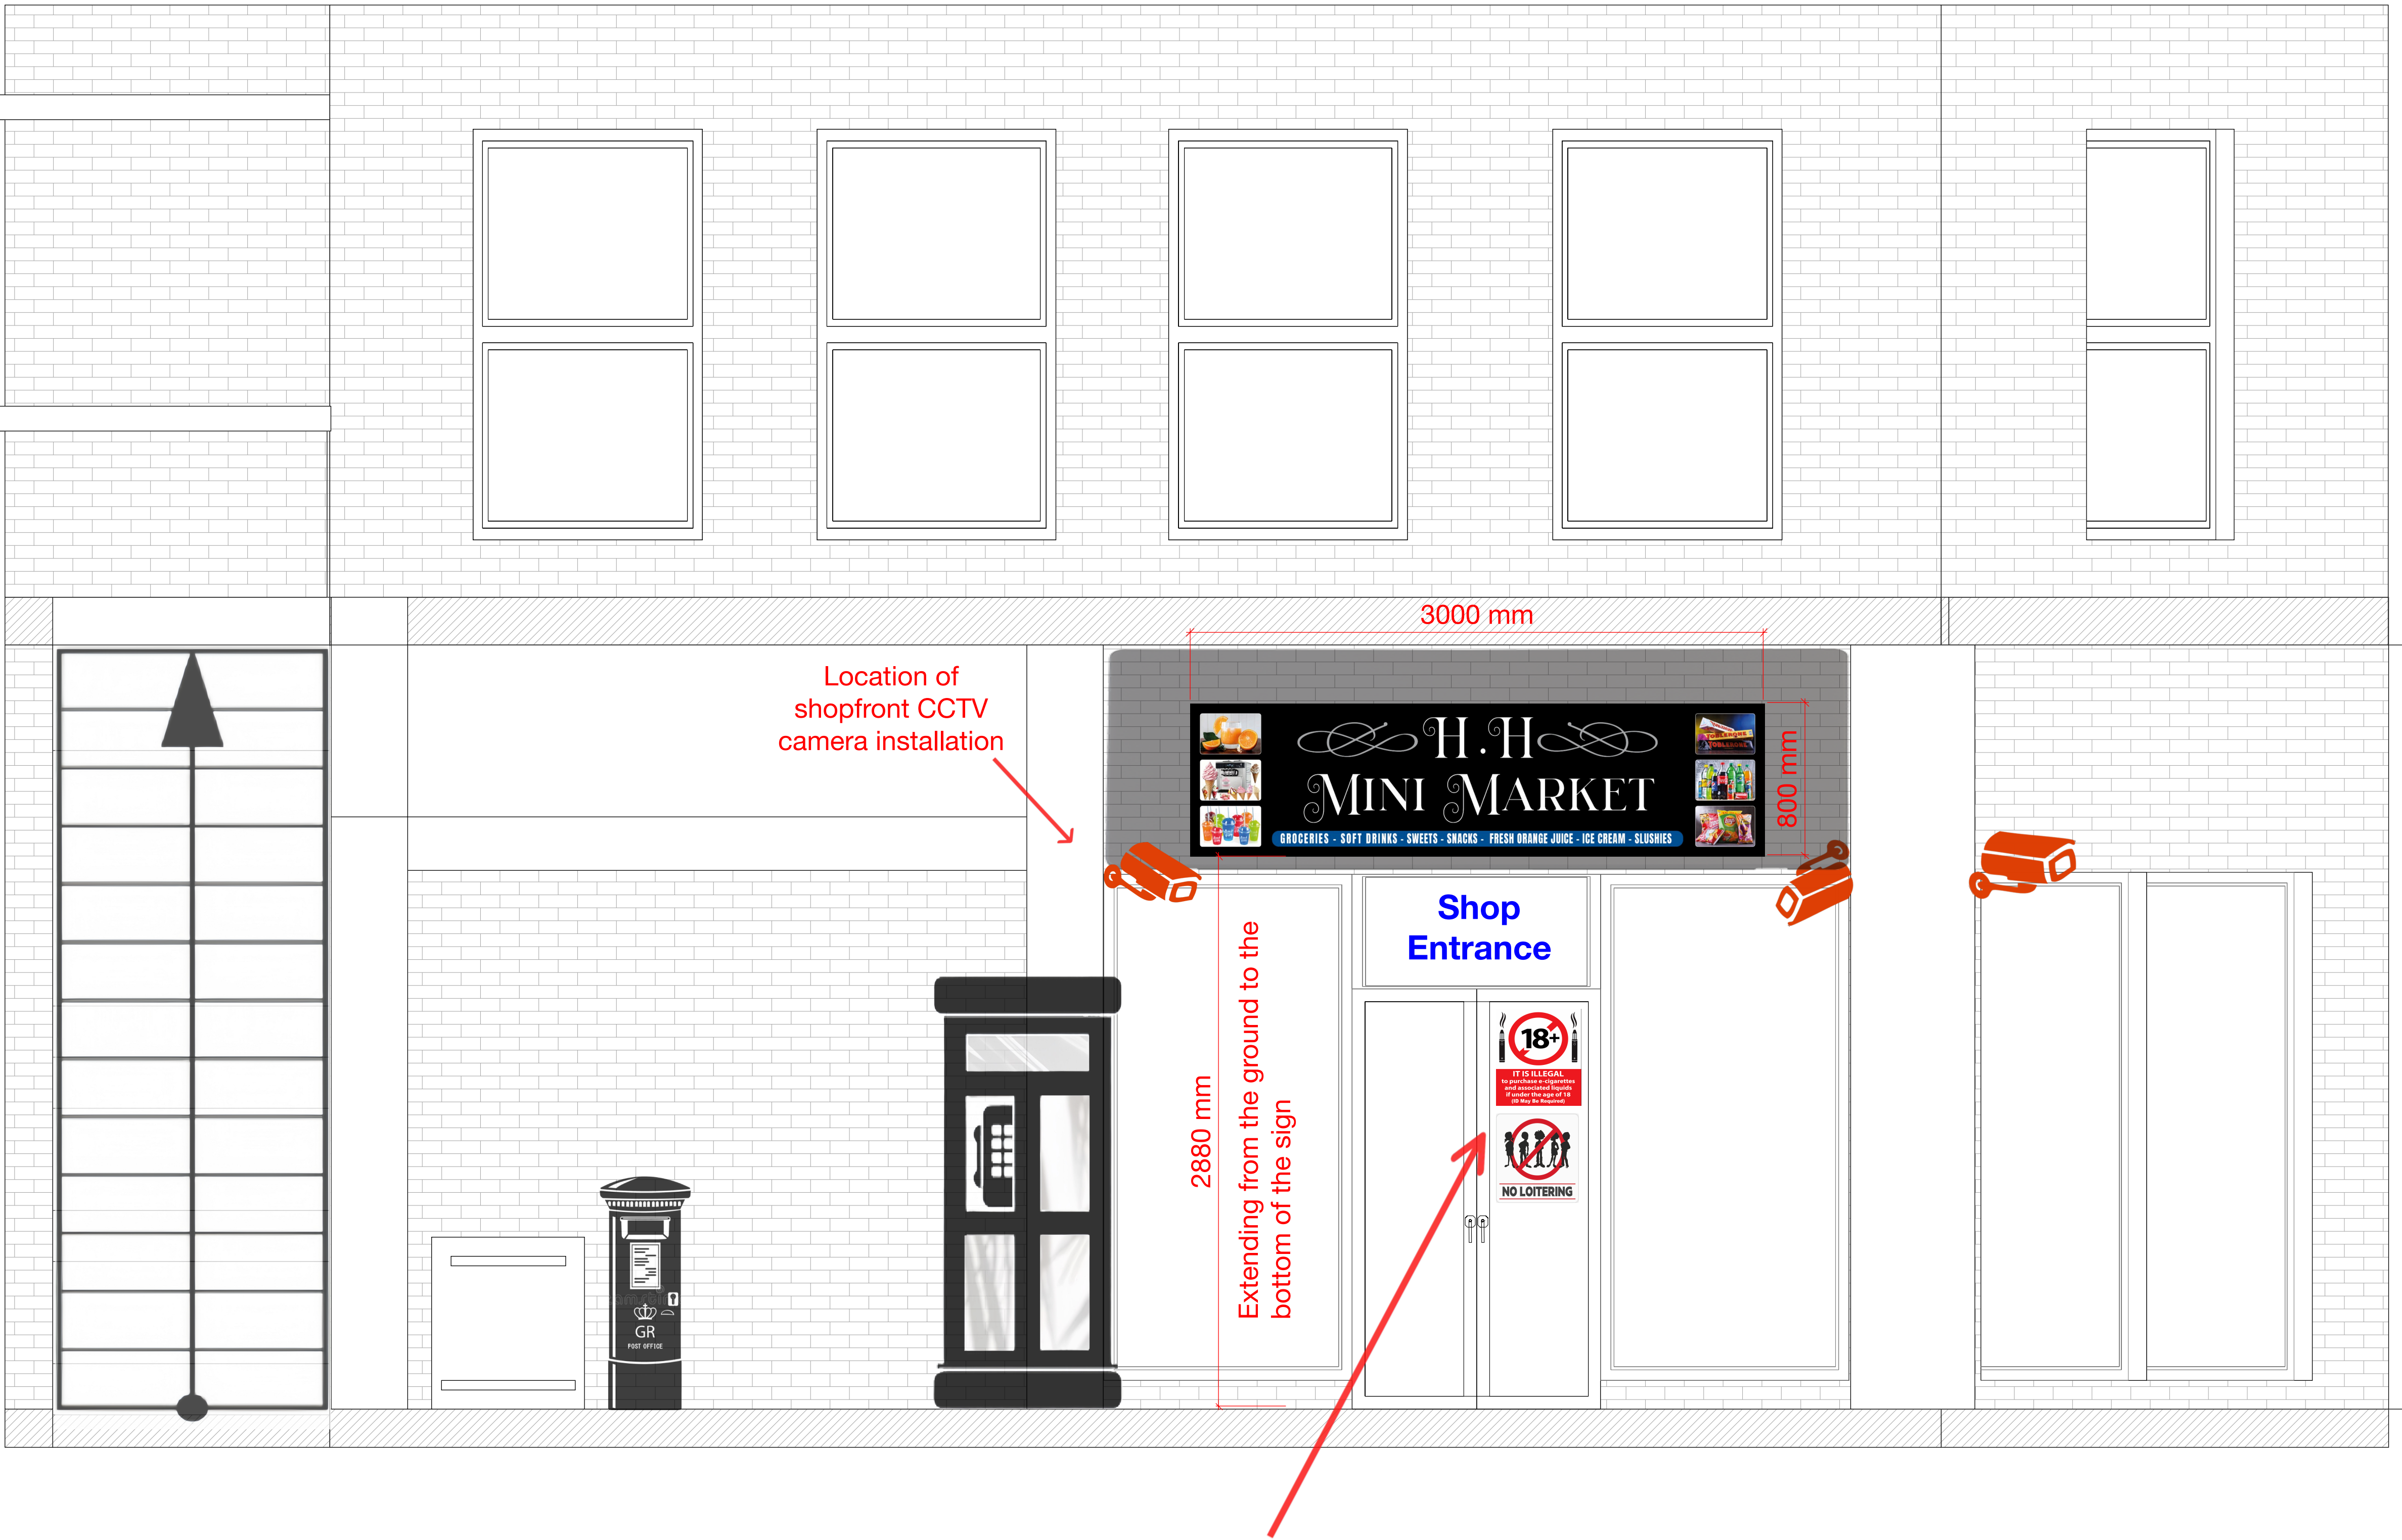

Clear signages will be posted on the glass doors at the shop entrance.

1. Warning signage of It is illegal for Someone under the age of 18 to purchase.



2. Warning signage of NO LOITERING outside of the premises.



Title: Proposed Frontal Internal Non Illuminated Vinyl Fascia Sign and CCTV Cameras installed location
Site: 101 South Road Haywards Heath RH16 4LR
Scale: 1:20
Reference: DM/26/0949 (PP-14836468)
Date: 02/04/2026 (Revised 12/08/2026)
Drawing Version and Remark: Revision 2

