

PLOT No	UNIT TYPE	AREA sq.m	AREA sq.ft
62	1BF-AFF M4(3)	70.20	756


1 BF-AFF M4(3)

GIA: 70.20m² / 756ft²

NSS CHECK	1 BED	DOUBLE BEDROOMS OVER 11.5m ² & 2.75m WIDE (2.55m EVERY OTHER ONE)	✓	TOTAL GIA OVER 50m ²	✓
	2 PERSON				
	1 STOREY	SINGLE BEDROOMS OVER 7.5m ² & 2.15m WIDE	n/a	STORAGE OVER 1.5m ²	✓

Kitchen layout key:

- a. sink and drainer (sink 150mm deep with insulation)
- b. hob
- c. suitable space for built-in oven
- d. dishwasher
- e. washing machine
- f. fridge freezer
- g. recycling
- h. storage base unit (inc. corner units)

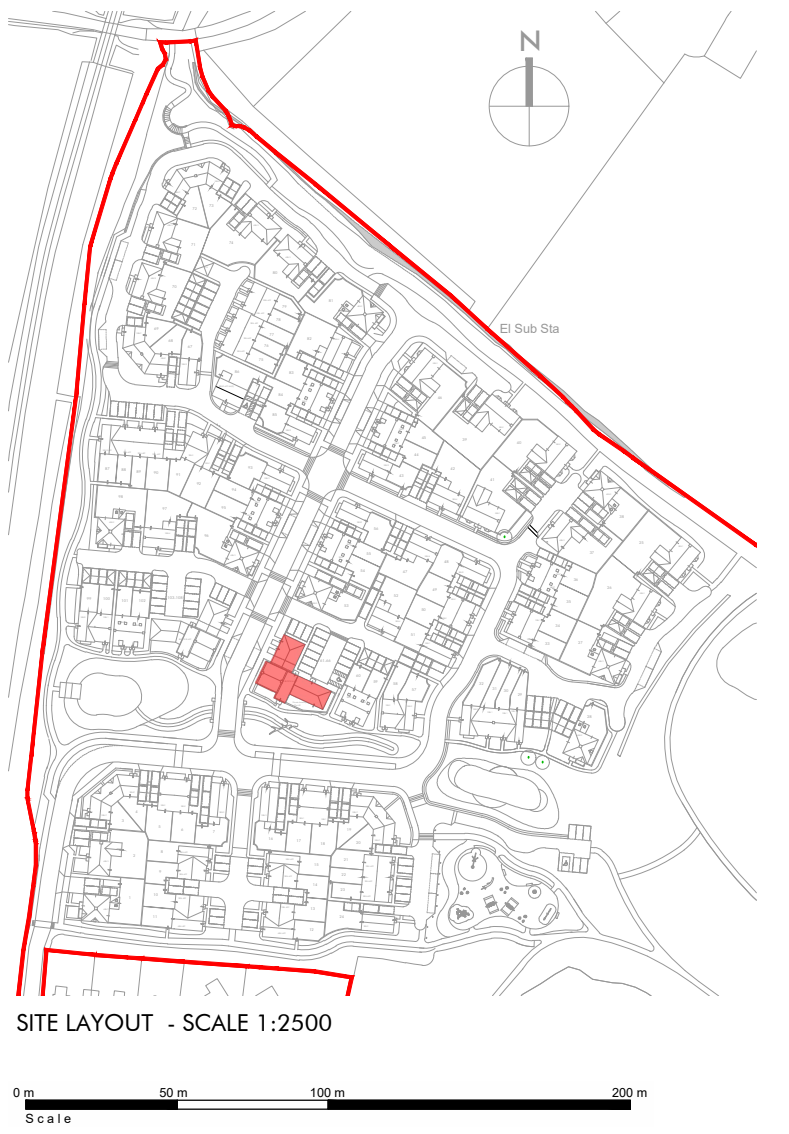

A R



Client:
Ashill Regen

Project:
**West Hoathly Brickworks Site,
Hamsey Road, Sharpthorne**


Drawing Title:
BLOCK A - Plot 62
Floor Plan & Elevations with dimensions

Scale:	Revision	Drawn	Check	Date
1:50 @ A1 except when stated	B	AC	TJ	18.10.23
	C	AC	TJ	25.10.23
	D	AC	TJ	02.11.23

Project No'	Class	Dwg No'	Status	Rev
3141	A	3147	PL	D

CLASS: C - COLOURED, A - BLACK & WHITE
STATUS: SK - SKETCH, PR - PRELIMINARY, PL - PLANNING, WD - WORKING DRAWING

REPRODUCED BY OMEGA ARCHITECTS. The contents of this document must not be copied or reproduced in whole or in part without the written consent of Omega Architects Limited. Desk Top Publishing and Graphic Design by Omega Architects.
FOOTNOTED COMPANY DETAILS: Omega Architects Limited, UK registered Company Number 2972754. Registered Address: Abbeville, 46 High Street, Exeter, EX1 1JY, UK.

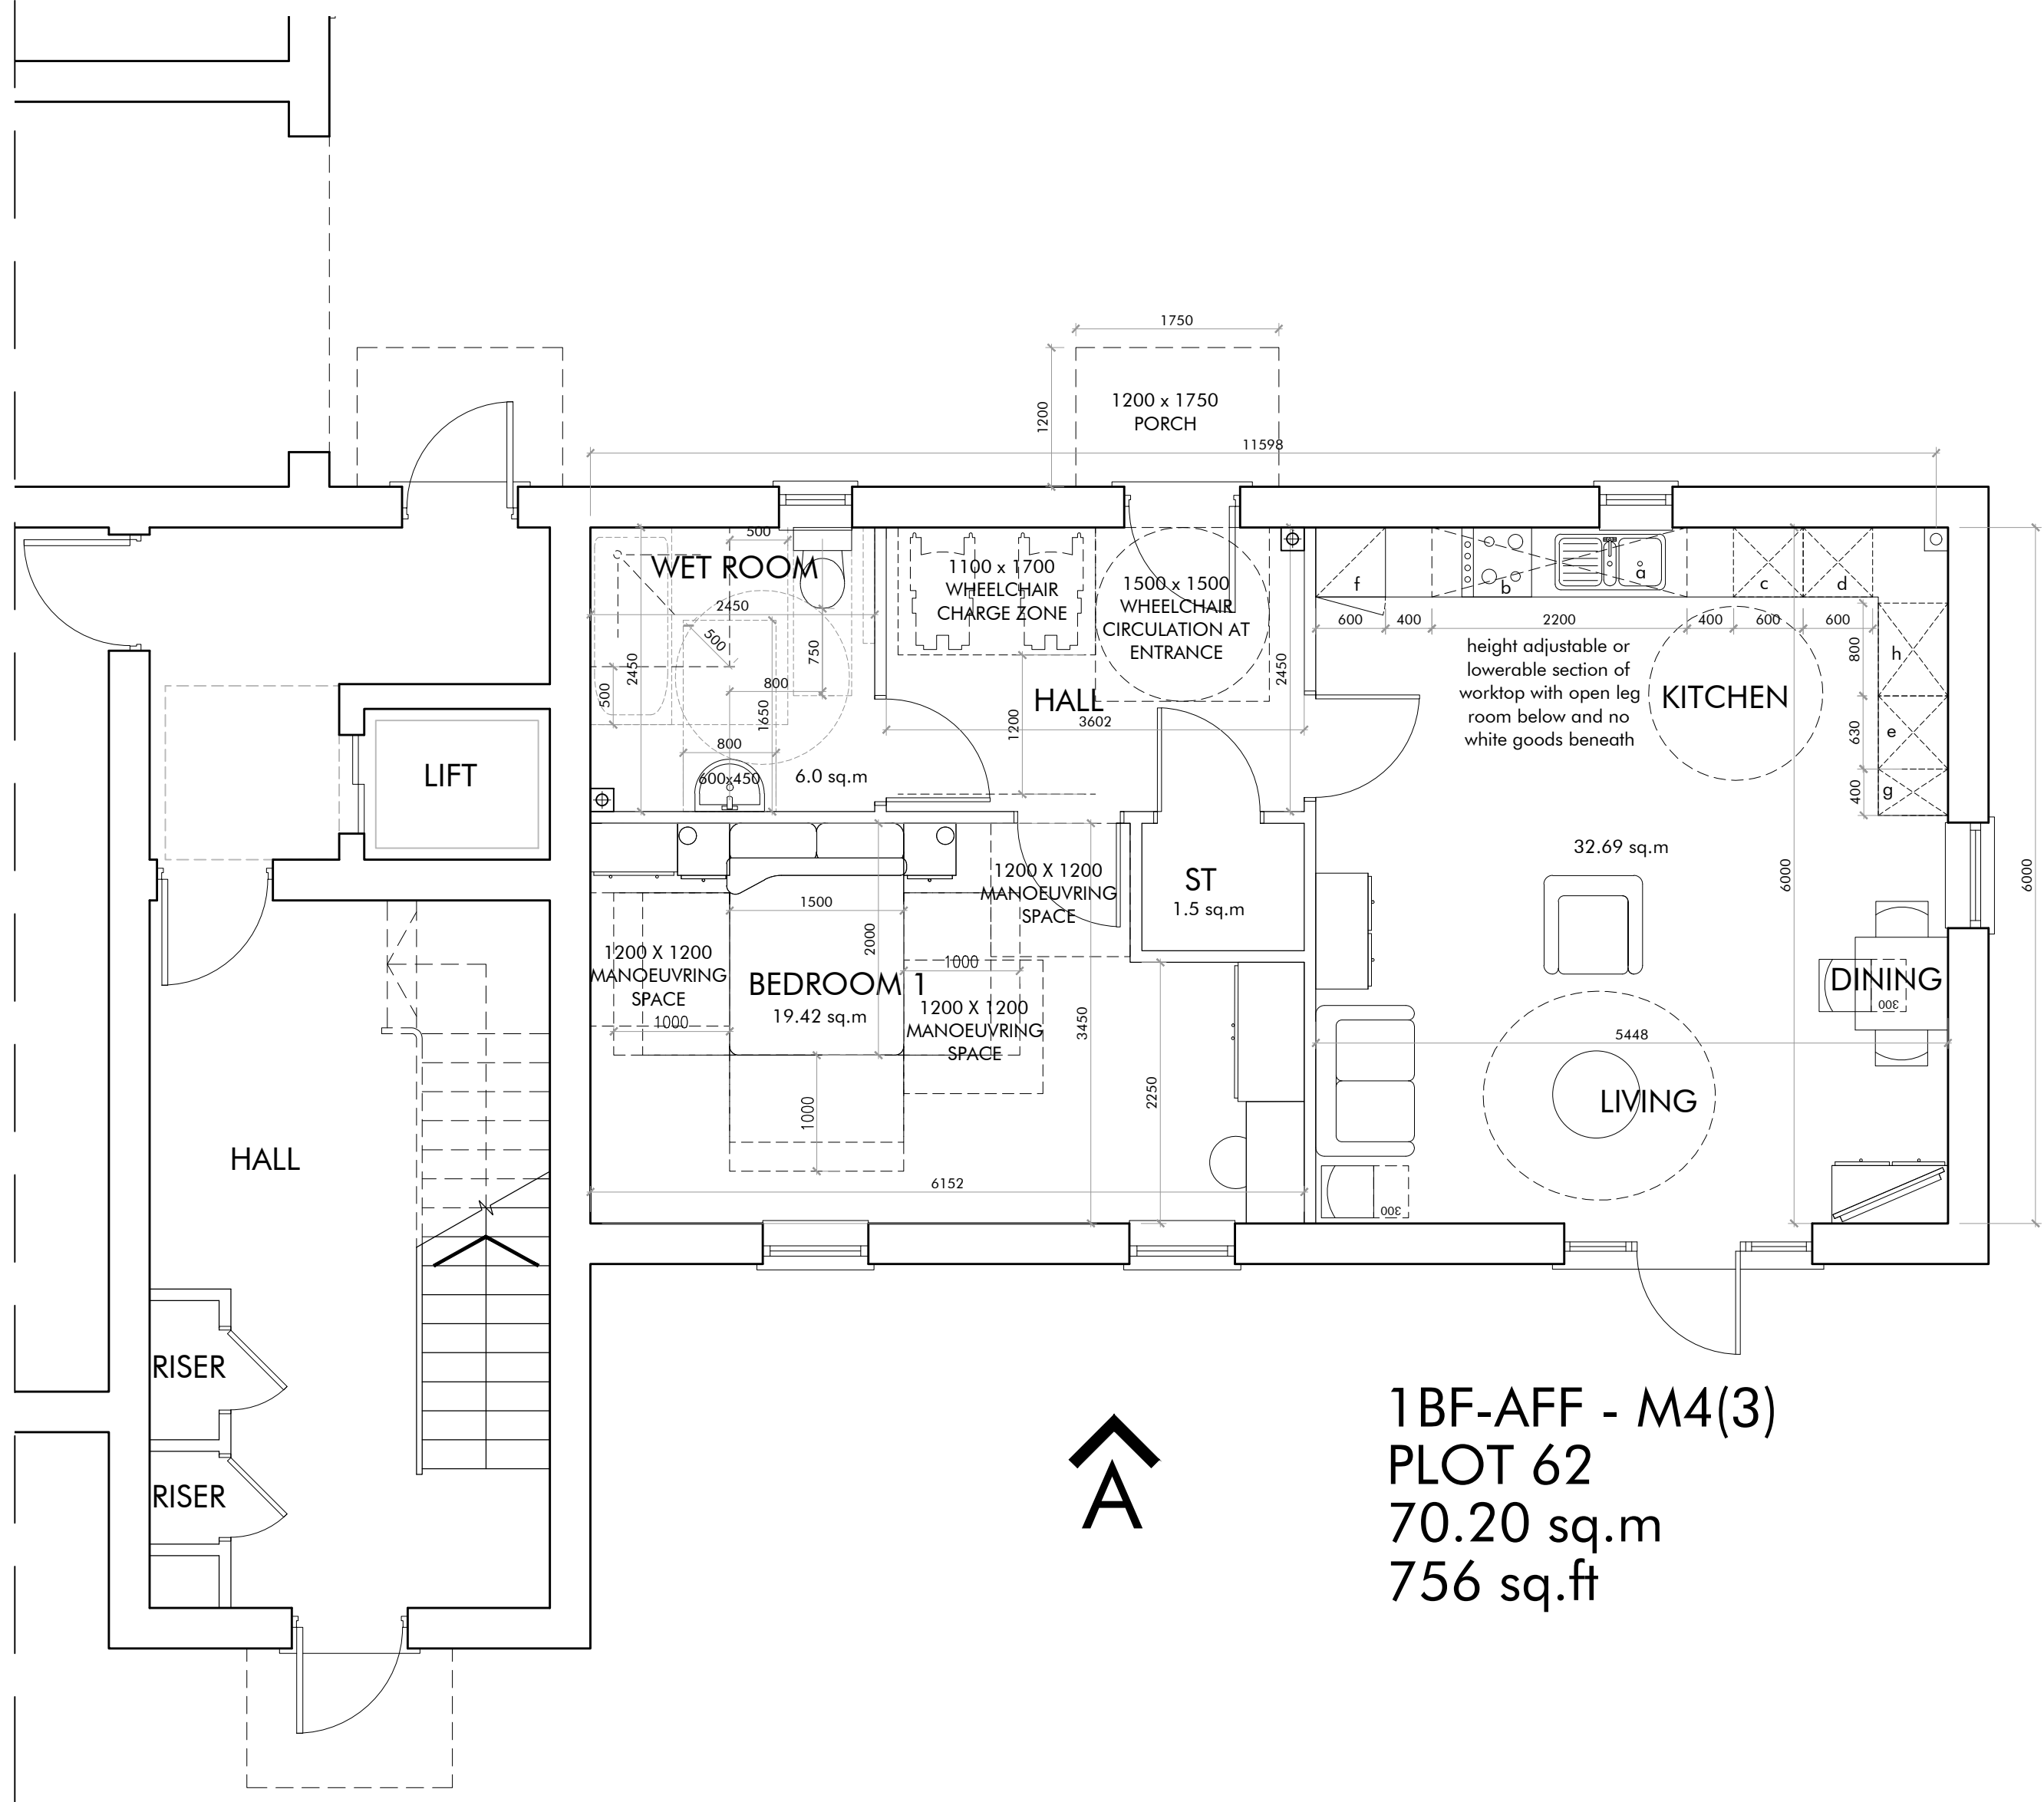


1BF-AFF - M4(3)
PLOT 62
70.20 sq.m
756 sq.ft



ELEVATION - A



ELEVATION B

 

Scale 1:50