




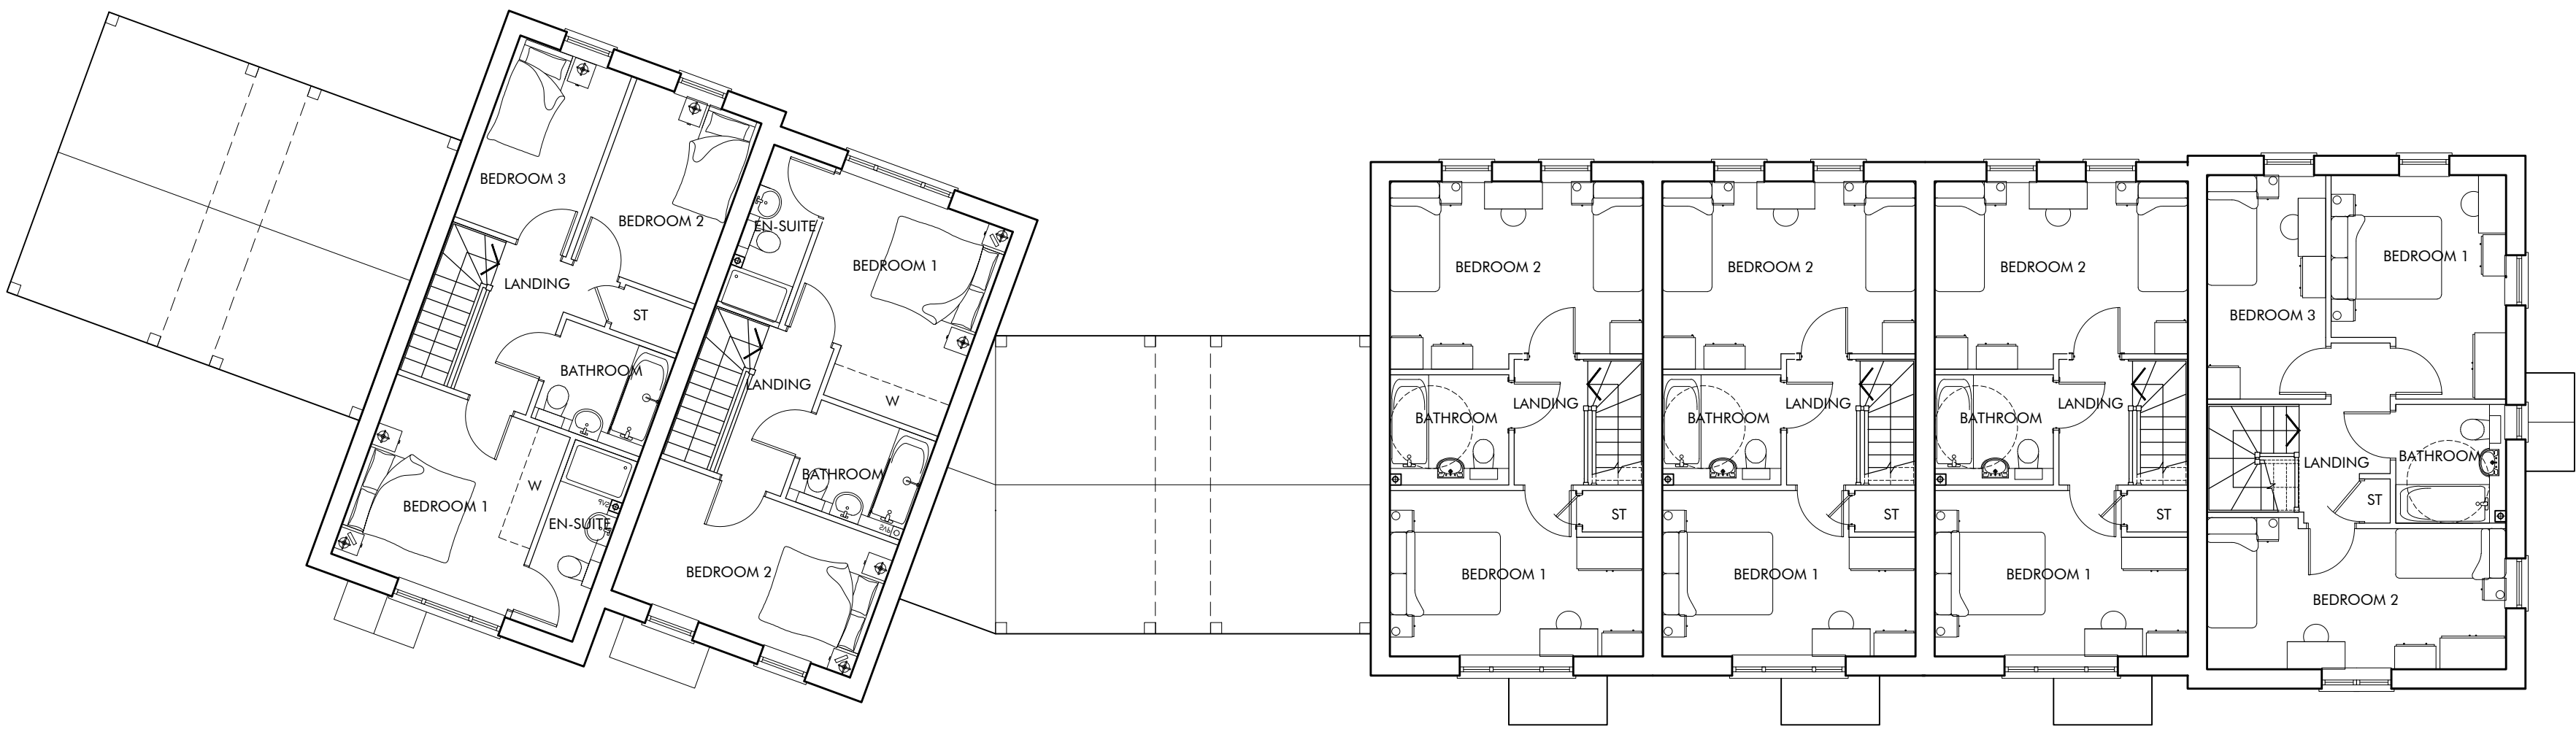

FIRST FLOOR

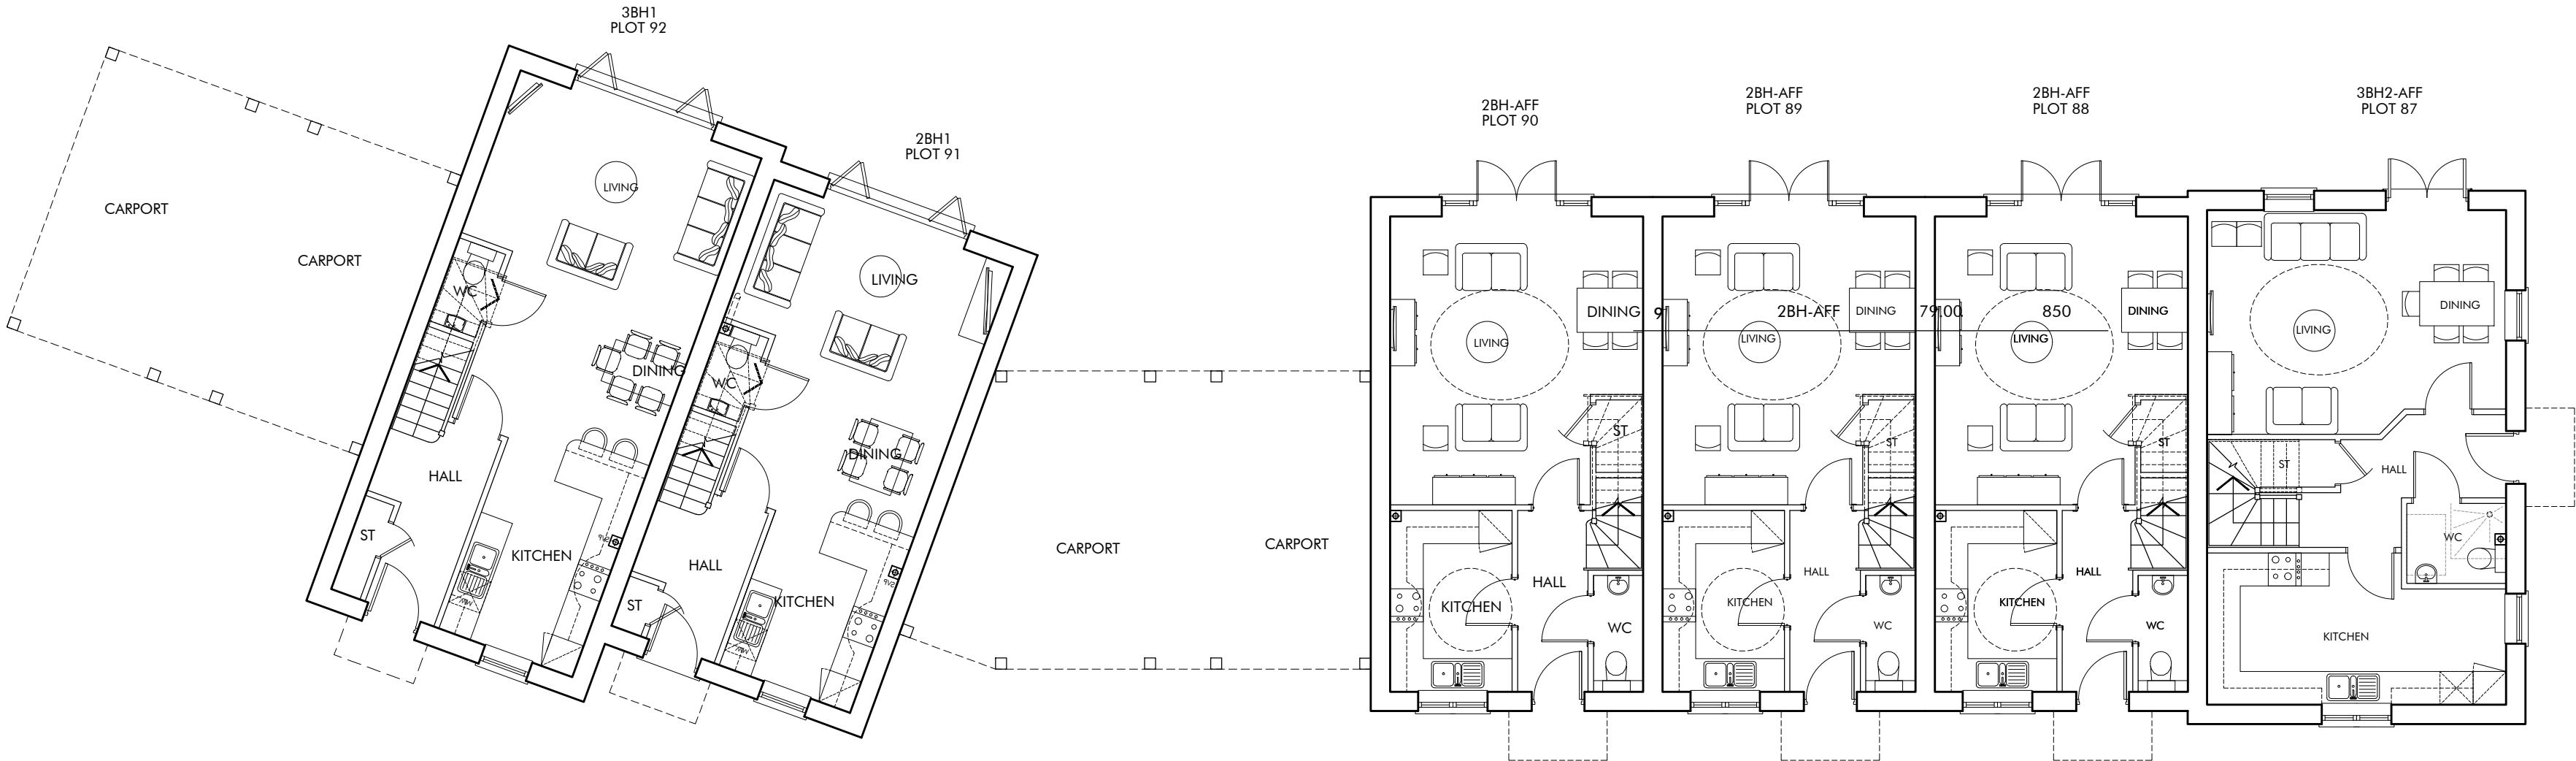

GROUND FLOOR

 

PLOT No	UNIT TYPE	AREA sq.m	AREA sq.ft
87	3BH2-AFF	97.12	1045
88, 89, 90	2BH-AFF	79.00	850
91	2BH1	79.12	852
92	3BH1	93.00	1001

2BH-AFF
GIA: 79.00m ² / 850ft ²

NBS CHECK	2 BED	DOUBLE BEDROOMS OVER 11.5m ² & 2.75m WIDE (2.55m EVERY OTHER ONE)	✓	TOTAL GIA OVER 79m ²	✓
	4 PERSON				
	2 STOREY				
			n/a	STORAGE OVER 2.0m ²	✓

3BH2-AFF
GIA: 97.12m ² / 1045ft ²

NBS CHECK	3 BED	DOUBLE BEDROOMS OVER 11.5m ² & 2.75m WIDE (2.55m EVERY OTHER ONE)	✓	TOTAL GIA OVER 93m ²	✓
	5 PERSON				
	2 STOREY				
			✓	STORAGE OVER 2.5m ²	✓

3BH1
GIA: 93.00m ² / 1001ft ²

NBS CHECK	3 BED	DOUBLE BEDROOMS OVER 11.5m ² & 2.75m WIDE (2.55m EVERY OTHER ONE)	✓	TOTAL GIA OVER 84m ²	✓
	4 PERSON				
	2 STOREY				
			✓	STORAGE OVER 2.5m ²	✓

2BH1
GIA: 79.12m ² / 852ft ²

NBS CHECK	2 BED	DOUBLE BEDROOMS OVER 11.5m ² & 2.75m WIDE (2.55m EVERY OTHER ONE)	✓	TOTAL GIA OVER 79m ²	✓
	4 PERSON				
	2 STOREY				
			n/a	STORAGE OVER 2.0m ²	✓

A R



The Front Barn, 124 Manor Road North, Thames Ditton, KT7 0BH
T: 01372 470 313 W: www.omega-architects.co.uk

Client:
Ashill Regen

Project:
**West Hoathly Brickworks Site,
Hamsey Road, Sharpthorne**

Drawing Title:
**3BH2-AFF, 2BH-AFF, 3BH1 & 2BH1 - Plots 87-92
Floor Plans**

Scale:	Revision	Drawn	Check	Date
1:100 @ A1	A	RB	TJ	14.03.23
except when stated	B	AC	TJ	21.07.23
	C	AC	TJ	26.09.23

Project No'	Class	Dwg No'	Status	Rev
3141	A	3185	PL	C

OMEGA ARCHITECTS LTD. A COMPANY LIMITED BY GUARANTEE. REGISTERED OFFICE: 124 MANOR ROAD NORTH, THAMES DITTON, MIDDLESEX, M20 9JH. VAT NO: 264 545 111. COMPANY NO: 0640 0000. REGISTERED IN ENGLAND.

DESIGNED BY: OMEGA ARCHITECTS LTD. THE CONTENTS OF THIS DOCUMENT HAVE BEEN PREPARED OR SUBMITTED IN WHOLE OR IN PART WITHOUT THE WRITTEN CONSENT OF OMEGA ARCHITECTS LIMITED. ANY REUSE OR MODIFICATION OF THE CONTENTS OF THIS DOCUMENT WITHOUT THE WRITTEN CONSENT OF OMEGA ARCHITECTS LIMITED IS PROHIBITED.

REGISTERED COMPANY NO: 0640 0000. OMEGA ARCHITECTS LIMITED. 124 MANOR ROAD NORTH, THAMES DITTON, MIDDLESEX, M20 9JH. VAT NO: 264 545 111. COMPANY NO: 0640 0000. REGISTERED IN ENGLAND.