


The architectural drawings include:

- ROOF PLAN:** A rectangular plan showing a central rectangular area with four trapezoidal sections at the corners, indicating a gabled roof structure. Section lines A-A and B-B are marked.
- GROUND FLOOR:** A rectangular dashed outline representing the footprint of the building.
- FRONT ELEVATION A:** A long, low elevation showing a series of vertical supports (columns) and a flat roofline.
- SIDE ELEVATION B:** A gabled elevation showing a triangular roof structure supported by vertical posts.
- REAR ELEVATION C:** A long, low elevation similar to the front elevation, showing vertical supports and a flat roofline.
- SIDE ELEVATION D:** A gabled elevation similar to the side elevation, showing a triangular roof structure supported by vertical posts.

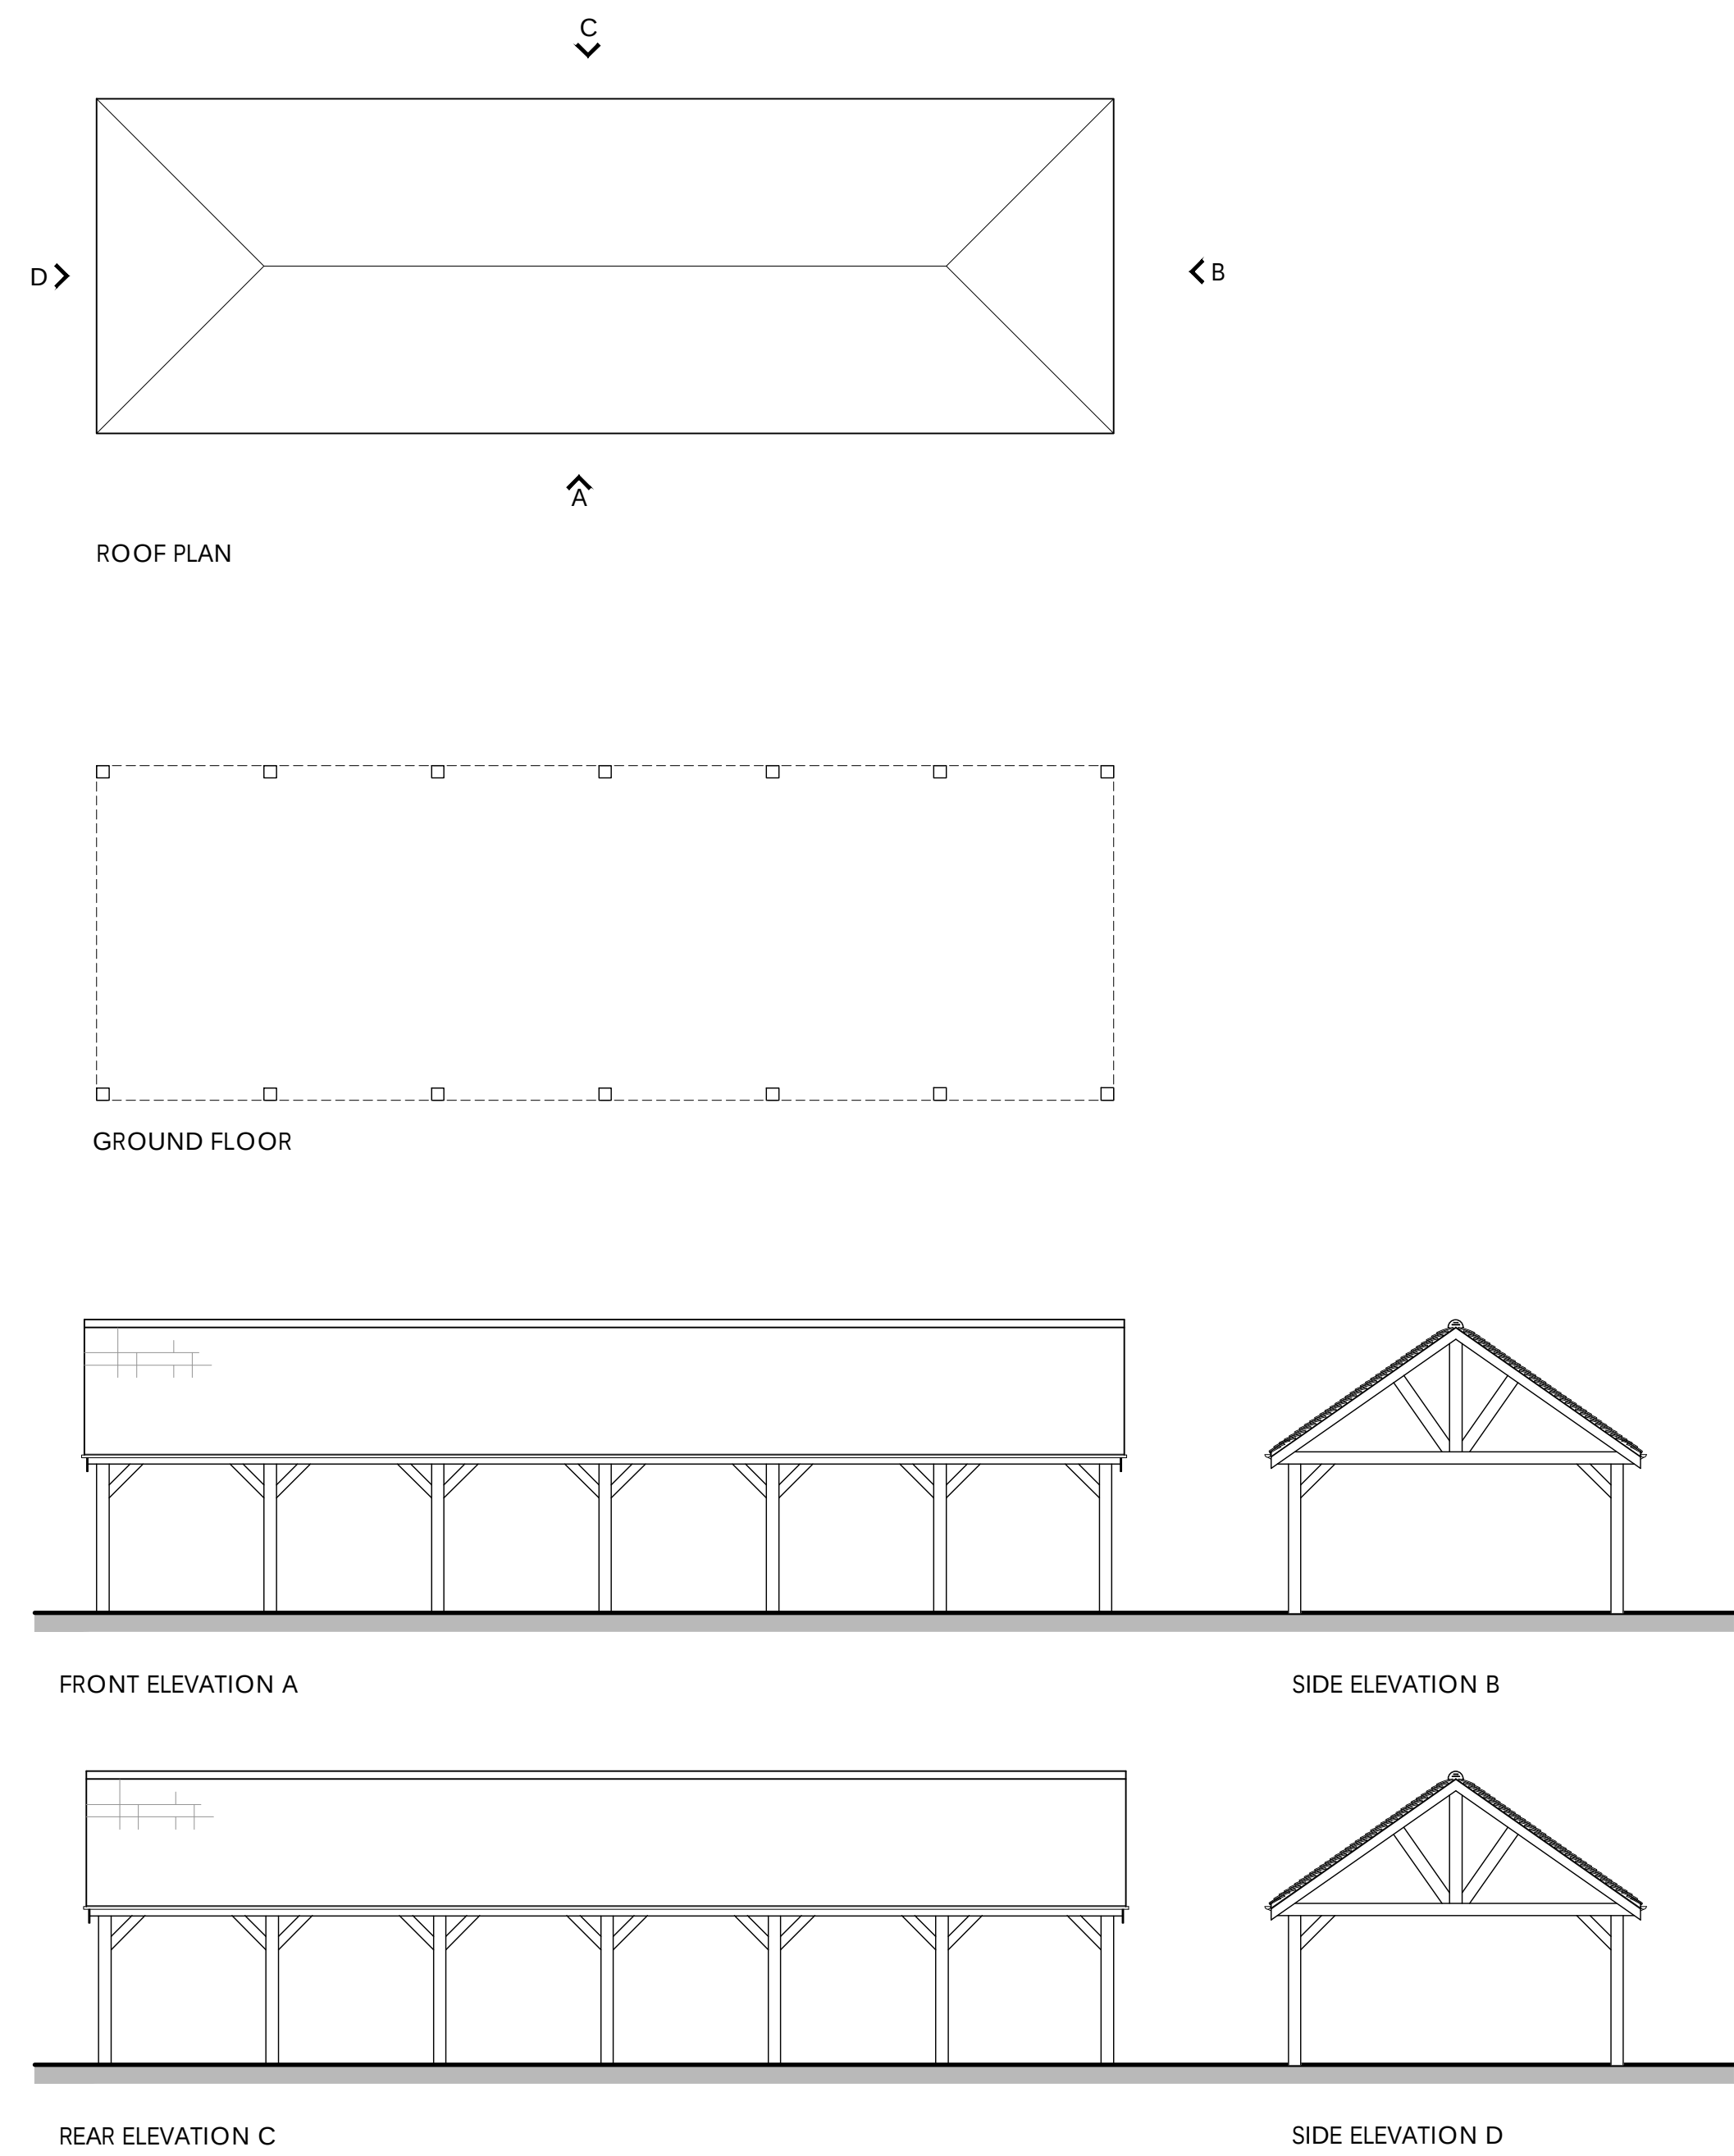

The architectural drawings include:

- ROOF PLAN:** A square with an 'X' inside, representing the roof structure. Arrows point to the corners: 'C' at the top, 'A' at the bottom, 'D' at the left, and 'B' at the right.
- GROUND FLOOR:** A rectangular plan showing a central entrance with a small porch, flanked by two rooms, each containing a door and a window. A small semi-circular feature is at the bottom.
- FRONT ELEVATION A:** A drawing of the front of the house, showing a central entrance with a door and a window, flanked by two windows, and a small porch.
- SIDE ELEVATION B:** A drawing of the side of the house, showing a single window and a small porch.
- REAR ELEVATION C:** A drawing of the rear of the house, showing a single window and a small porch.
- SIDE ELEVATION D:** A drawing of the side of the house, showing a single window and a small porch.

Client: Ashill Regen		Drawing Title: Carports & Cycle Store				 Omega Architects The Front Barn, 124 Manor Road North, Thames Ditton, KT7 0BH T: 01372 470 313 W: www.omega-architects.co.uk		Project No'	Class	Dwg No'	Status	Rev
Project: West Hoathly Brickworks Site, Hamsey Road, Sharpthorne		Scale: 1:100 @ A1	Revision A B	Drawn AC AC	Check TJ TJ			Date 14.03.23 21.07.23	3141	A	3211	PL