





PLOT No	UNIT TYPE	AREA sq.m	AREA sq.ft
48	3BH2	98.55	1061
49, 50	2BH1	79.12	852
51	3BH1	93.00	1001

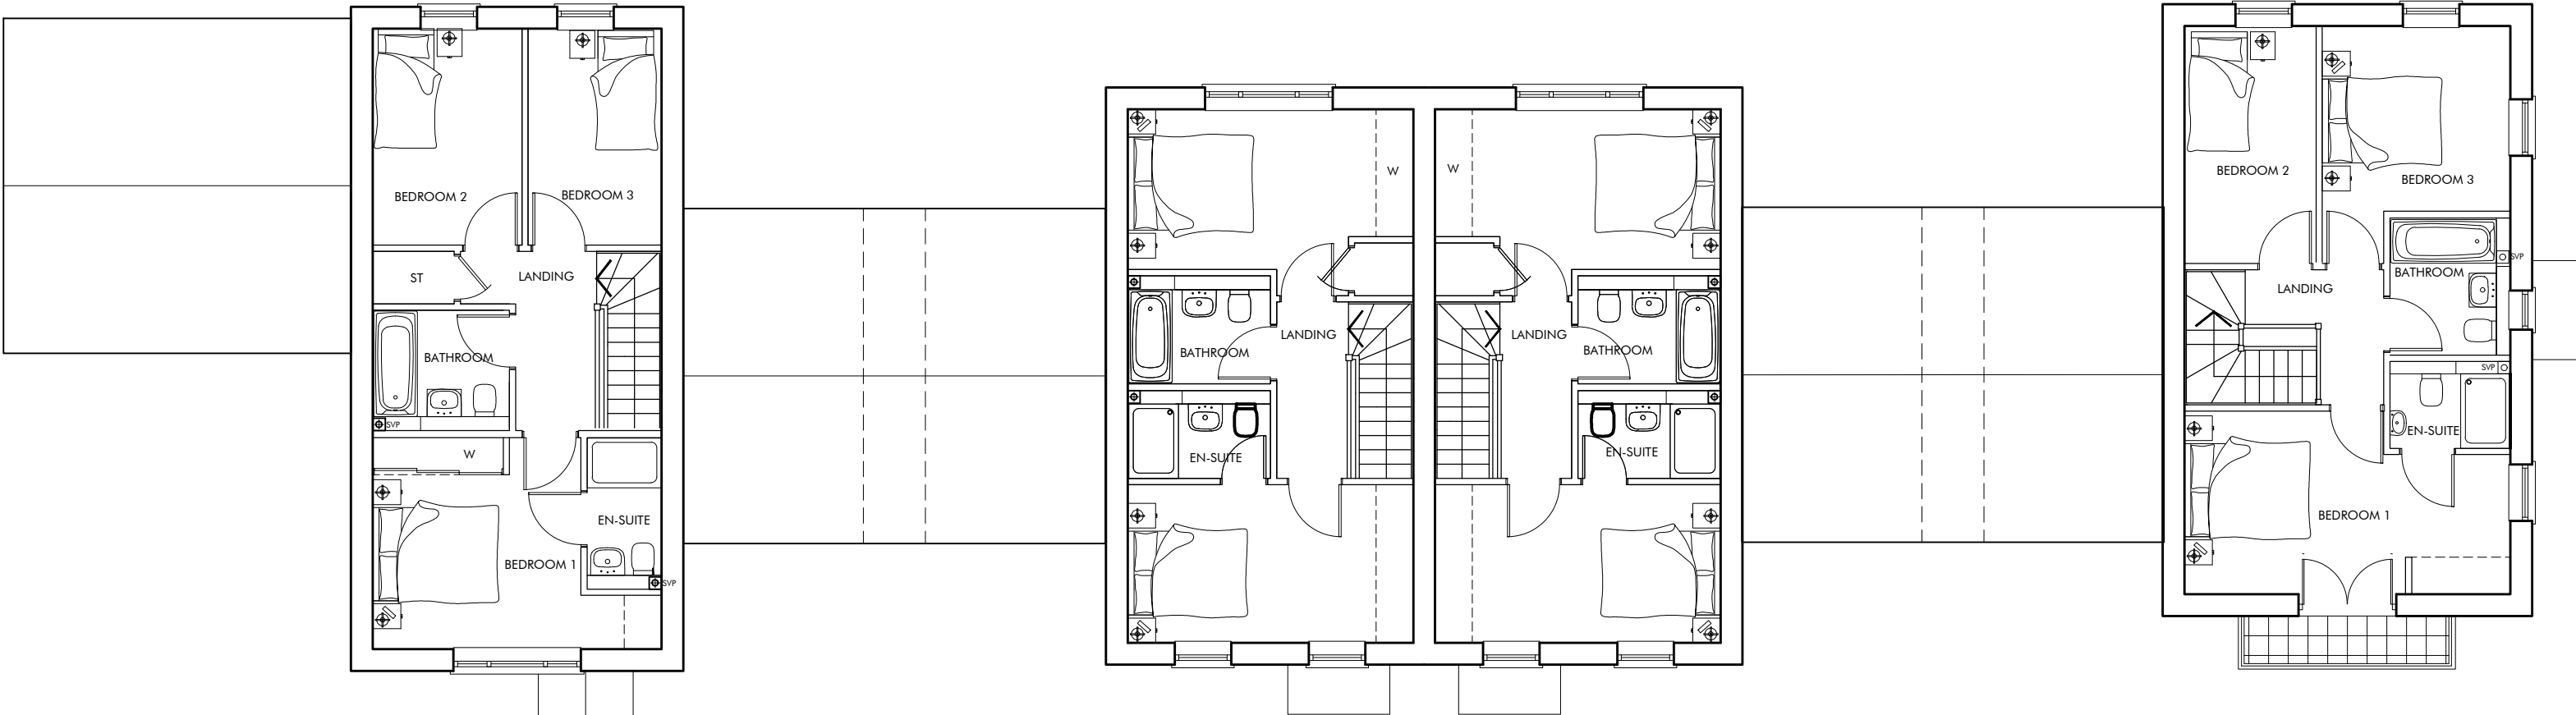

FIRST FLOOR

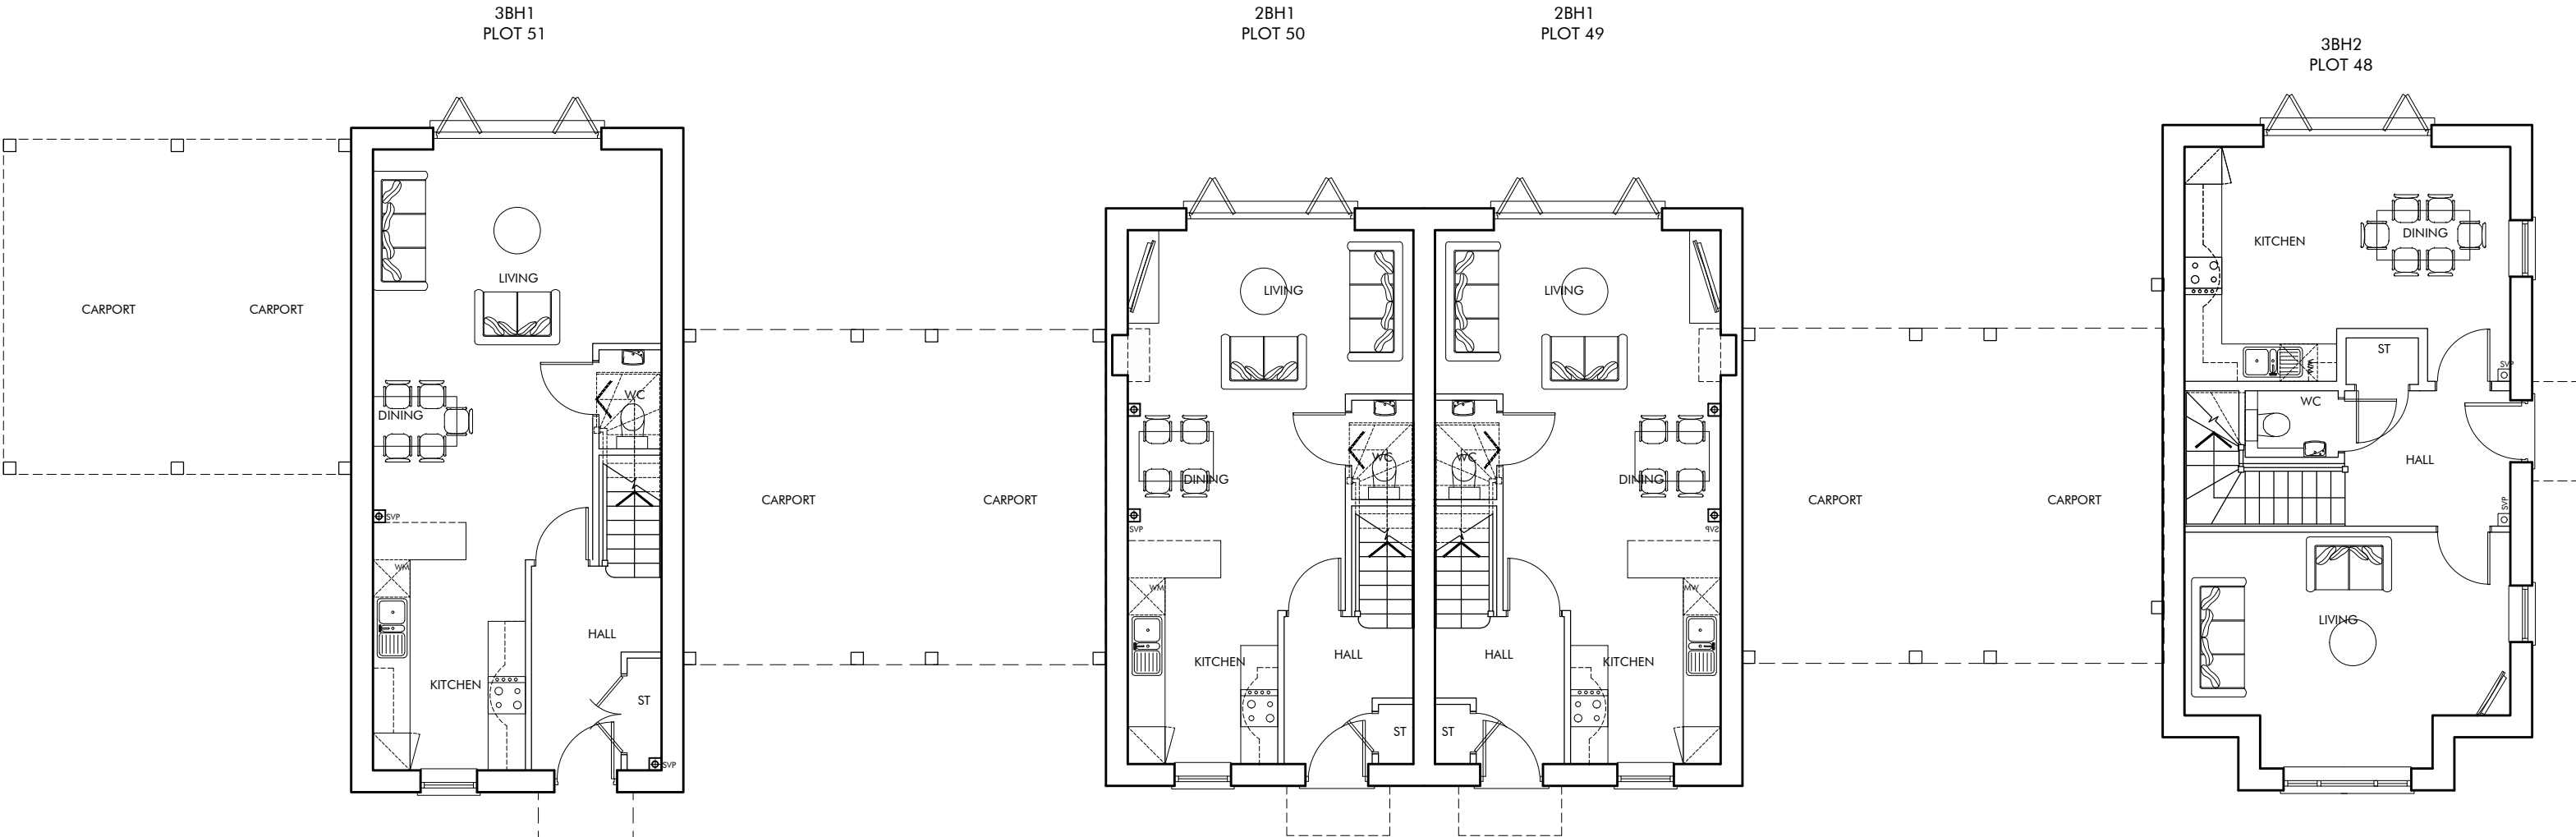

GROUND FLOOR

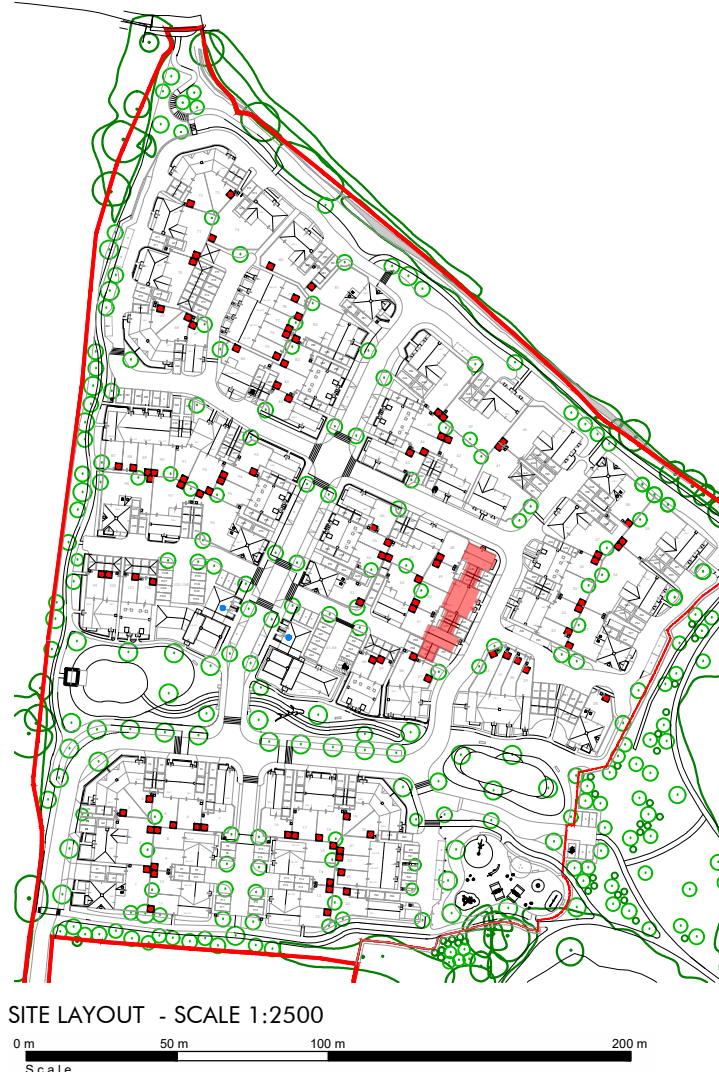 

SITE LAYOUT - SCALE 1:2500





Omega Architects

The Front Barn, 124 Manor Road North, Thames Ditton, KT7 0BH
T: 01372 470 313 W: www.omega-architects.co.uk

Client:

CALA Homes (South Home Counties) Limited

Project:

**West Hoathly Brickworks Site,
Hamsey Road, Sparshorne**

Drawing Title:

2BH1, 3BH1 & 3BH2 - Plots 4-51

Floor Plans

Scale:	Revision	Drawn	Check	Date
1:100 @ A1 except when stated	C	ZT	JH	24.02.26

Project No'	Class	Dwg No'	Status	Rev
3291	A	3115	PL	C

DWG: C / MODIFIED A / BLACK & WHITE
 DRAWS: SM - TRENCH, PL - PLANNING, ME - MECHANICAL, ME - MECHANICAL DRAWING

ISSUED BY OMEGA ARCHITECTS. The contents of this document may not be copied or reproduced in whole or in part without the written consent of Omega Architects Limited. Draw Title: Planning and Control Draw No: Omega Architects
 OMEGA ARCHITECTS COMPANY DETAILS: Omega Architects Limited, 108 registered Companies House 29372784. Registered Address: Ipswich, 44 High Street, Essex.