



2BF1-AFF
PLOT 64
70.00 sq.m
753 sq.ft

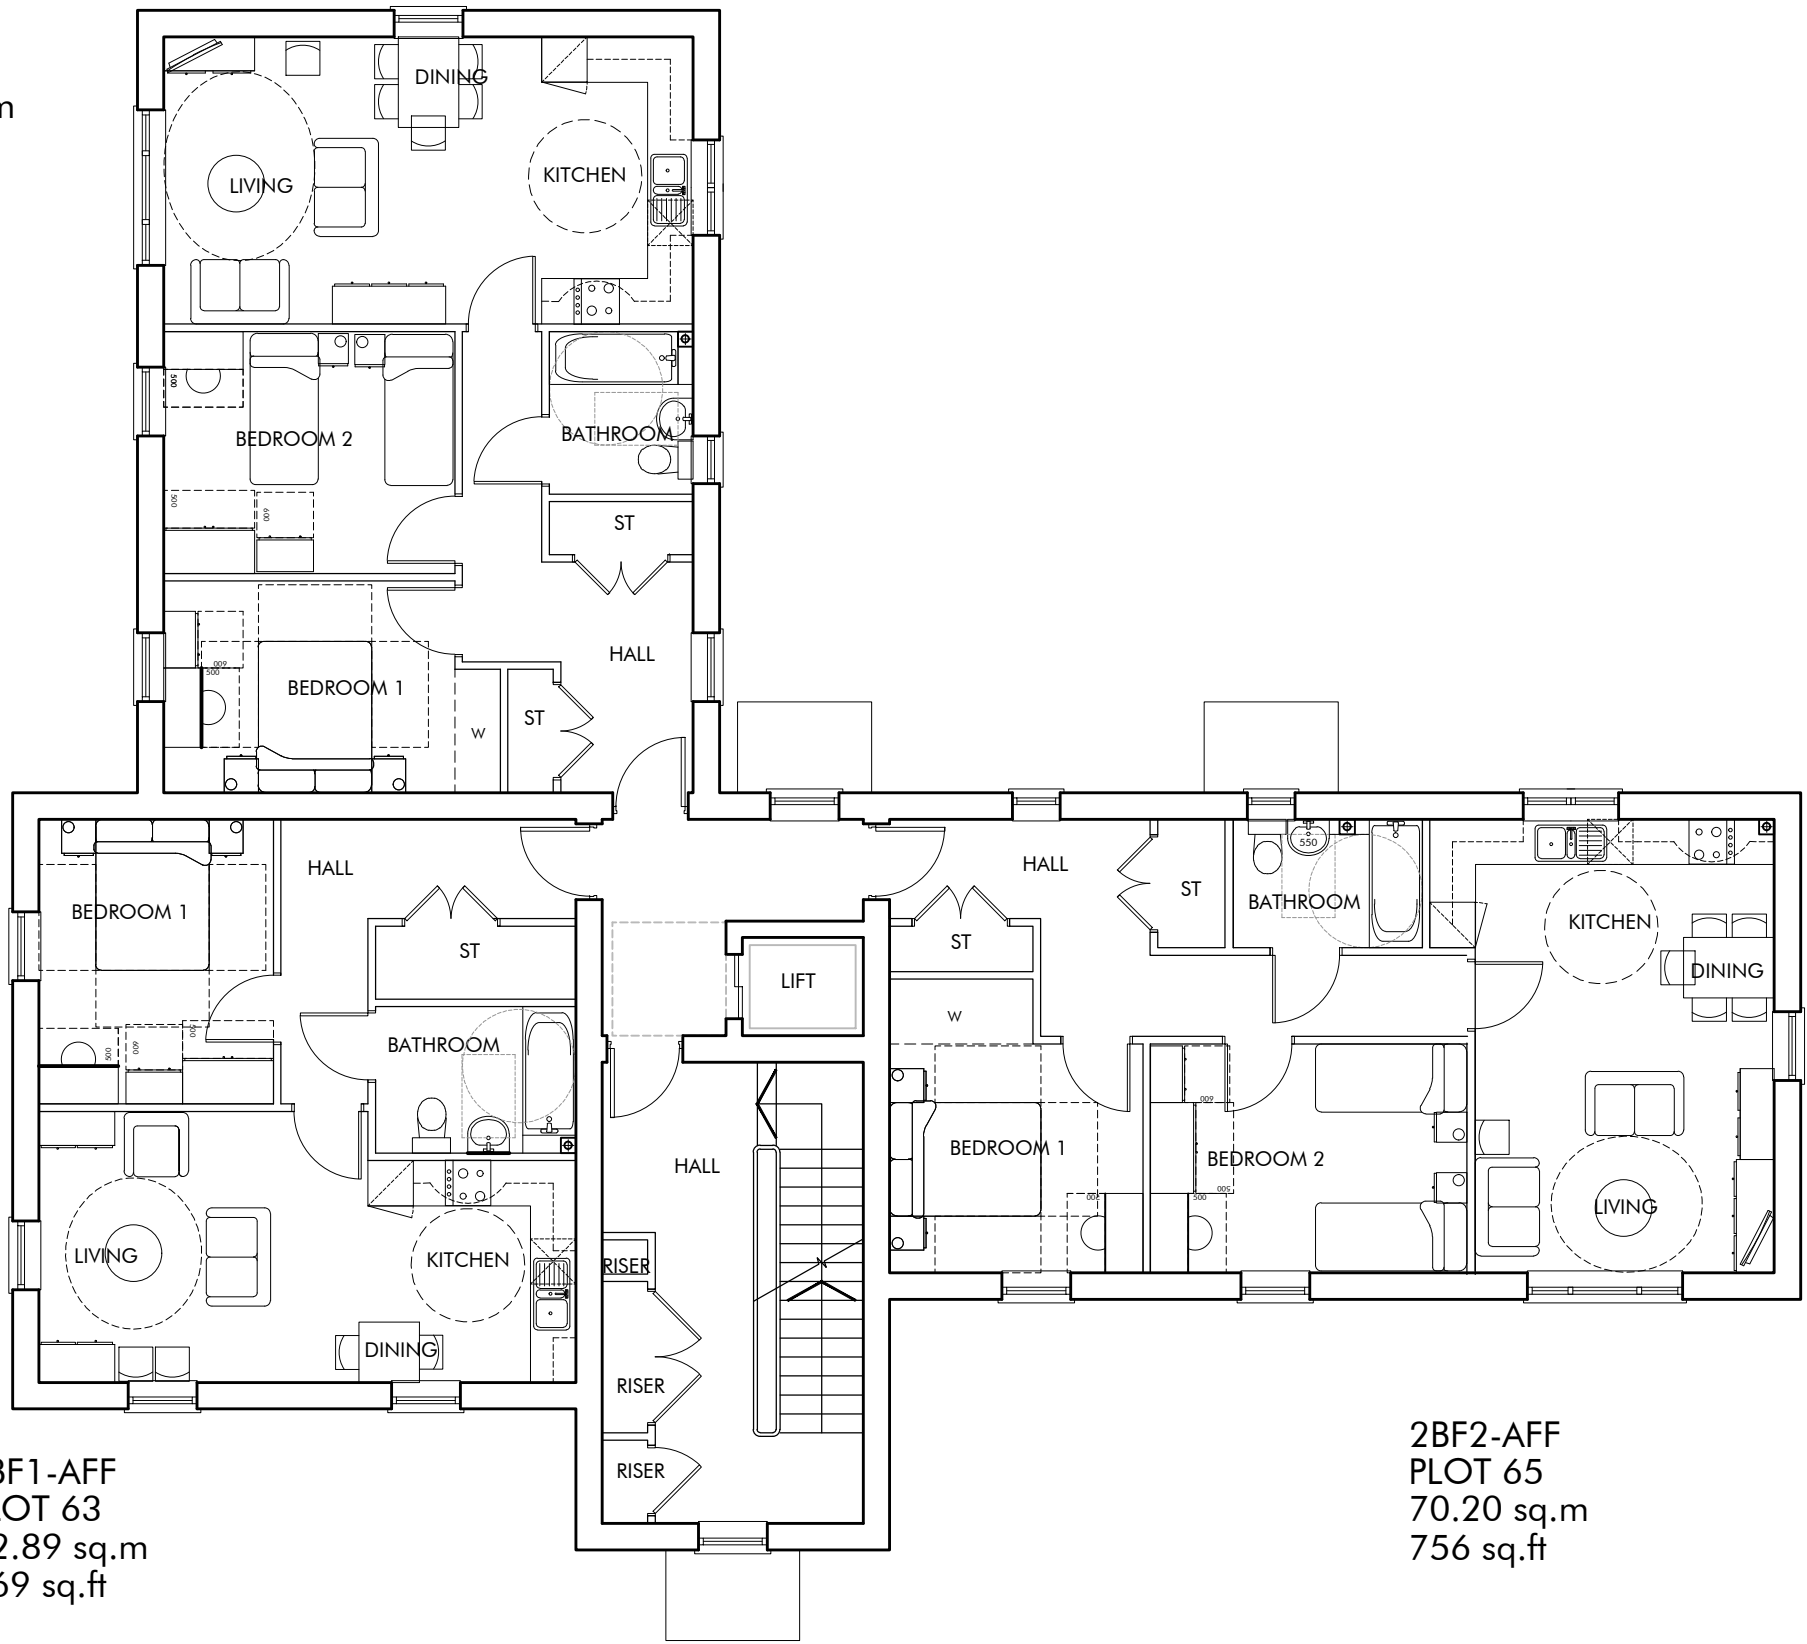

1BF1-AFF
PLOT 63
52.89 sq.m
569 sq.ft



2BF2-AFF
PLOT 65
70.20 sq.m
756 sq.ft

FIRST FLOOR

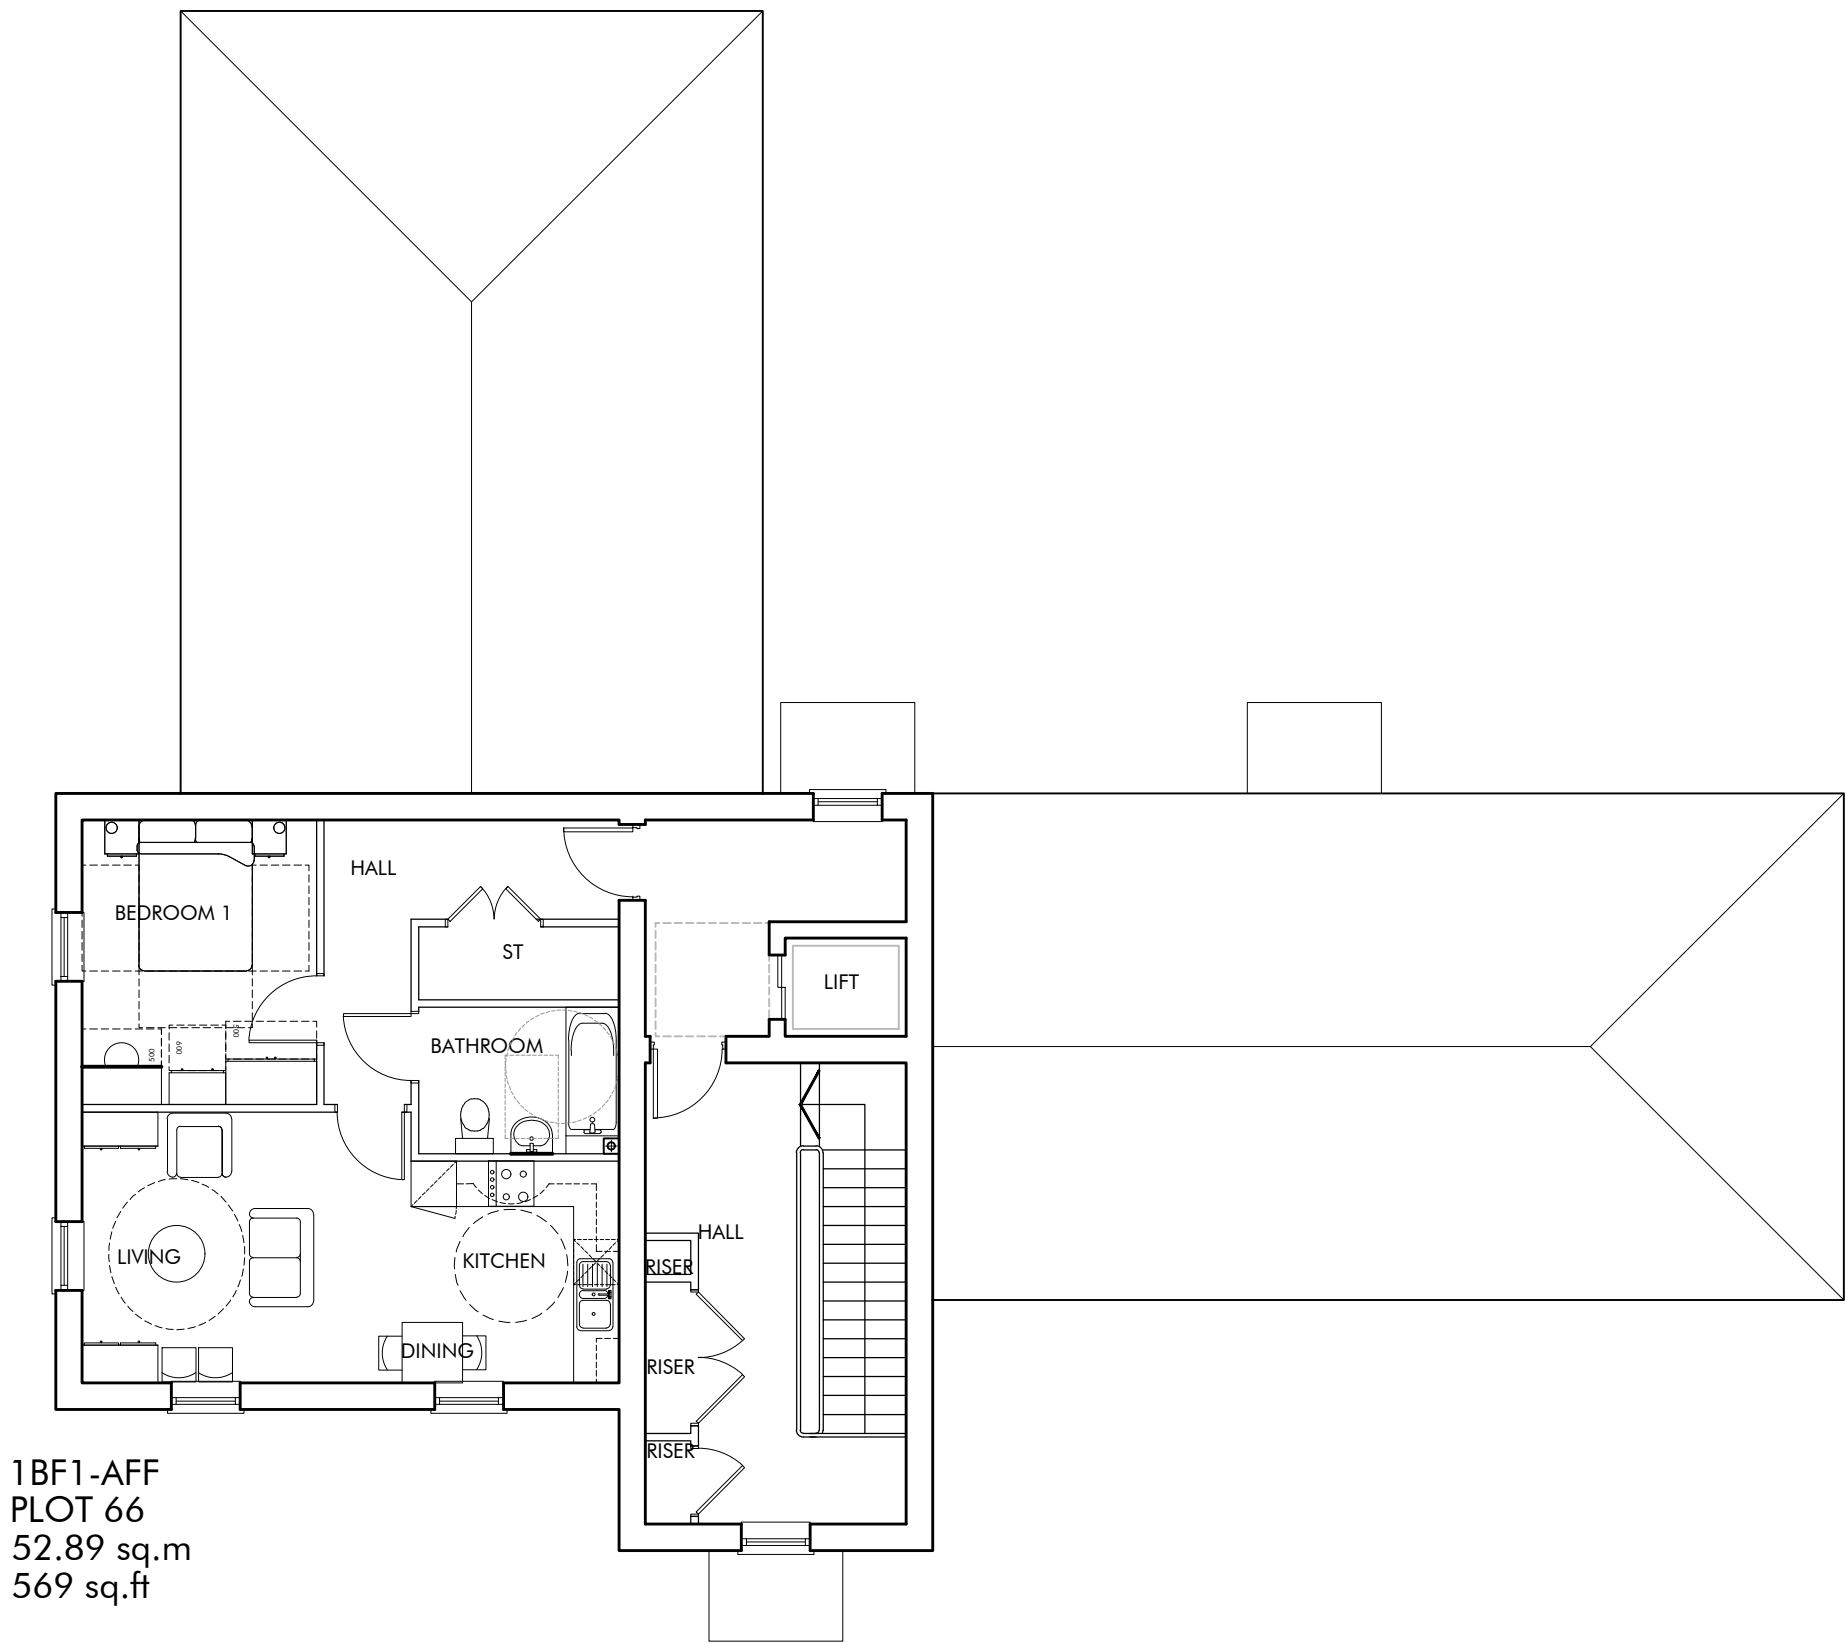

1BF1-AFF
PLOT 66
52.89 sq.m
569 sq.ft


SECOND FLOOR

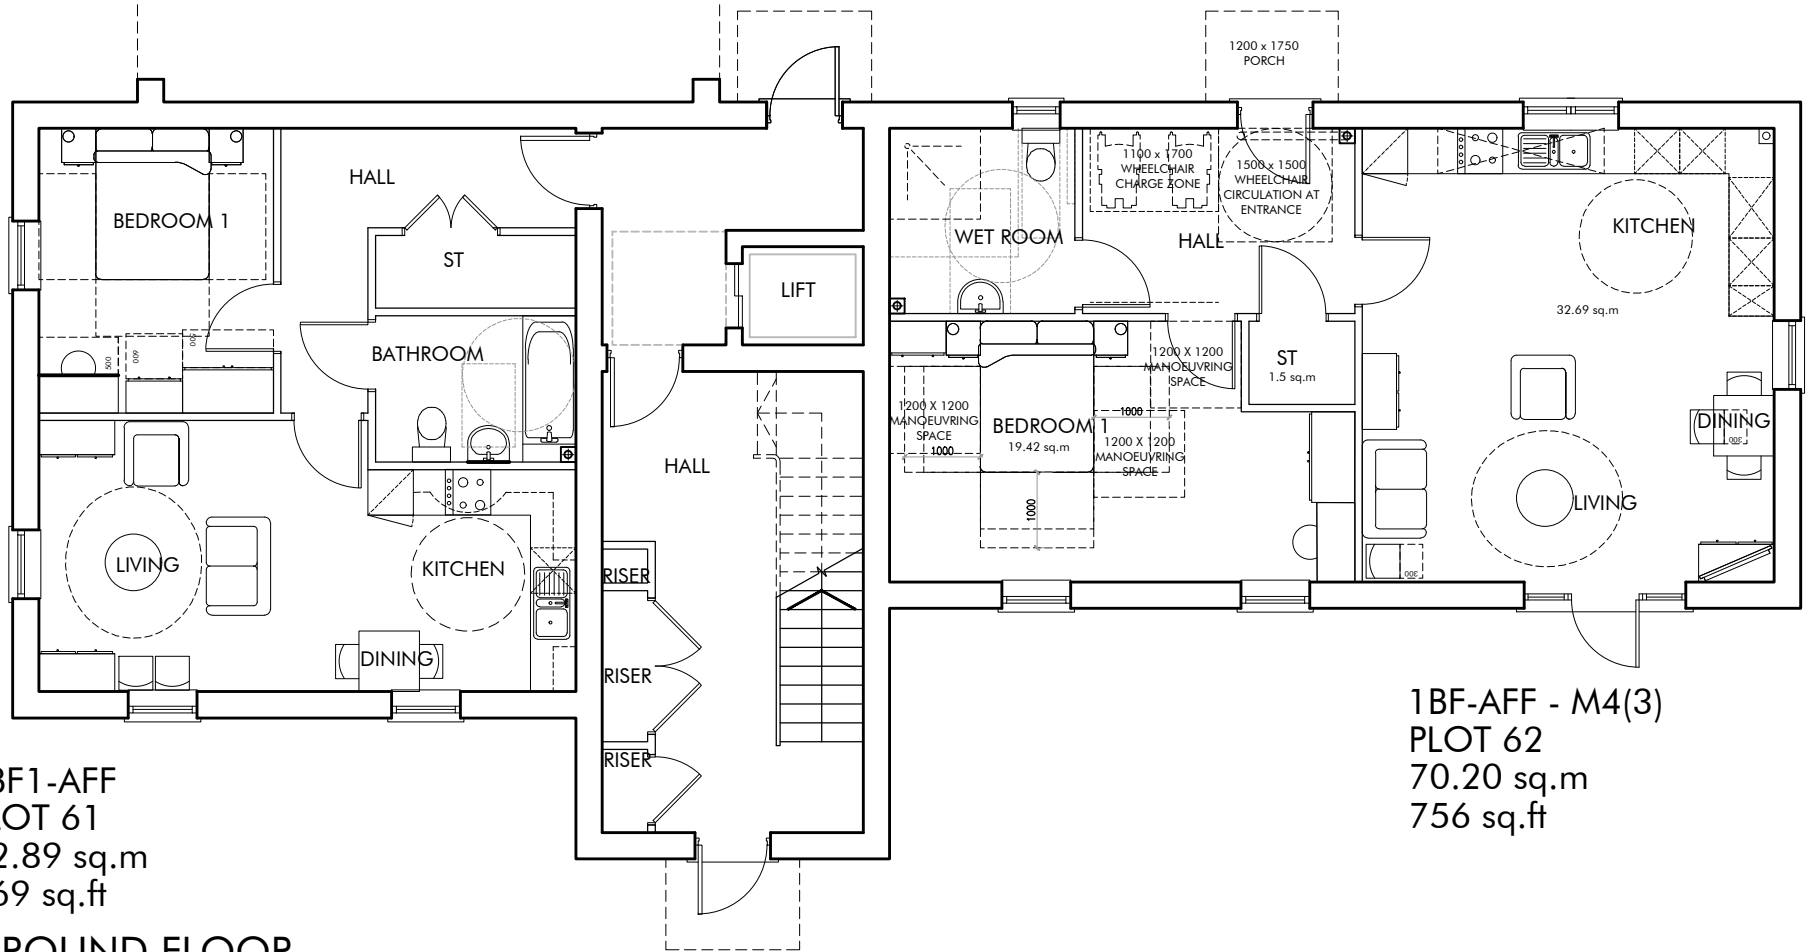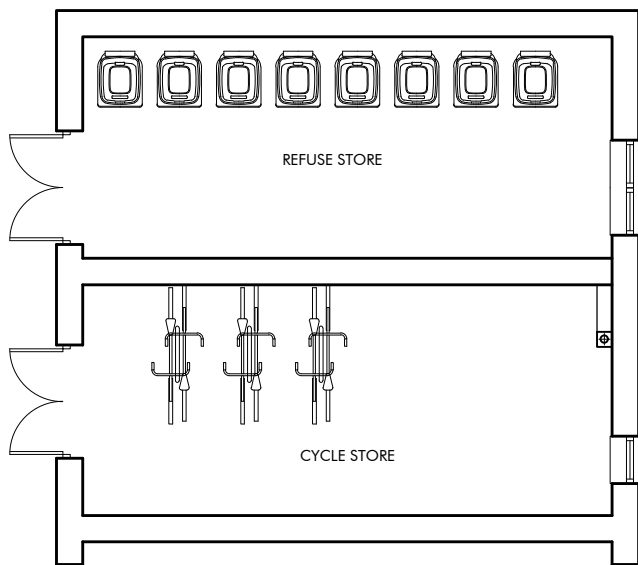

1BF1-AFF
PLOT 61
52.89 sq.m
569 sq.ft

1BF-AFF - M4(3)
PLOT 62
70.20 sq.m
756 sq.ft

GROUND FLOOR

 

Scale 1:100

PLOT No	UNIT TYPE	AREA sq.m	AREA sq.ft
61, 63, 66	1BF1-AFF	52.89	569
62	1BF-AFF M4(3)	70.20	756
64	2BF1-AFF	70	753
65	2BF2-AFF	70.20	756

1BF1-AFF

GIA: 52.89m² / 569ft²

NBS CHECK	1 BED	DOUBLE BEDROOMS OVER 11.5m ² & 2.75m WIDE (2.55m ² EVERY OTHER ONE)	✓	TOTAL GIA OVER 50m ²	✓
	2 PERSON	SINGLE BEDROOMS OVER 7.5m ² & 2.15m WIDE	n/a	STORAGE OVER 1.5m ²	✓
	1 STOREY				

1BF-AFF M4(3)

GIA: 70.20m² / 756ft²

NBS CHECK	1 BED	DOUBLE BEDROOMS OVER 11.5m ² & 2.75m WIDE (2.55m ² EVERY OTHER ONE)	✓	TOTAL GIA OVER 50m ²	✓
	2 PERSON	SINGLE BEDROOMS OVER 7.5m ² & 2.15m WIDE	n/a	STORAGE OVER 1.5m ²	✓
	1 STOREY				

2BF1-AFF

GIA: 70.00m² / 753ft²

NBS CHECK	2 BED	DOUBLE BEDROOMS OVER 11.5m ² & 2.75m WIDE (2.55m ² EVERY OTHER ONE)	✓	TOTAL GIA OVER 70m ²	✓
	4 PERSON	SINGLE BEDROOMS OVER 7.5m ² & 2.15m WIDE	n/a	STORAGE OVER 2.0m ²	✓
	1 STOREY				

2BF2-AFF


GIA: 70.20m² / 756ft²

NBS CHECK	2 BED	DOUBLE BEDROOMS OVER 11.5m ² & 2.75m WIDE (2.55m ² EVERY OTHER ONE)	✓	TOTAL GIA OVER 70m ²	✓
	4 PERSON	SINGLE BEDROOMS OVER 7.5m ² & 2.15m WIDE	n/a	STORAGE OVER 2.0m ²	✓
	1 STOREY				

CALA



SITE LAYOUT - SCALE 1:2500

 

Scale



The Front Barn, 124 Manor Road North, Thames Ditton, KT7 0BH
T: 01372 470 313 W: www.omega-architects.co.uk

CALA Homes (South Home Counties) Limited
Client:

Project:
**West Hoathly Brickworks Site,
Hamsey Road, Sharpthorne**

Drawing Title:
**BLOCK A - Plots 61-66
Floor Plans**

Scale:	Revision	Drawn	Check	Date
1:100 @ A1 except when stated	E	ZT	JH	26.02.26

Project No'	Class	Dwg No'	Status	Rev
3291	A	3145	PL	E

CALA: C - COLOURS, A - AREA & VOLUME
DRAWN BY: ARCHITECT, H. HARRISON, D. HARRISON, W. HARRISON, W. HARRISON
REVISIONS BY: OMEGA ARCHITECTS. The content of this document may not be copied or reproduced in whole or in part without the written consent of Omega Architects Limited. Data for Publishing and Creative Design by Omega Architects.
REGISTERED COMPANY LIMITED. Omega Architects Limited, 100 registered companies number 3072704. Registered address: 124, 124 High Street, London, Surrey, KT13 0BT