


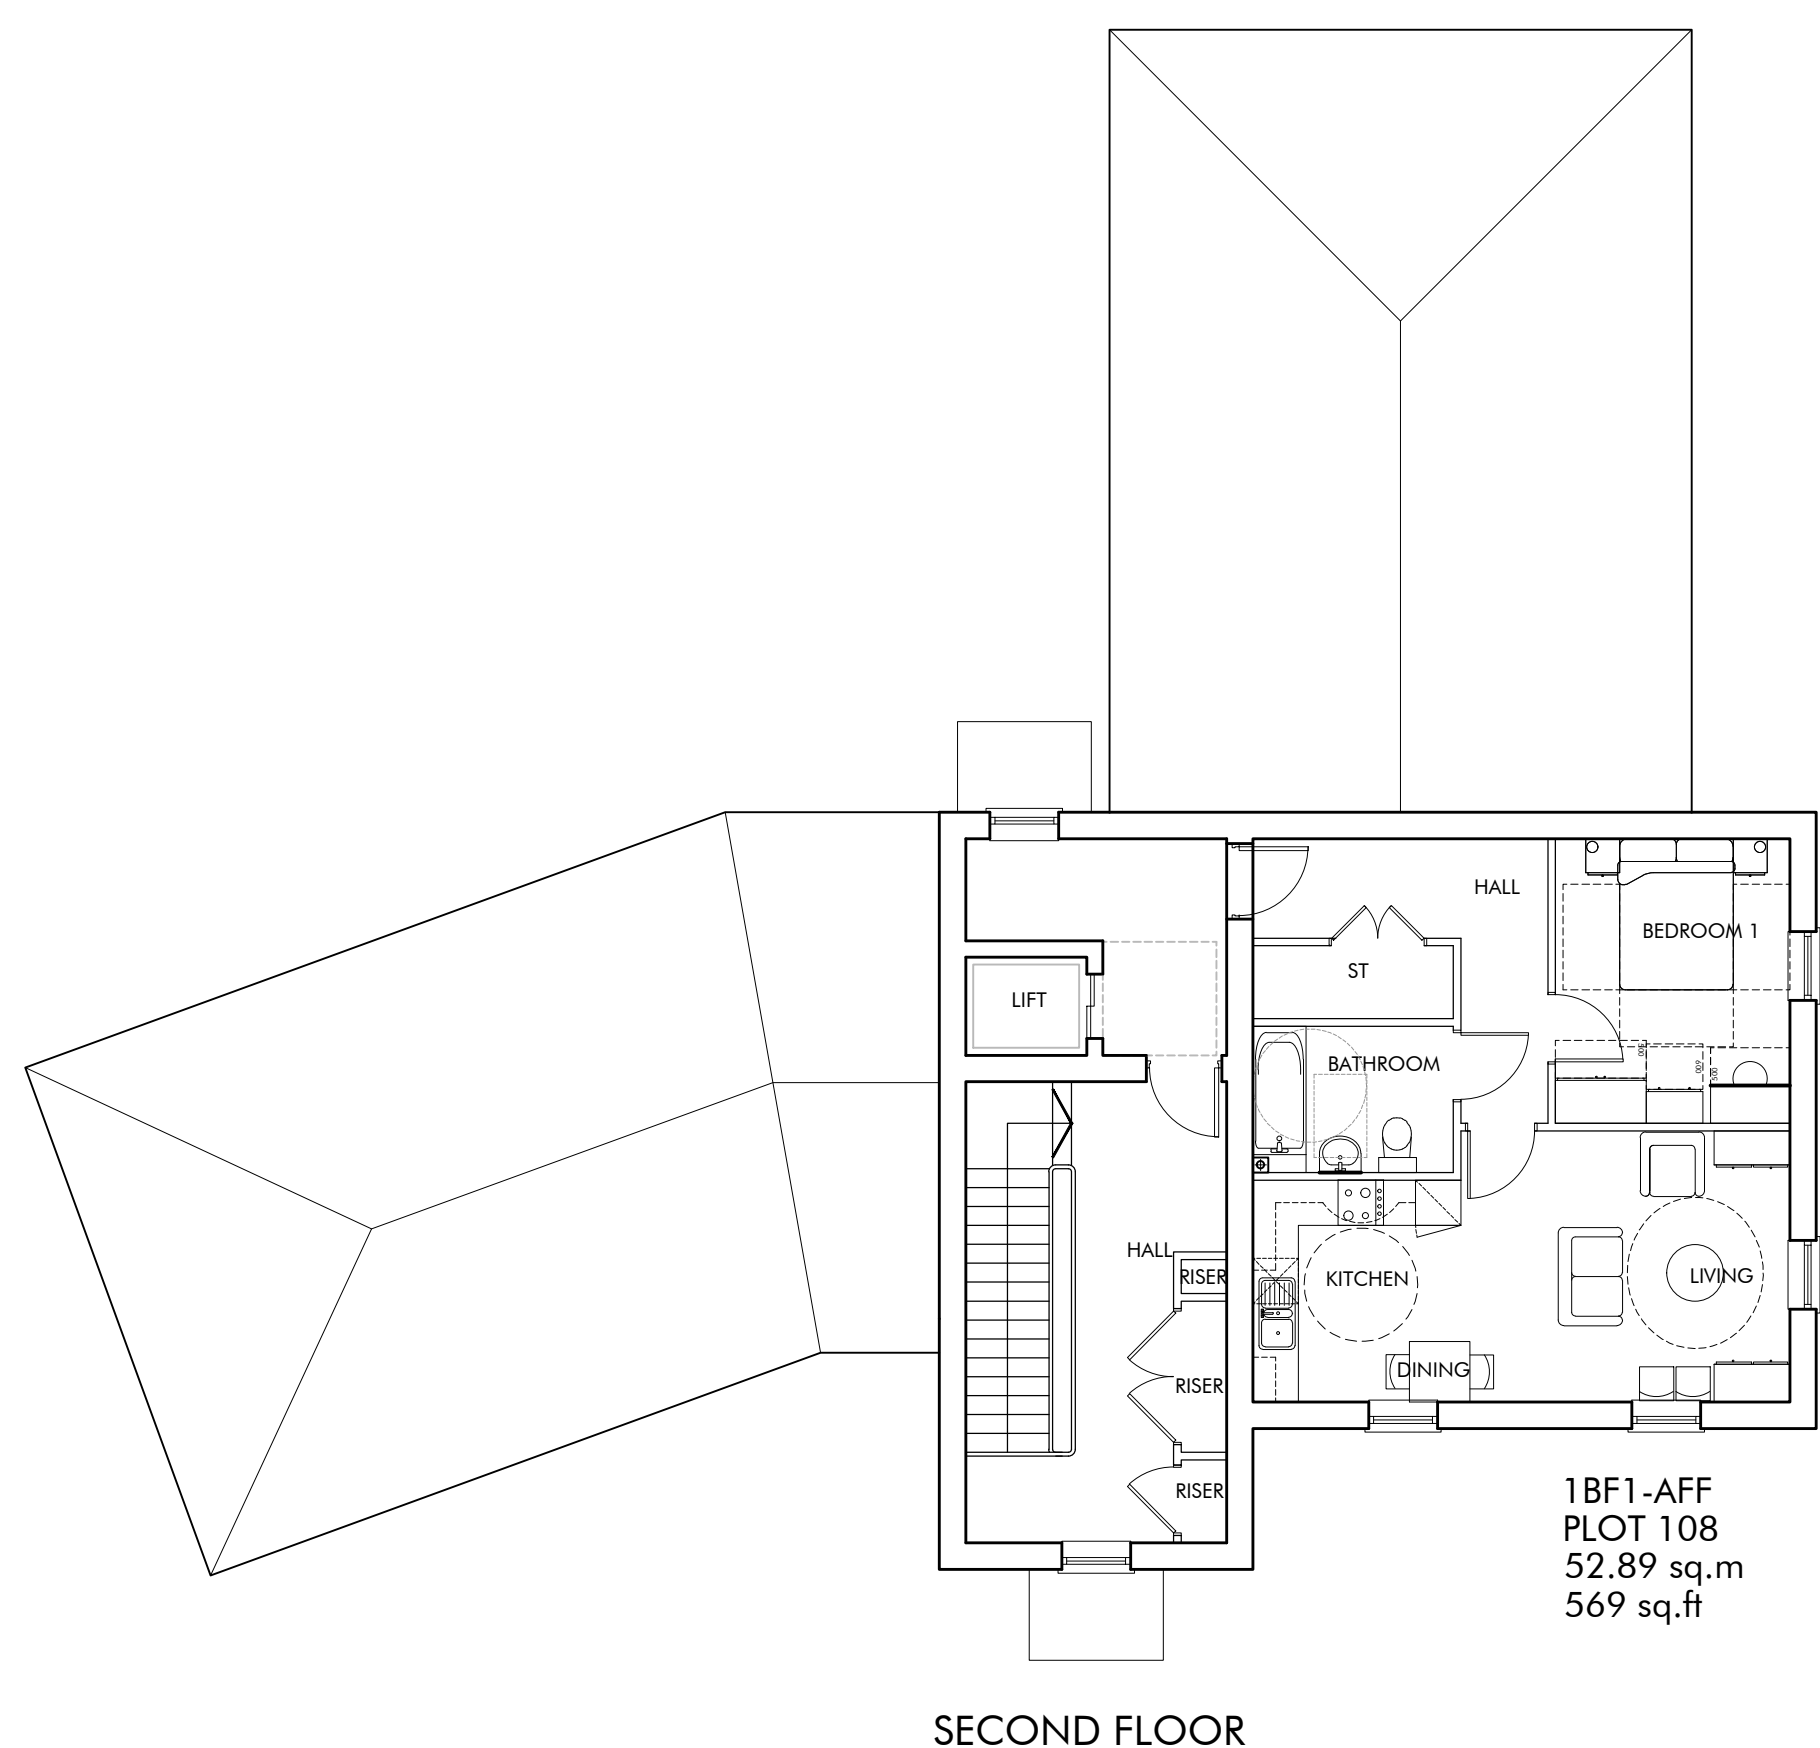

PLOT No	UNIT TYPE	AREA sq.m	AREA sq.ft
103, 105	2BF3-AFF	71.43	769
104, 107, 108	1BF1-AFF	52.89	569
106	2BF1-AFF	70	753

1BF1-AFF

GIA: 52.89m² / 569ft²

INS	1 BED	DOUBLE BEDROOMS OVER 11.5m ² & 2.75m WIDE (2.55m EVERY OTHER ONE)	✓	TOTAL GIA OVER 50m ²	✓
	2 PERSON				
SS	1 STOREY	SINGLE BEDROOMS OVER 7.5m ² & 2.15m WIDE	n/a	STORAGE OVER 1.5m ³	✓

2BF1-AFF

GIA: 70.00m² / 753ft²

NSR CHECK	2 BED	DOUBLE BEDROOMS OVER 11.5m ² & 2.75m WIDE (2.55m EVERY OTHER ONE)	✓	TOTAL GIA OVER 70m ²	✓
	4 PERSON				
	1 STOREY	SINGLE BEDROOMS OVER 7.5m ² & 2.15m WIDE	n/a	STORAGE OVER 2.0m ³	✓

2BF3-AFF

GIA: 71.43m² / 769ft²

NSS CHECK	2 BED	DOUBLE BEDROOMS OVER 11.5m ² & 2.75m WIDE (2.55m EVERY OTHER ONE)	✓	TOTAL GIA OVER 70m ²	✓
	4 PERSON				
	1 STOREY	SINGLE BEDROOMS OVER 7.5m ² & 2.15m WIDE	n/a	STORAGE OVER 2.0m ²	✓



The Front Barn, 124 Manor Road North, Thames Ditton, KT7 0BH
T: 01372 470 313 W: www.omega-architects.co.uk

Client:
CALA Homes (South Home Counties) Limited

Project:
**West Hoathly Brickworks Site,
Hamsey Road, Sharpthorne**

Drawing Title:
BLOCK B - Plots 103-108
Floor Plans

Scale:	Revision	Drawn	Check	Date
1:100 @ A1 except when stated	B	ZT	JH	26.02.2

Project No'	Class	Dwg No'	Status	Rev
3291	A	3200	PL	B

CLASS: C - COLOURED, A - BLACK & WHITE
STATUS: SK - SKETCH, PR - PRELIMINARY, PL - PLANNING, WD - WORKING DRAWINGS

PREPARED BY OMEGA ARCHITECTS. The contents of this document must not be copied or reproduced in whole or in part without the written consent of Omega Architects Limited. Desk Top Publishing and Graphic Design by Omega Architects.
REGISTERED COMPANY DETAILS: Omega Architects Limited, UK registered Company Number 2972764. Registered Address: Abbeville, 46 High Street, Leeds, LS1 3DG.
SIGNED: KTJ DGV