




DETACHED SINGLE GARAGE
PLOTS 37, 53

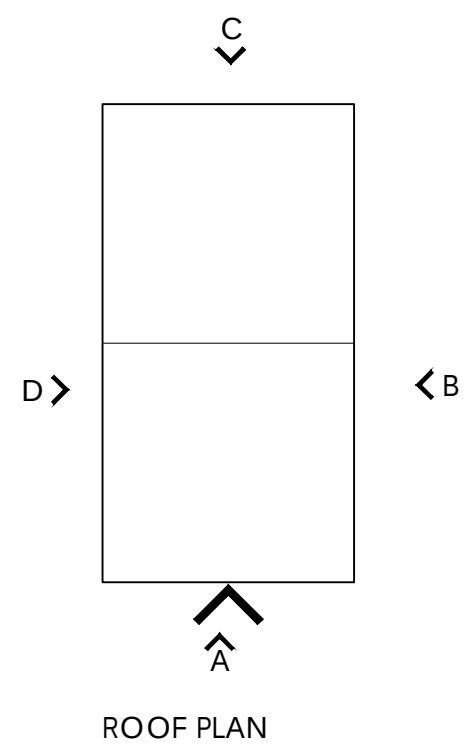

ROOF PLAN

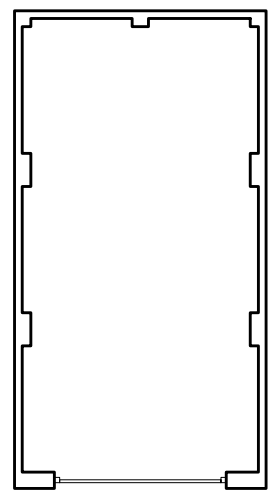


GROUND FLOOR

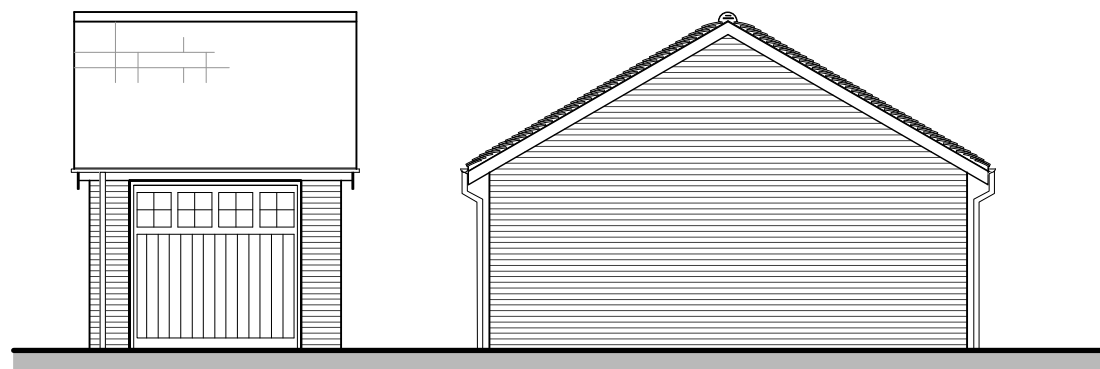

FRONT ELEVATION A

SIDE ELEVATION B

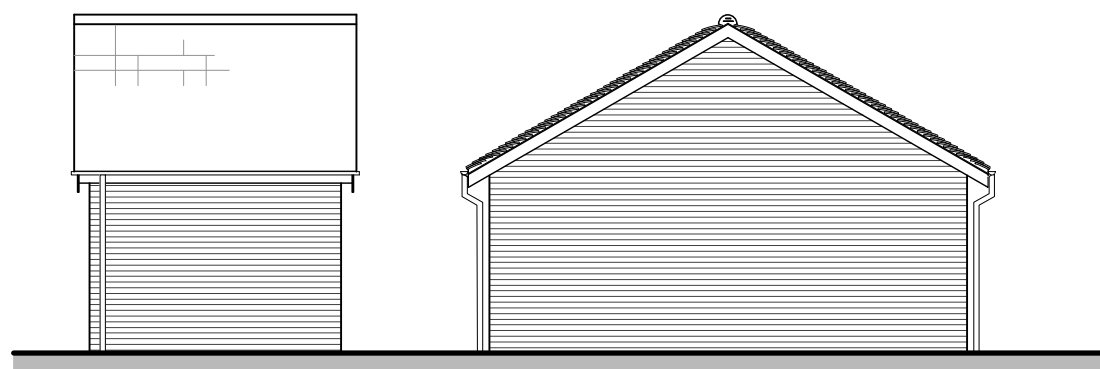


REAR ELEVATION C


SIDE ELEVATION D

0m 1m 2m 3m 4m 5m
Scale 1:100

DETACHED DOUBLE GARAGE
PLOT 41

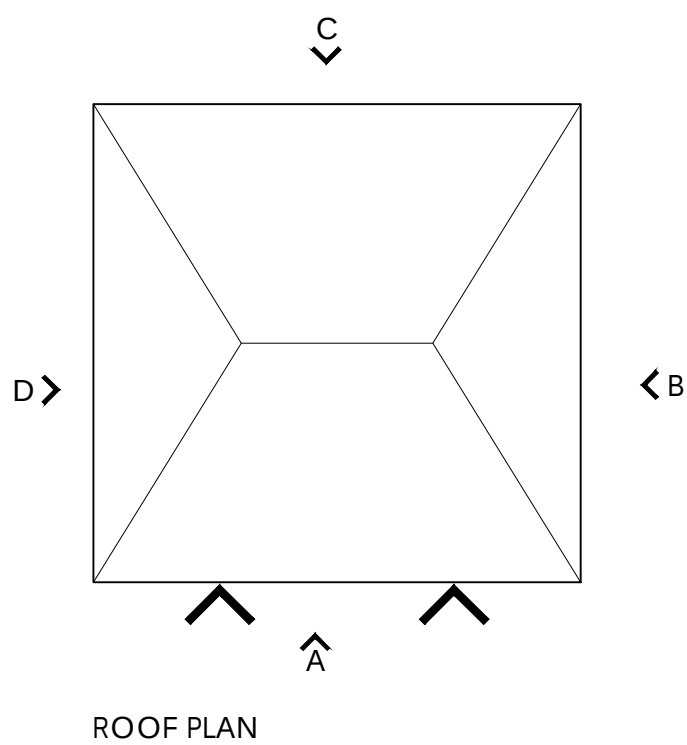

ROOF PLAN

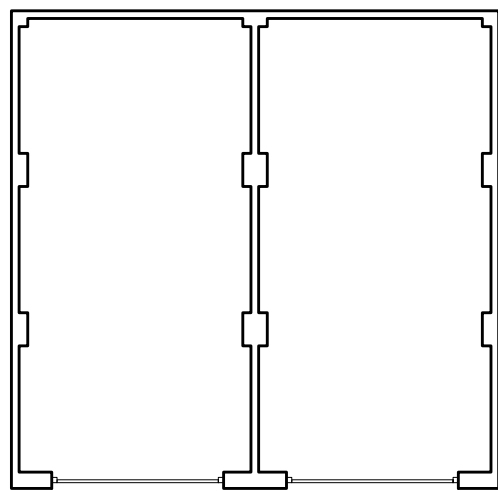


GROUND FLOOR



FRONT ELEVATION A


SIDE ELEVATION B

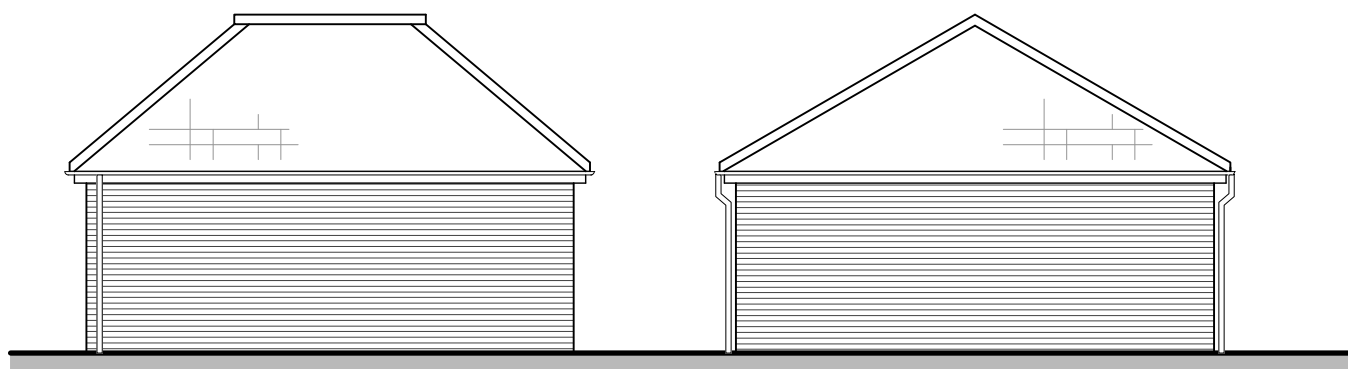


REAR ELEVATION C

SIDE ELEVATION D


DETACHED SINGLE CARPORT
PLOTS 24, 81

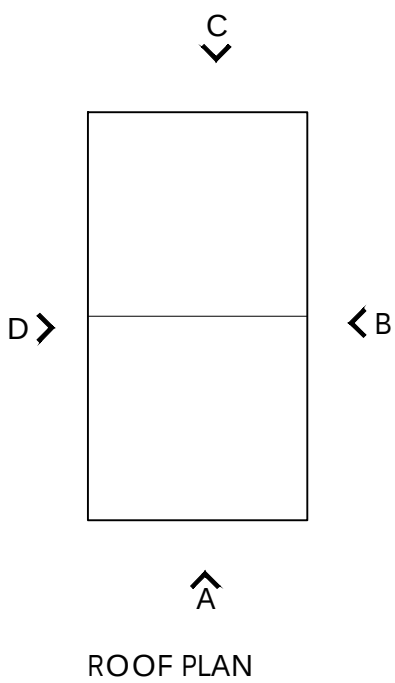

ROOF PLAN

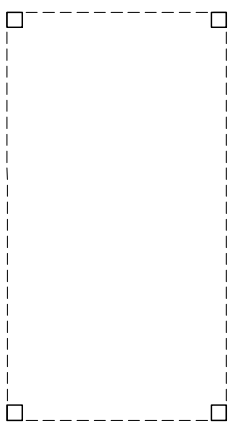


GROUND FLOOR

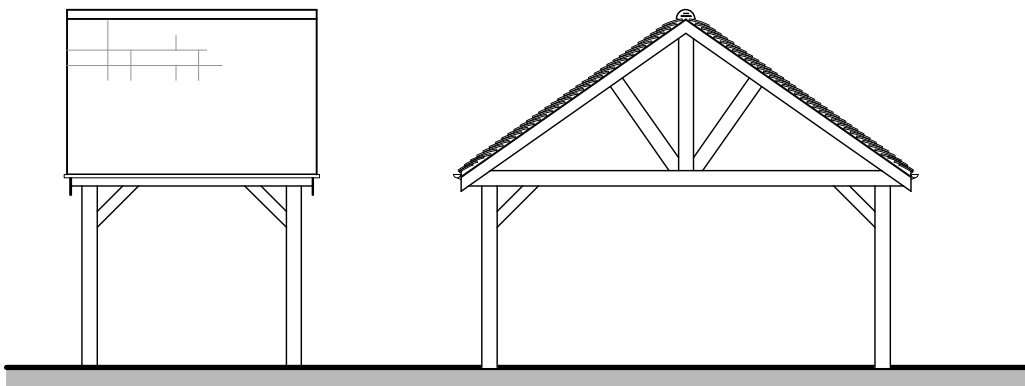

FRONT ELEVATION A

SIDE ELEVATION B

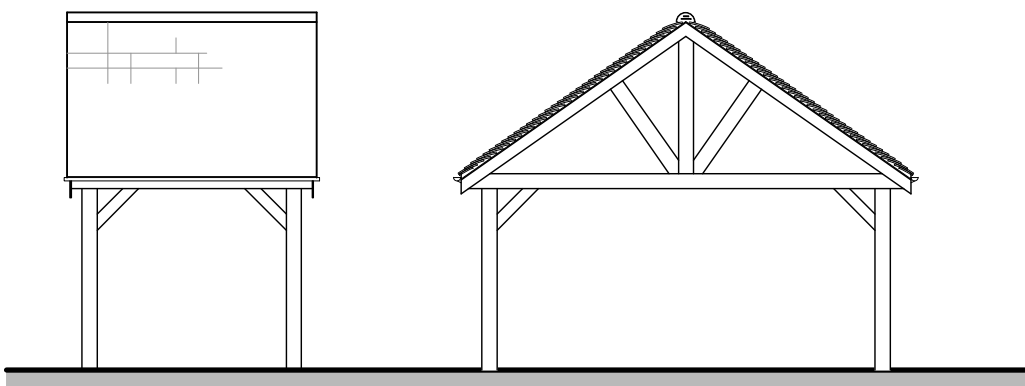

REAR ELEVATION C

SIDE ELEVATION D



Client: CALA Homes (South Home Counties) Limited	Drawing Title: Garages & Carports				 The Front Barn, 124 Manor Road North, Thames Ditton, KT7 0BH T: 01372 470 313 W: www.omega-architects.co.uk	Project No'	Class	Dwg No'	Status	Rev
Project: West Hoathly Brickworks Site, Hamsey Road, Sharpthorne	Scale: 1:100 @ A1	Revision B	Drawn ZT	Check JH	Date 02.03.26	3291	A	3210	PL	B

PROTECTED BY COPYRIGHT ARCHITECTS. The contents of this document shall not be copied or reproduced in whole or in part without the written consent of Omega Architects Limited. Omega Architects Limited is a registered company number 2017386, Registered Address: 10 High Street, Uxbridge, Middlesex, Ux8 3JY