




DETACHED CARPORT x4
PLOTS 59, 60, 99,100, 101, 102

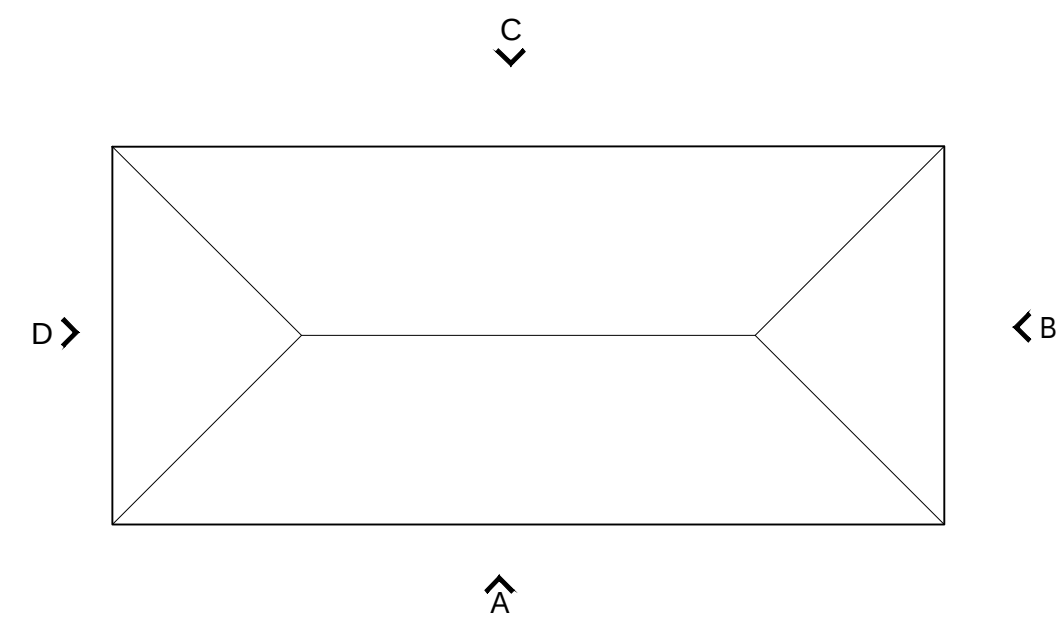

ROOF PLAN

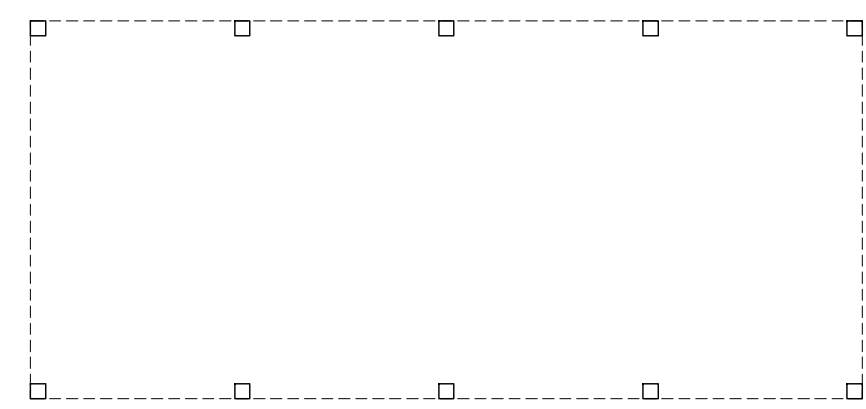


GROUND FLOOR

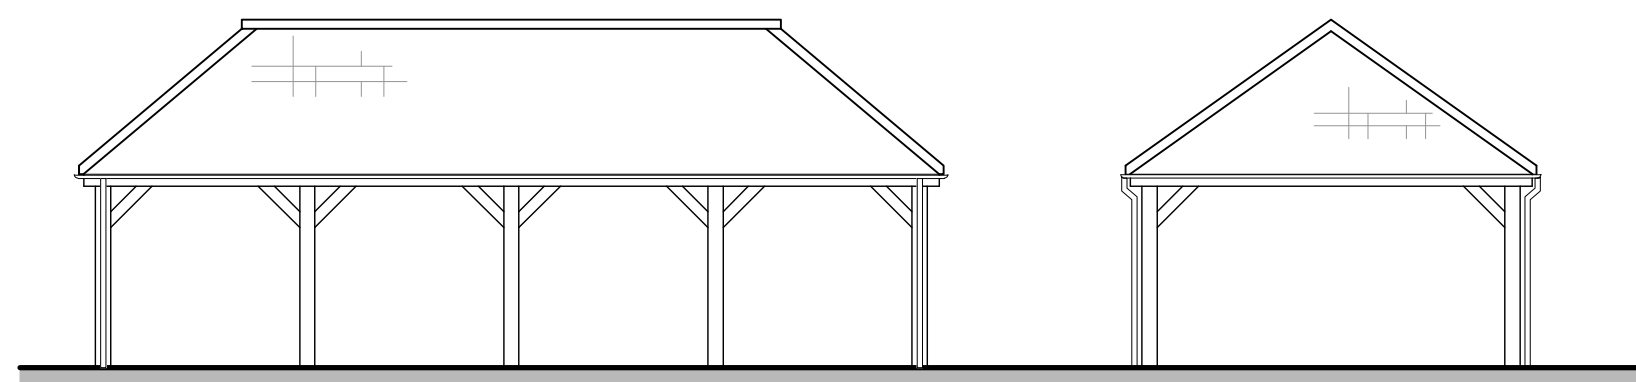


FRONT ELEVATION A

SIDE ELEVATION B

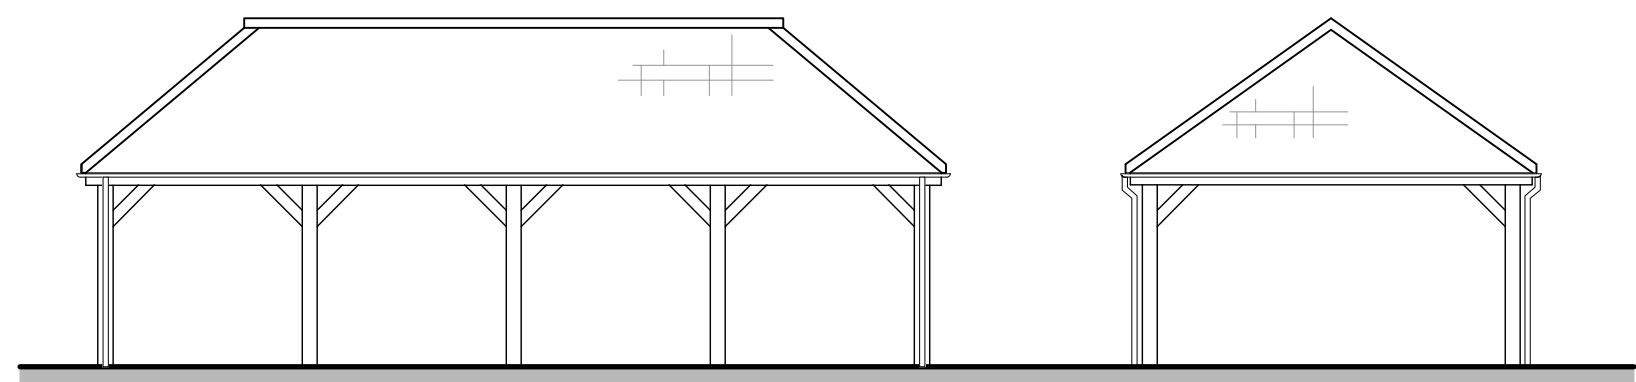

REAR ELEVATION C


SIDE ELEVATION D

 


DETACHED CARPORT x6
PLOTS 67, 75, 76, 77, 78, 79



ROOF PLAN

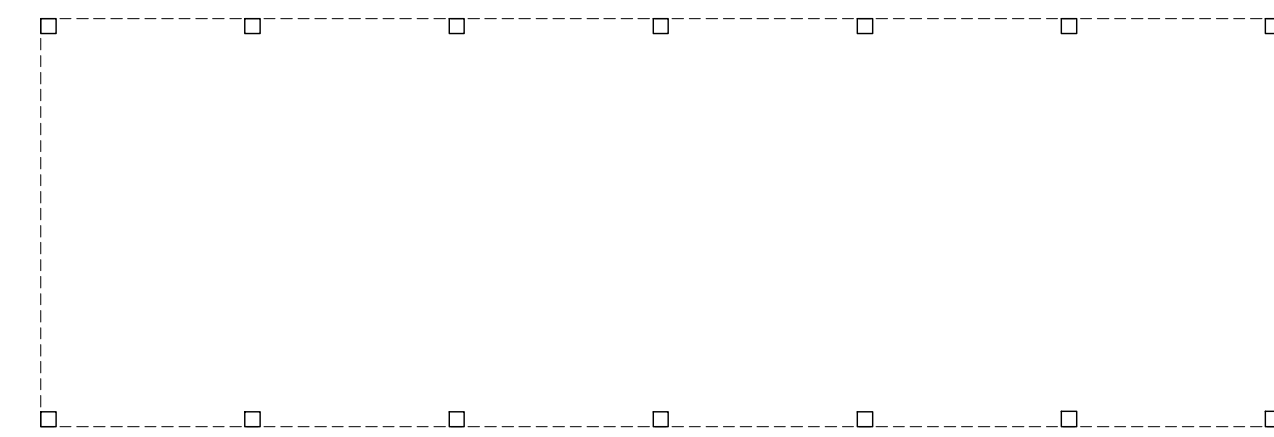


GROUND FLOOR

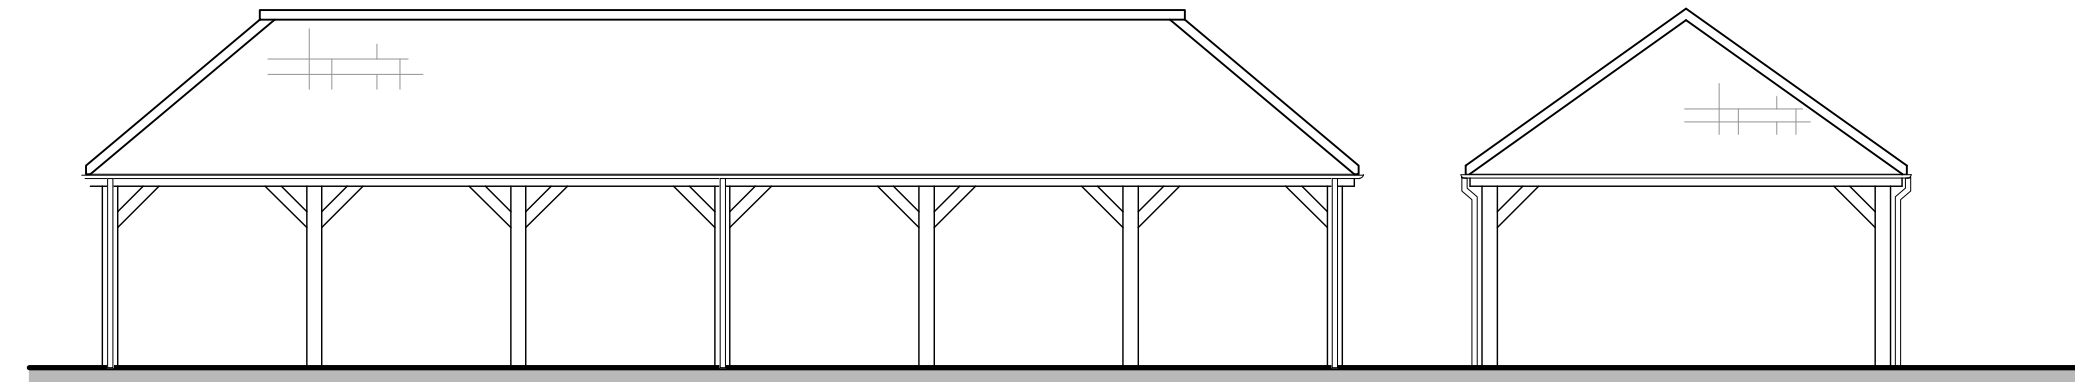

FRONT ELEVATION A


SIDE ELEVATION B

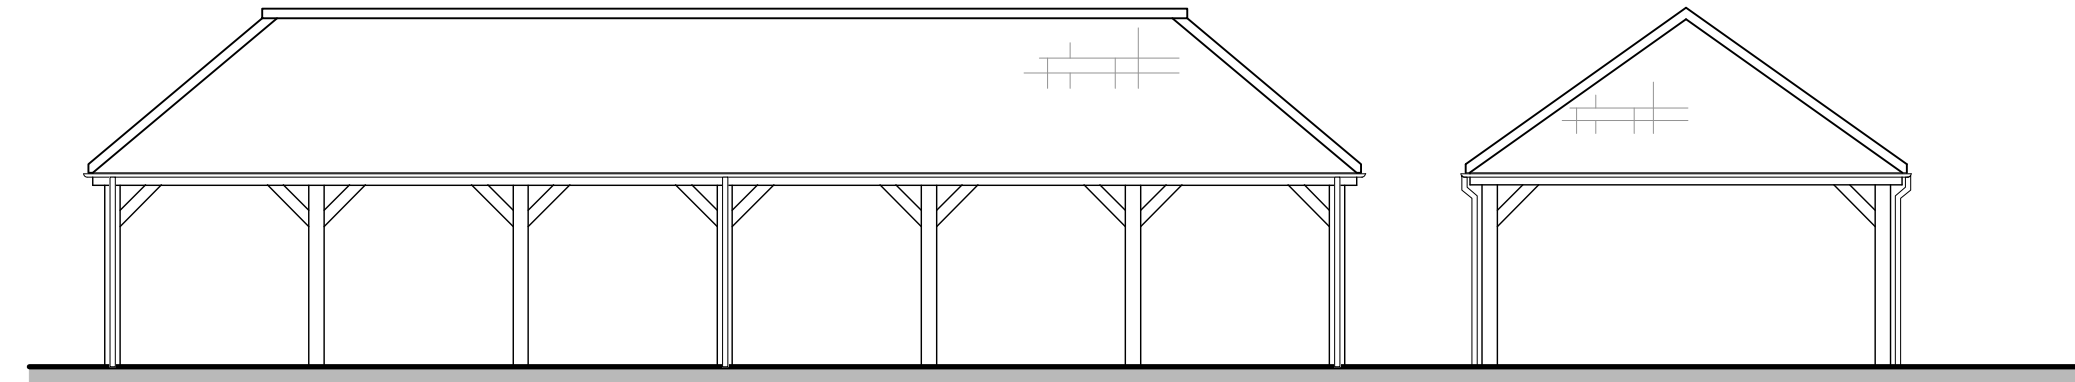


REAR ELEVATION C

SIDE ELEVATION D


CYCLE STORE
REAR GARDEN SHED

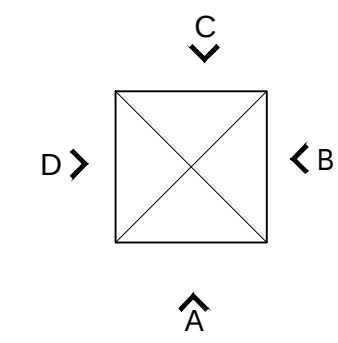

ROOF PLAN

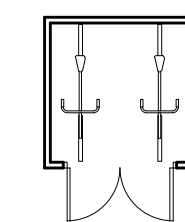


GROUND FLOOR

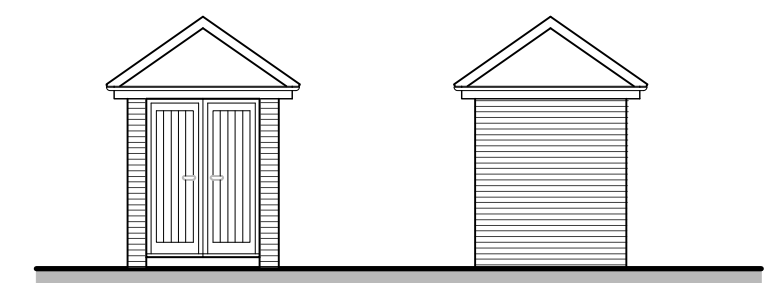

FRONT ELEVATION A

SIDE ELEVATION B

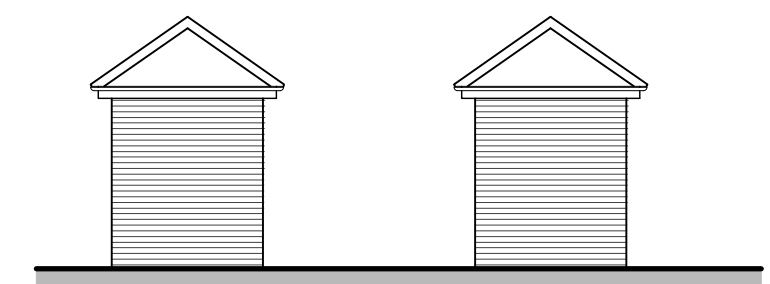

REAR ELEVATION C

SIDE ELEVATION D



Client: CALA Homes (South Home Counties) Limited		Drawing Title: Carports & Cycle Store					 The Front Barn, 124 Manor Road North, Thames Ditton, KT7 0BH T: 01372 470 313 W: www.omega-architects.co.uk		Project No'	Class	Dwg No'	Status	Rev
Project: West Hoathly Brickworks Site, Hamsey Road, Sharpthorne		Scale: 1:100 @ A1	Revision: B	Drawn: ZT	Check: JH	Date: 26.02.26			3291	A	3211	PL	B
CAD: C - COLOURED in BLACK & WHITE DESIGN BY: ARCHITECT OR PLANNING OR A LANDSCAPE ARCHITECT, NOT A WORKING DRAWING													