



Southwest

② Key Plan - as Existing
Scale: 1:500

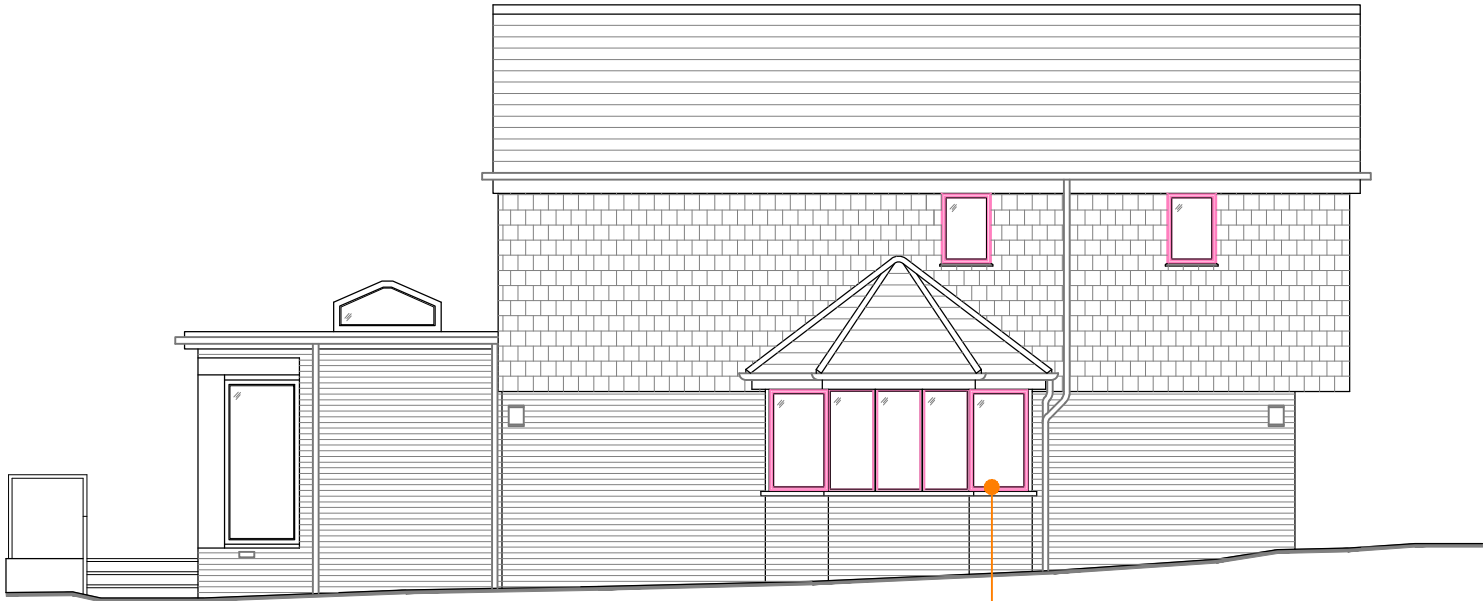

New windows throughout - look and
style to match existing rear extension

45M LINE

 

PHYSICAL SCALE IN METRES 1:100

① Southwest Elevation - as Proposed
Scale: 1:100

Notes
This drawing has been prepared for the purpose of gaining planning permission only and does not purport to be a working or contractual drawing and should not be used for any building or contractual purposes.
This drawing has been prepared based on survey drawings and information prepared by others.
All dimensions and levels on all drawings must be checked and verified on site before commencement of works.
© Copyright
This drawing is the property of James Wells Architects / James Wells Commercial Architects. No disclosure or copy of it may be made without the written permission of James Wells Architects.

- Existing
- New Proposed

Revisions		
Date	Rev	Details
29/05/2025	/	Issued for Planning



James Wells Architects
Sussex House, 12 Crane Street,
Chichester, West Sussex, PO19 1JJ
T: 01243 940020
E: admin@jameswellsarchitects.co.uk

Project Title & Address		
33 Ferndale Road Burgess Hill West Sussex, RH15 0HB		
Drawing Title		
Southwest Elevation as Proposed		
Scale	Creation Date	Status
1:100@A3	May 2025	PLAN
Project No.	Drawing No.	Revision
680	124	/